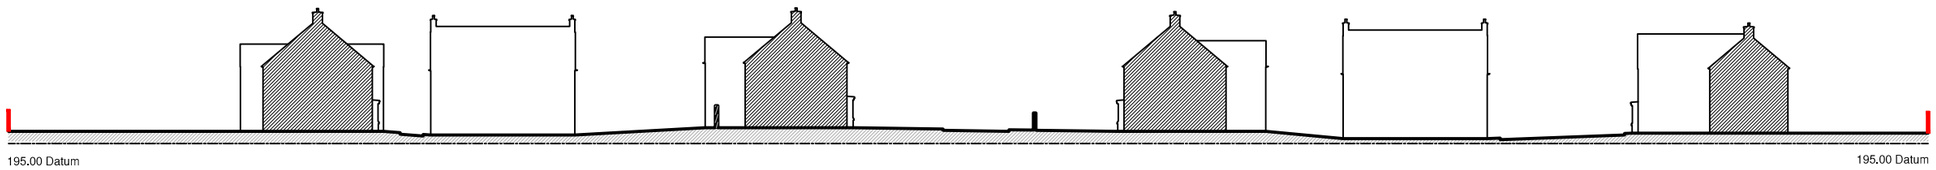

Plot 11	Plot 9	Plot 8	Plot 4	Plot 3	Plot 1
Type G	Type D	Type E	Type E	Type D	Type F
FFL. 196.00	FFL. 195.70	FFL. 196.30	FFL. 196.00	FFL. 195.40	FFL. 195.85

Site Section A-A

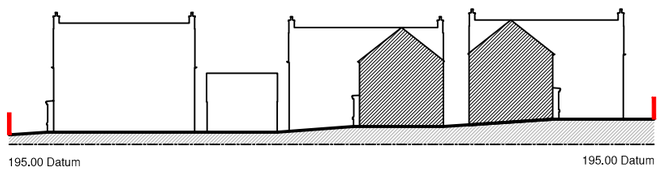

Plot 4	Plot 5	Plot 6
Type E	Type F	Type F
FFL. 195.85	FFL. 196.45	FFL. 197.05

Site Section B-B

Scale @ A3 1:500
Date 28/10/15
Drawn MF
Checked
Drawing No. PS-014
Rev.

duchy homes

4100 Park Approach
Thorpe Park
Leeds
LS15 8GB

0113 3970437
www.duchyhomes.co.uk

Date Description Rev House Type

Drawing Title
Site Sections

Site
Barnsley Road, Penistone