

A COMPARISON BETWEEN THE ORIGINAL AND THE LATEST PROPOSAL

'ITHACA' - Site to the rear of Greenland Cottages, High Hoyland Lane, High Hoyland, Barnsley.

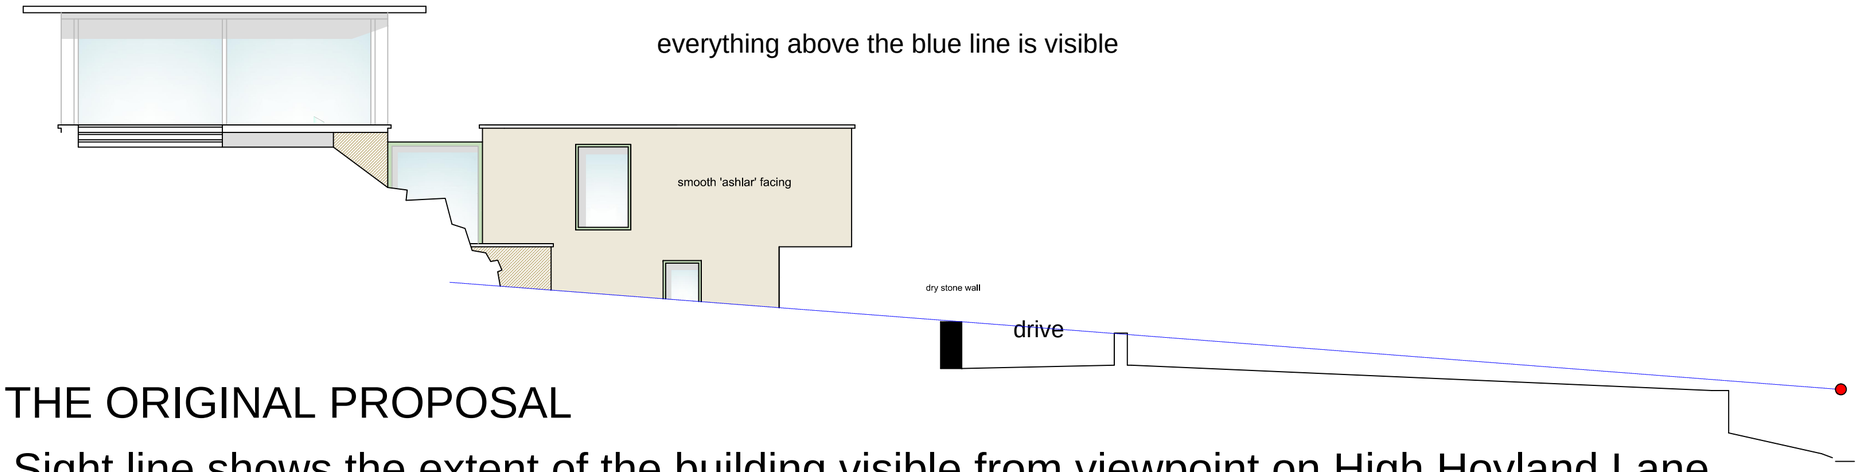

THE ORIGINAL PROPOSAL

Sight line shows the extent of the building visible from viewpoint on High Hoyland Lane

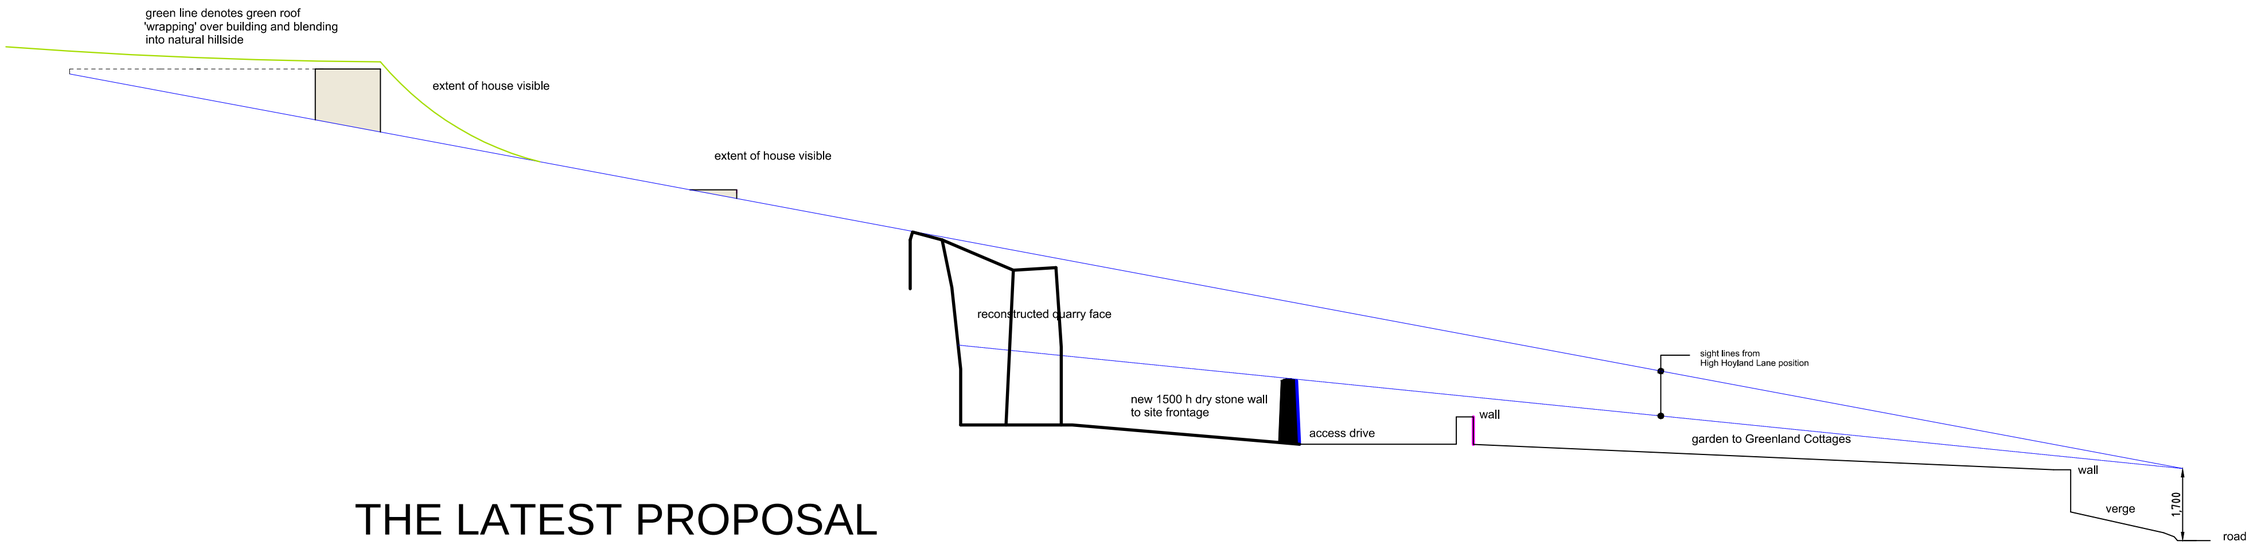

THE LATEST PROPOSAL

Sight lines shows the extent of the building now visible from viewpoint on High Hoyland Lane