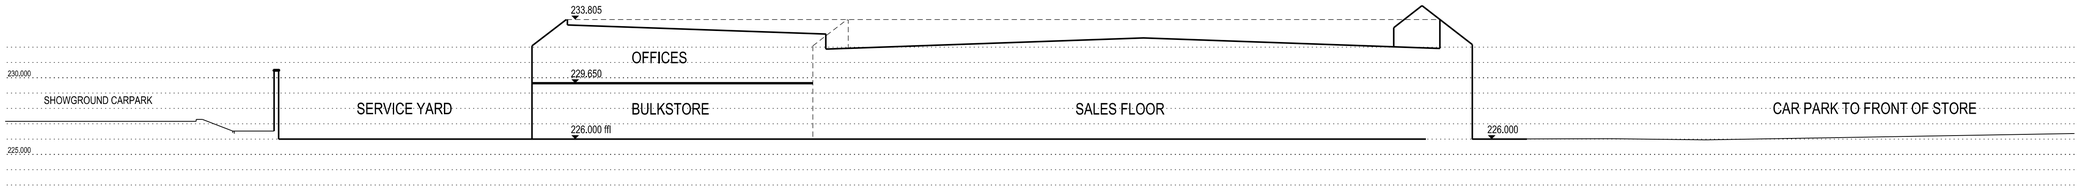

SECTION THROUGH A-A (BASED ON PLANNING APPROVED LEVELS)

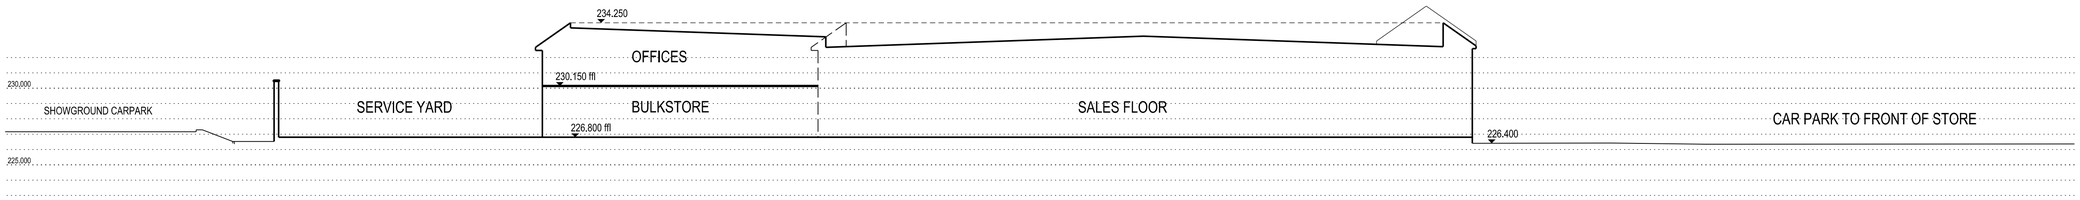

SECTION THROUGH A-A (+800mm)

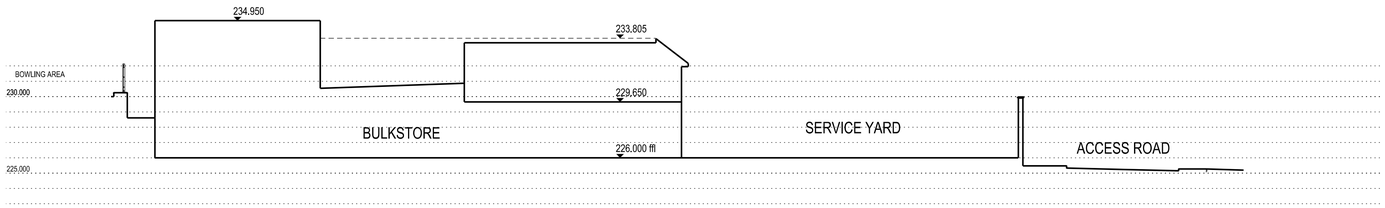

SECTION THROUGH B-B (BASED ON PLANNING APPROVED LEVELS)

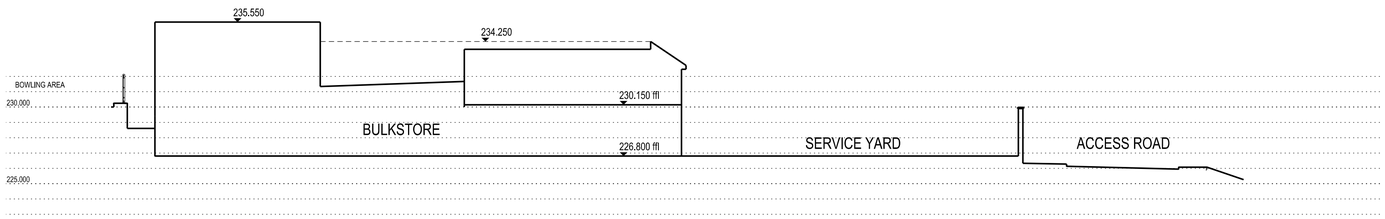

SECTION THROUGH B-B (+800mm)

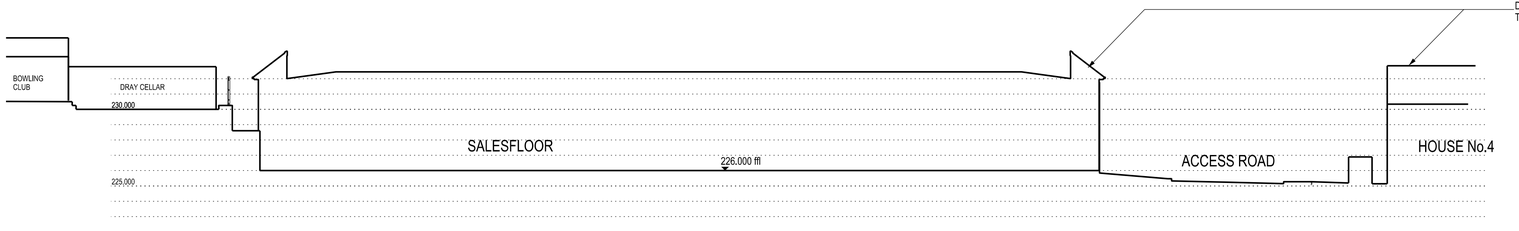

SECTION THROUGH C-C (BASED ON PLANNING APPROVED LEVELS)

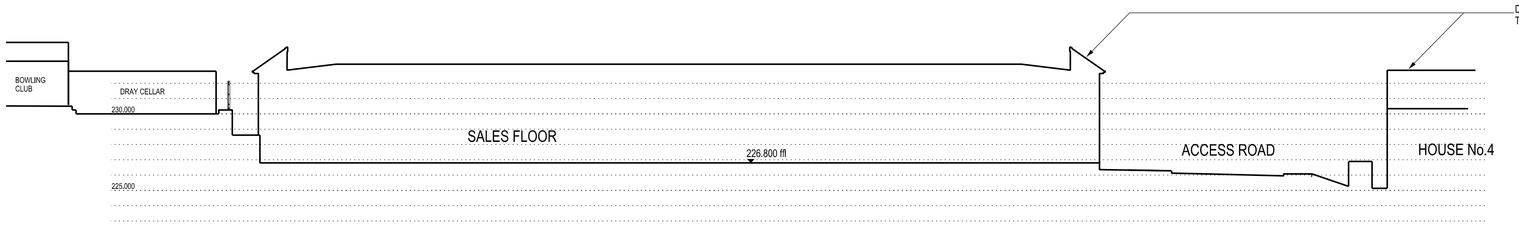

SECTION THROUGH C-C (+800mm)

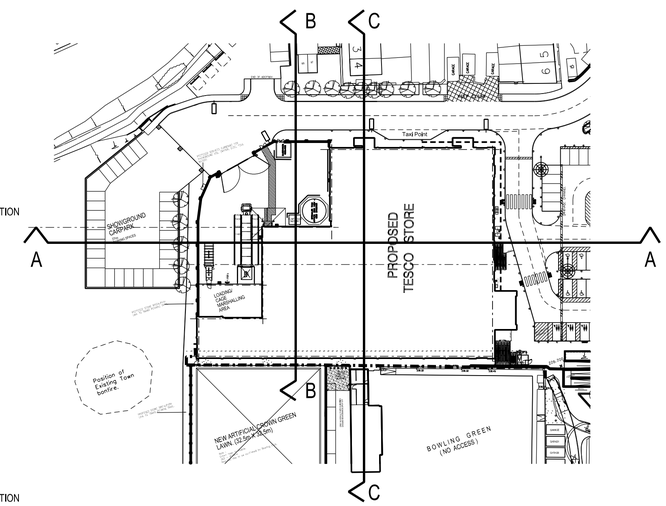

4592. / P28.D

TESCO

MARKET PLACE

PENISTONE

FLOOR LEVEL AMENDMENT SCALE 1:200 @A1

SMITH SMALLEY ARCHITECTS
CRAVEN LODGE
VICTORIA AVENUE
HARROGATE
HG1 5PX
TEL: +44 (0)1423 531 100