





Section A - A



Section B - B

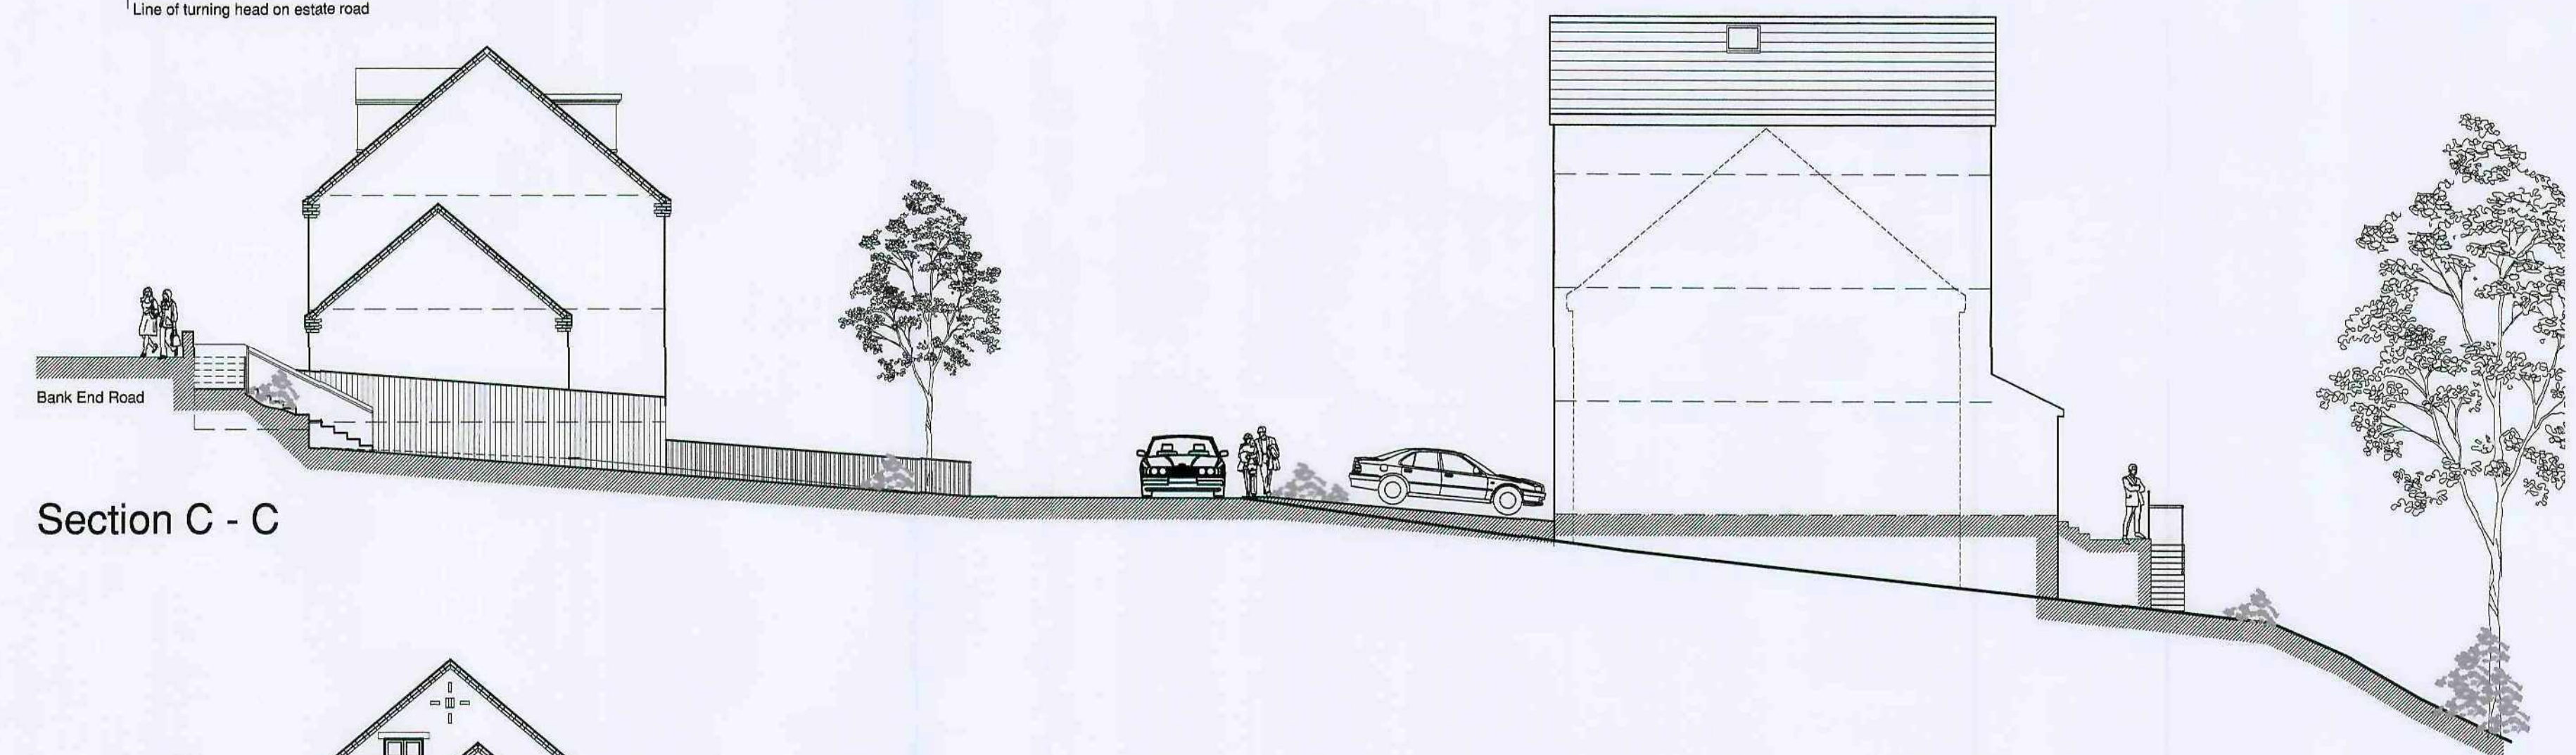

Section C - C

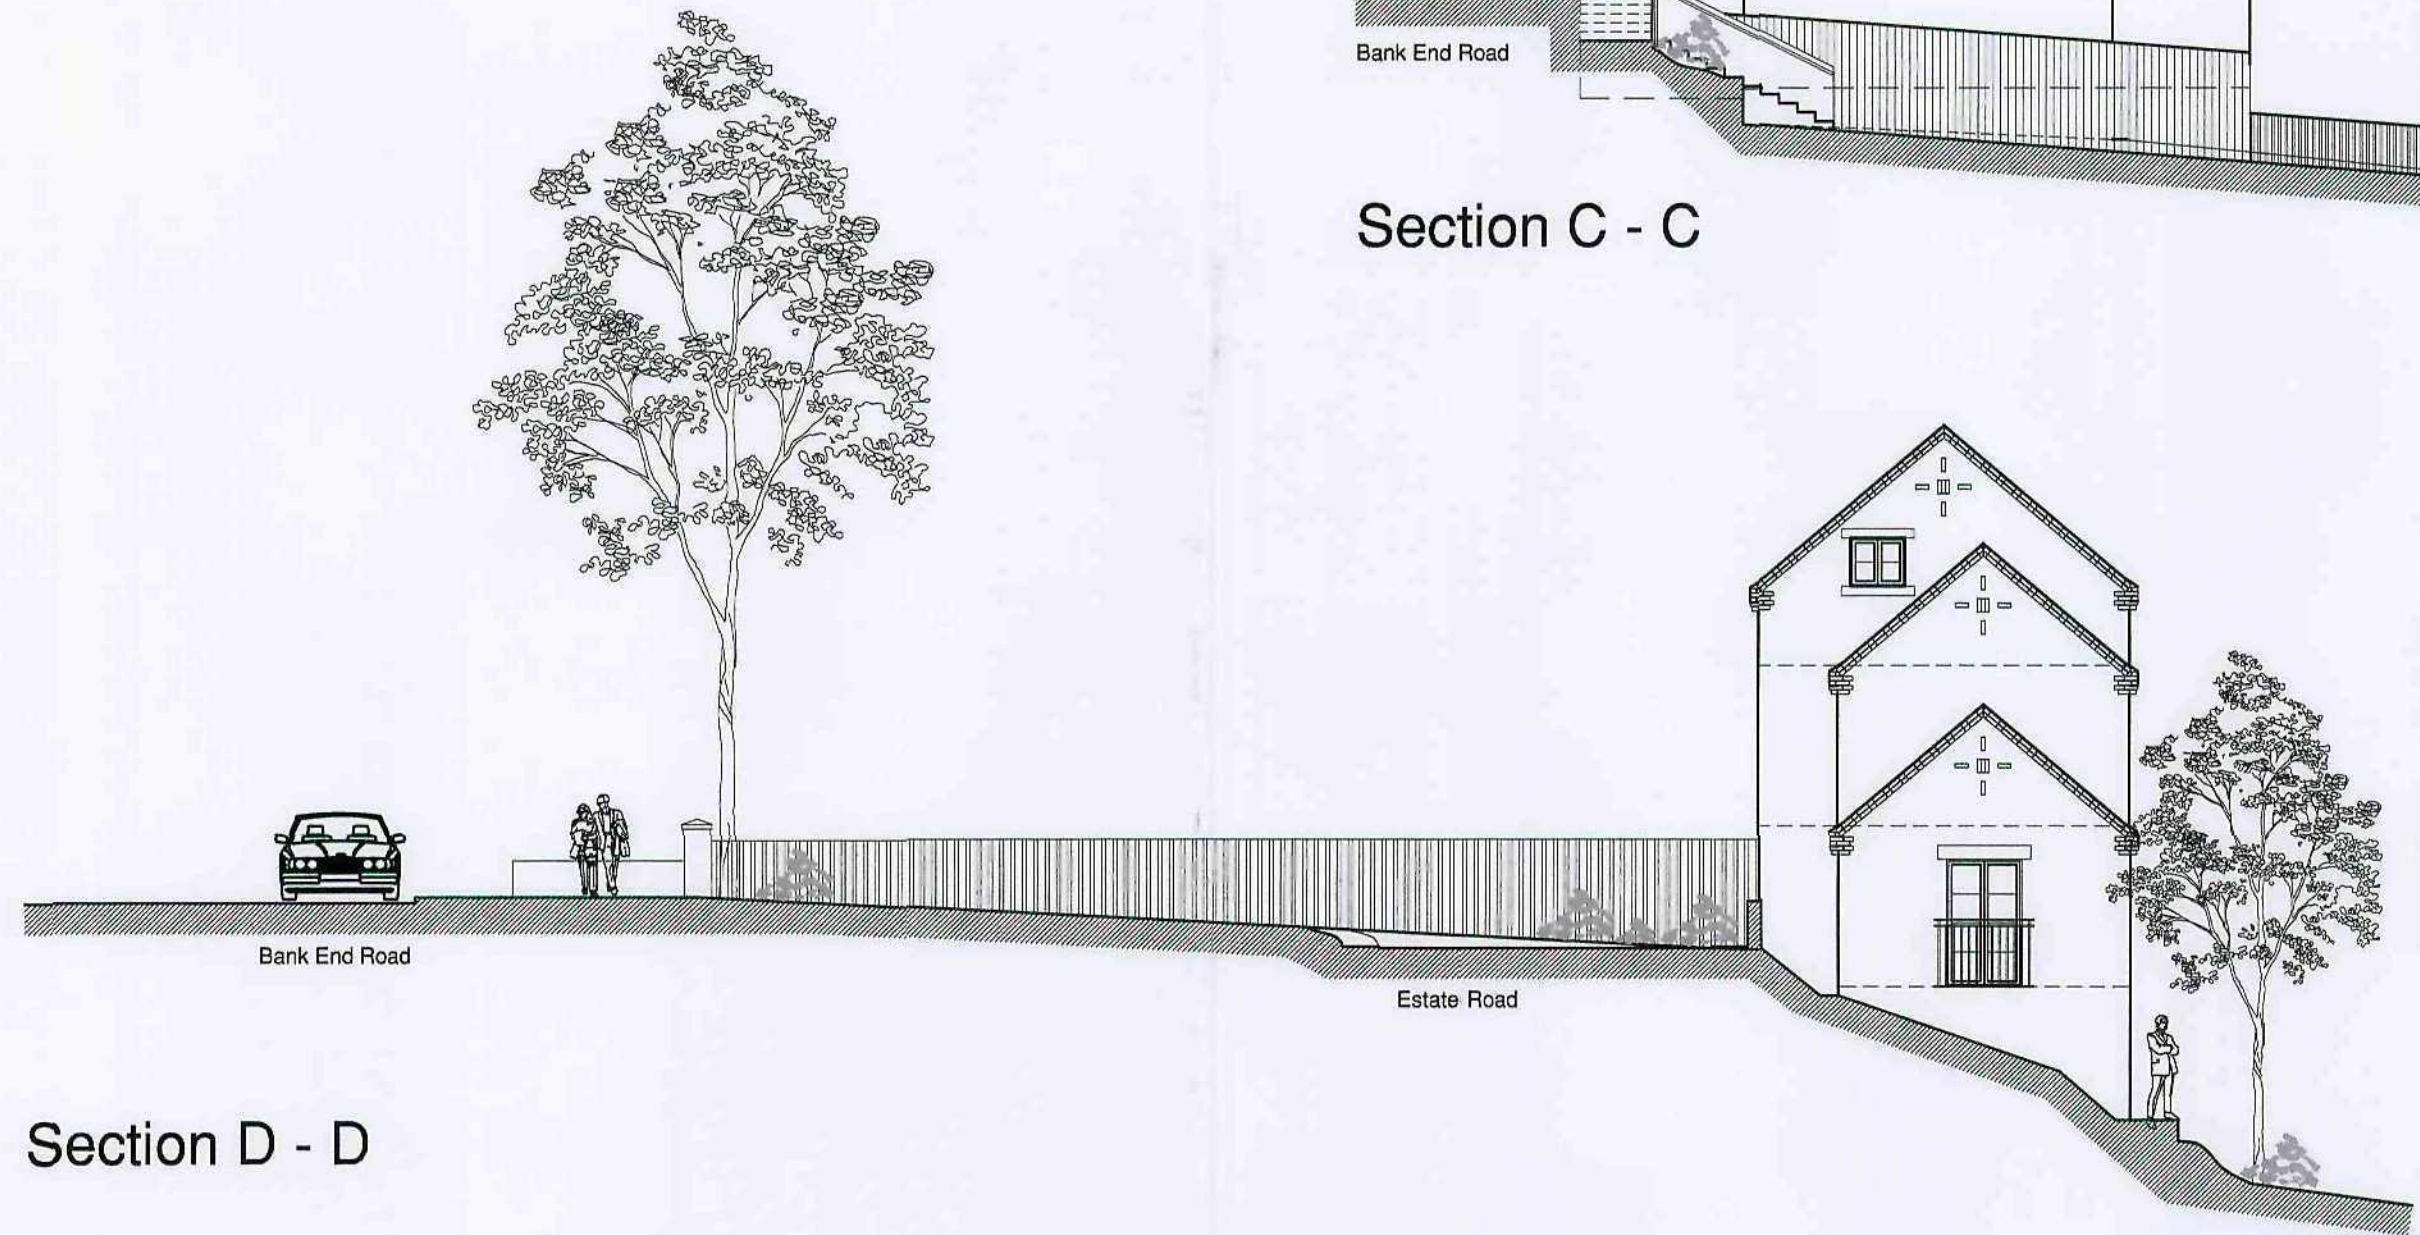

Section D - D

copyright:  
this drawing and the design depicted thereon are the copy right  
of Firth Partnership  
  
all drawings and dimensions to be checked and any  
discrepancies to be reported to the Architect prior to the  
commencement of works or production of shop drawings.  
no dimensions to be scaled from drawing unless approved by  
Architect  
all work to be carried out in accordance with the Building  
Regulations and the requirements of the Local Authority

| REVISIONS |             |    |          |
|-----------|-------------|----|----------|
| REF.      | DESCRIPTION | BY | CHK DATE |
|           |             |    |          |



**FIRTH PARTNERSHIP**  
ARCHITECTS - QUANTITY SURVEYORS - PROJECT  
MANAGEMENT CONSULTANTS  
15 REGENT STREET  
BARNLEY, SOUTH YORKSHIRE  
S70 2EQ  
tel: 01226 206021  
fax: 01226 240220  
web: www.firthpartnership.co.uk  
e-mail: administrator@firth.co.uk

**CLIENT**  
KEPTCASTLE LTD  
  
**PROJECT**  
RESIDENTIAL DEVELOPMENT  
CUTTING EDGE - WORSBOROUGH  
BARNLEY

**DRG. TITLE**  
SITE SECTIONS

| SCALES   | DATE     | DRAWN | CHKD |
|----------|----------|-------|------|
| 1:100    | 01.02.10 | RAL   |      |
| DRG. No. | REV      |       |      |
| 2322/12  |          |       |      |

Barnley Metropolitan  
Council  
03 FEB 2010  
Corporate Logo Return



copyright:  
this drawing and the design depicted thereon are the copy right  
of Firth Partnership

all drawings and dimensions to be checked and any  
discrepancies to be reported to the Architect prior to the  
commencement of works or production of shop drawings.  
no dimensions to be scaled from drawing unless approved by  
Architect

all work to be carried out in accordance with the Building  
Regulations and the requirements of the Local Authority

| REVISIONS |                                                          |     |     |          |
|-----------|----------------------------------------------------------|-----|-----|----------|
| REF.      | DESCRIPTION                                              | BY  | CHK | DATE     |
| A         | LAYOUT AMENDED FOLLOWING<br>PRE-APPLICATION CONSULTATION |     |     |          |
| B         | SPOT LEVELS & SECTION LINES ADDED                        | RAL |     | 02.02.10 |



# **FIRTH PARTNERSHIP**

ARCHITECTS - QUANTITY SURVEYORS - PROJECT  
MANAGEMENT CONSULTANTS

15 REGENT STREET  
BARNLEY, SOUTH YORKSHIRE  
S70 2EQ

tel: 01226 206021

fax: 01226 240220

web: [www.firthpartnership.co.uk](http://www.firthpartnership.co.uk)

e-mail: [administrator@firth.co.uk](mailto:administrator@firth.co.uk)

**CLIENT**  
**KEPTCASTLE LTD**

**PROJECT**  
**PROPOSED RESIDENTIAL DEVELOPMENT**  
**CUTTING EDGE, WORSBOROUGH**  
**BARNLEY**

**DRG. TITLE**  
**PROPOSED SITE LAYOUT**

| SCALES   | DATE     | DRAWN | CHKD |
|----------|----------|-------|------|
| 1:200    | 16.12.09 | RAL   |      |
| DRG. No. | REV      |       |      |
| 2322/02  | B        |       |      |

Barnley Municipal  
Barnley Council  
03 FEB 2010  
Corporate Design