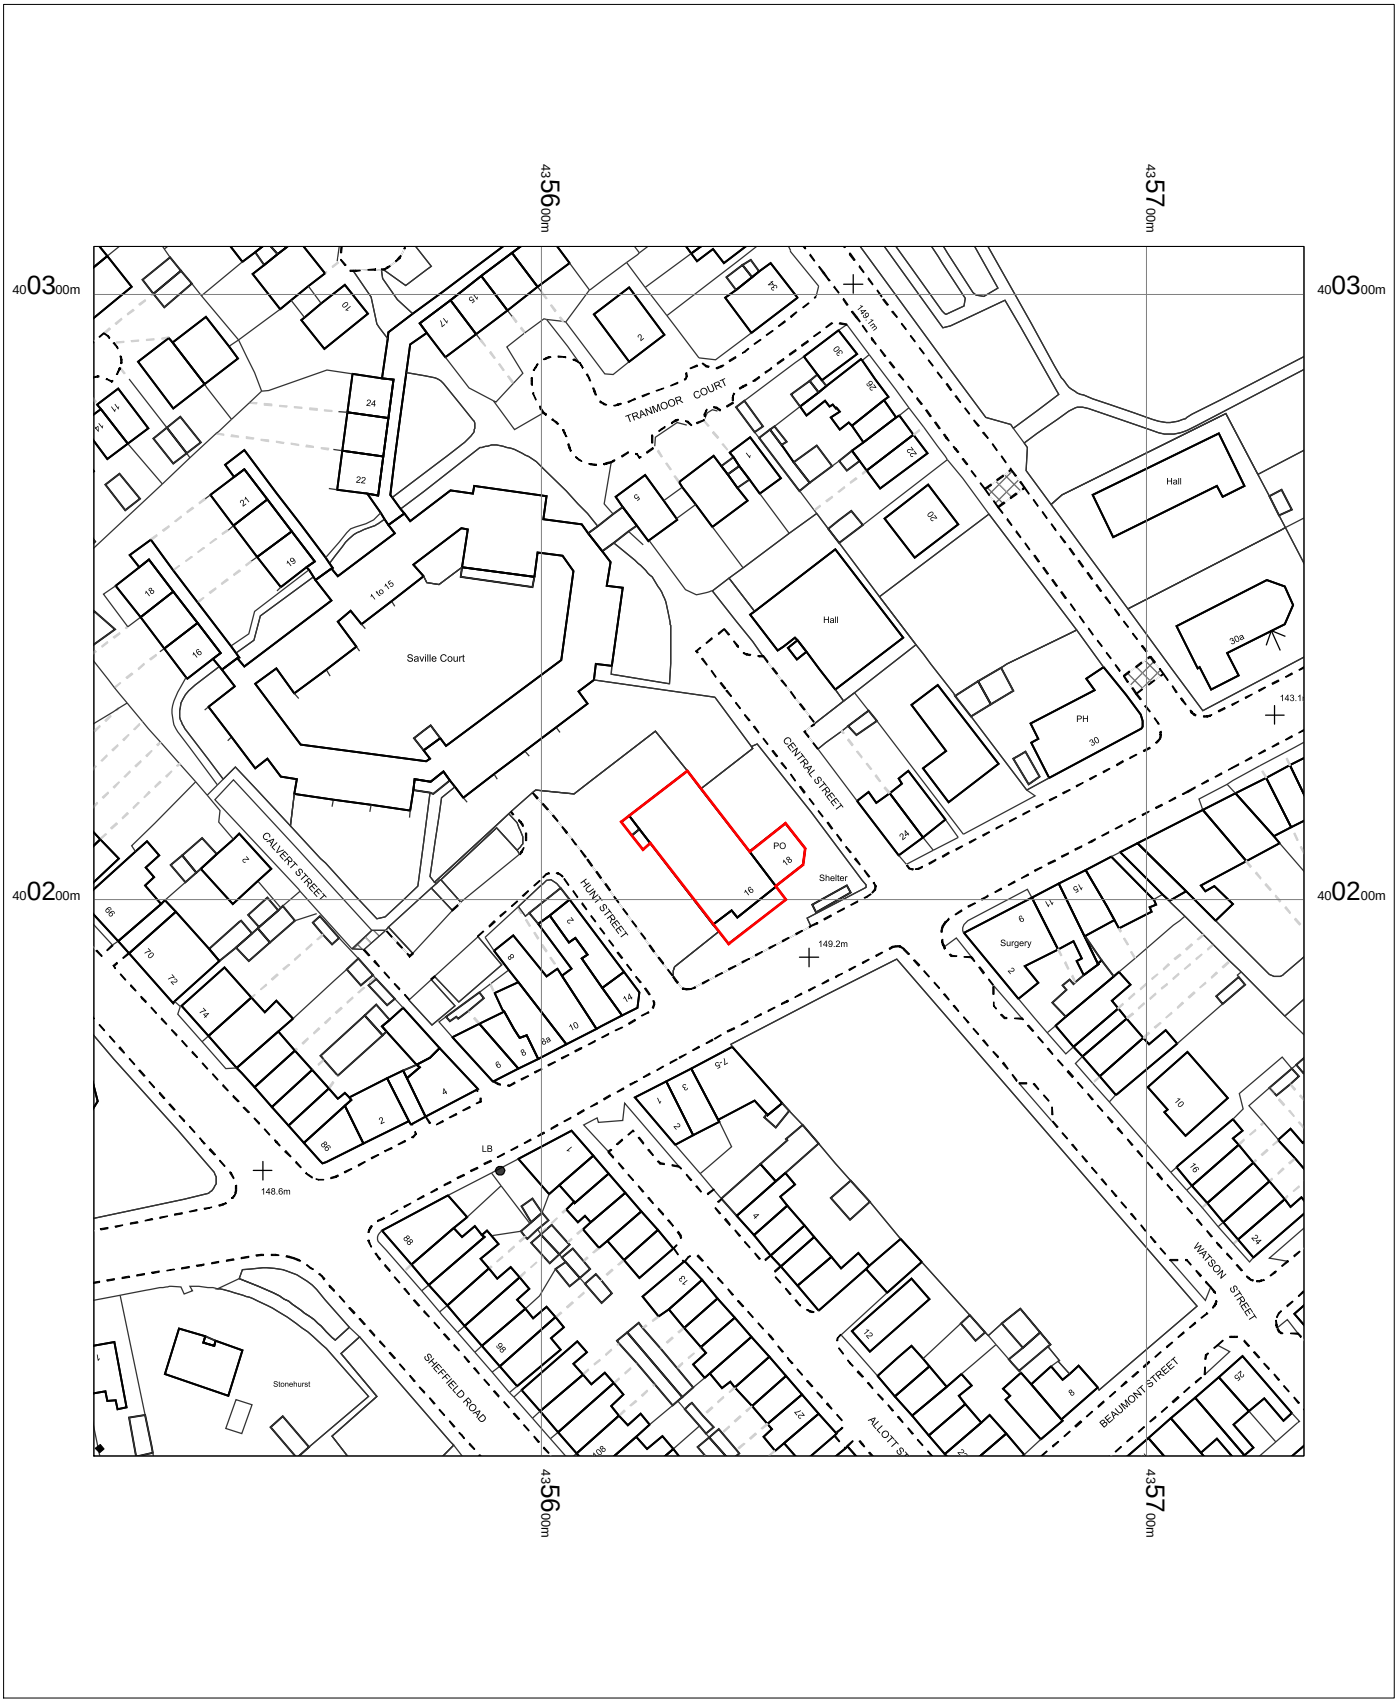


0 5 10 15 20 25 30 35 40 45 50
m

16-22 Hoyland Road
Hoyland
Barnsley
S74 0NE

OS MasterMap 1250/2500/10000 scale
06 July 2016, ID: BW1-00543156
www.blackwellmapping.co.uk

1:1250 scale print at A4, Centre: 435626 E, 400208 N

©Crown Copyright and database rights 2016 OS 100019980

N

Data

BLACKWELL'S
www.blackwellmapping.co.uk

TEL: 0113 245 2623
maps.leeds@blackwell.co.uk