
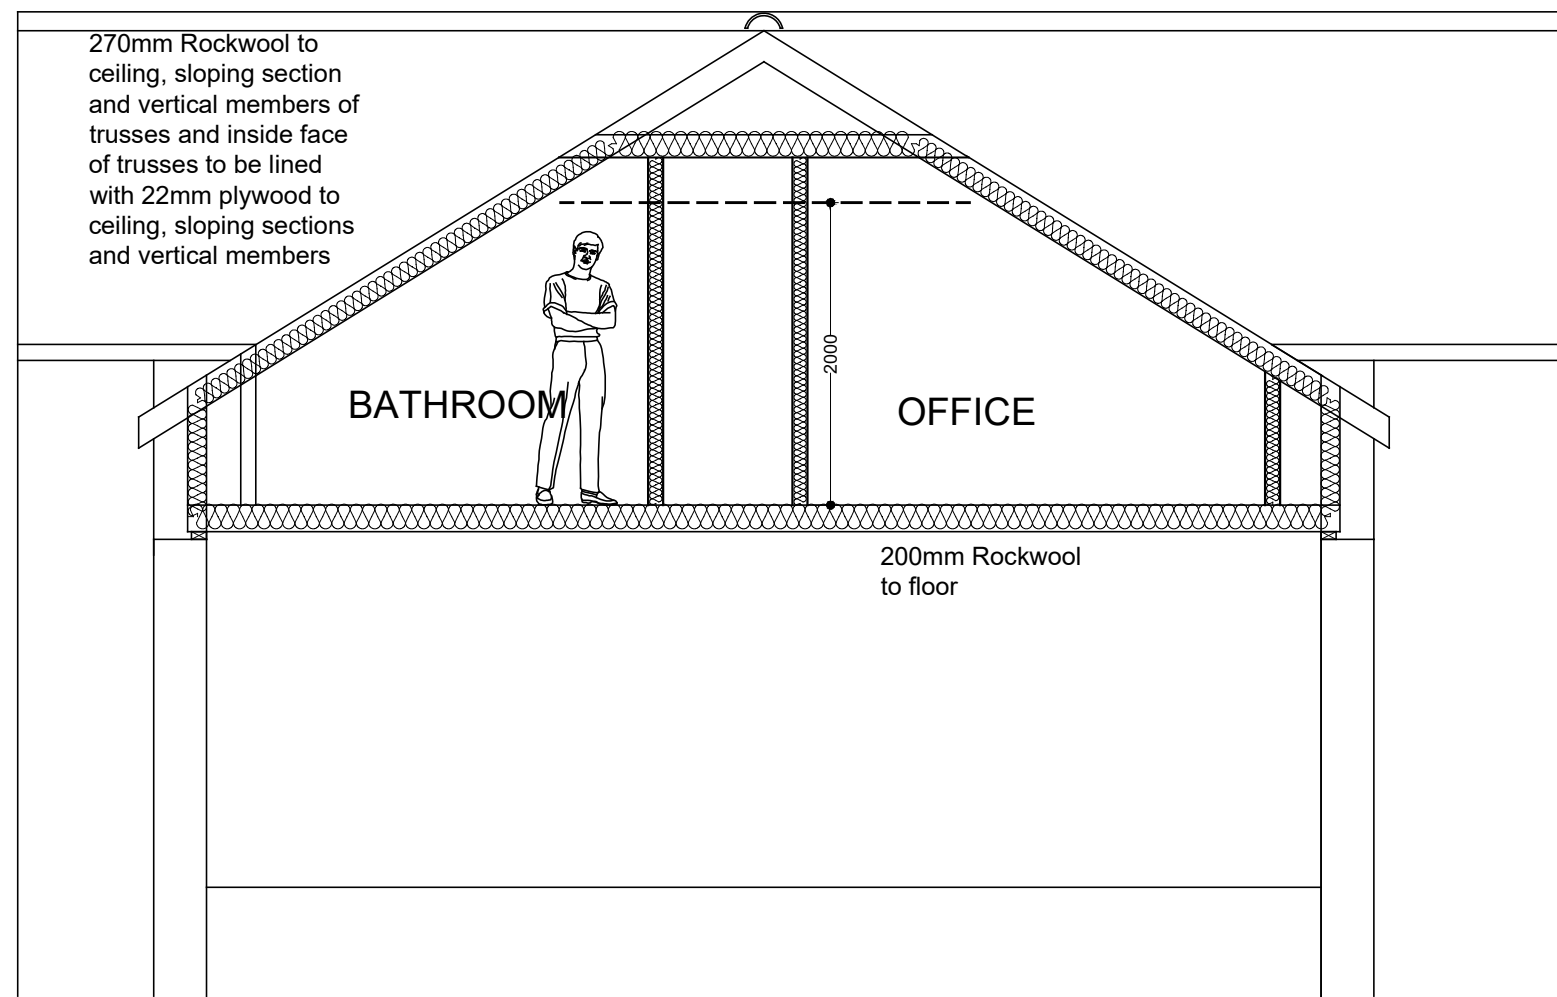


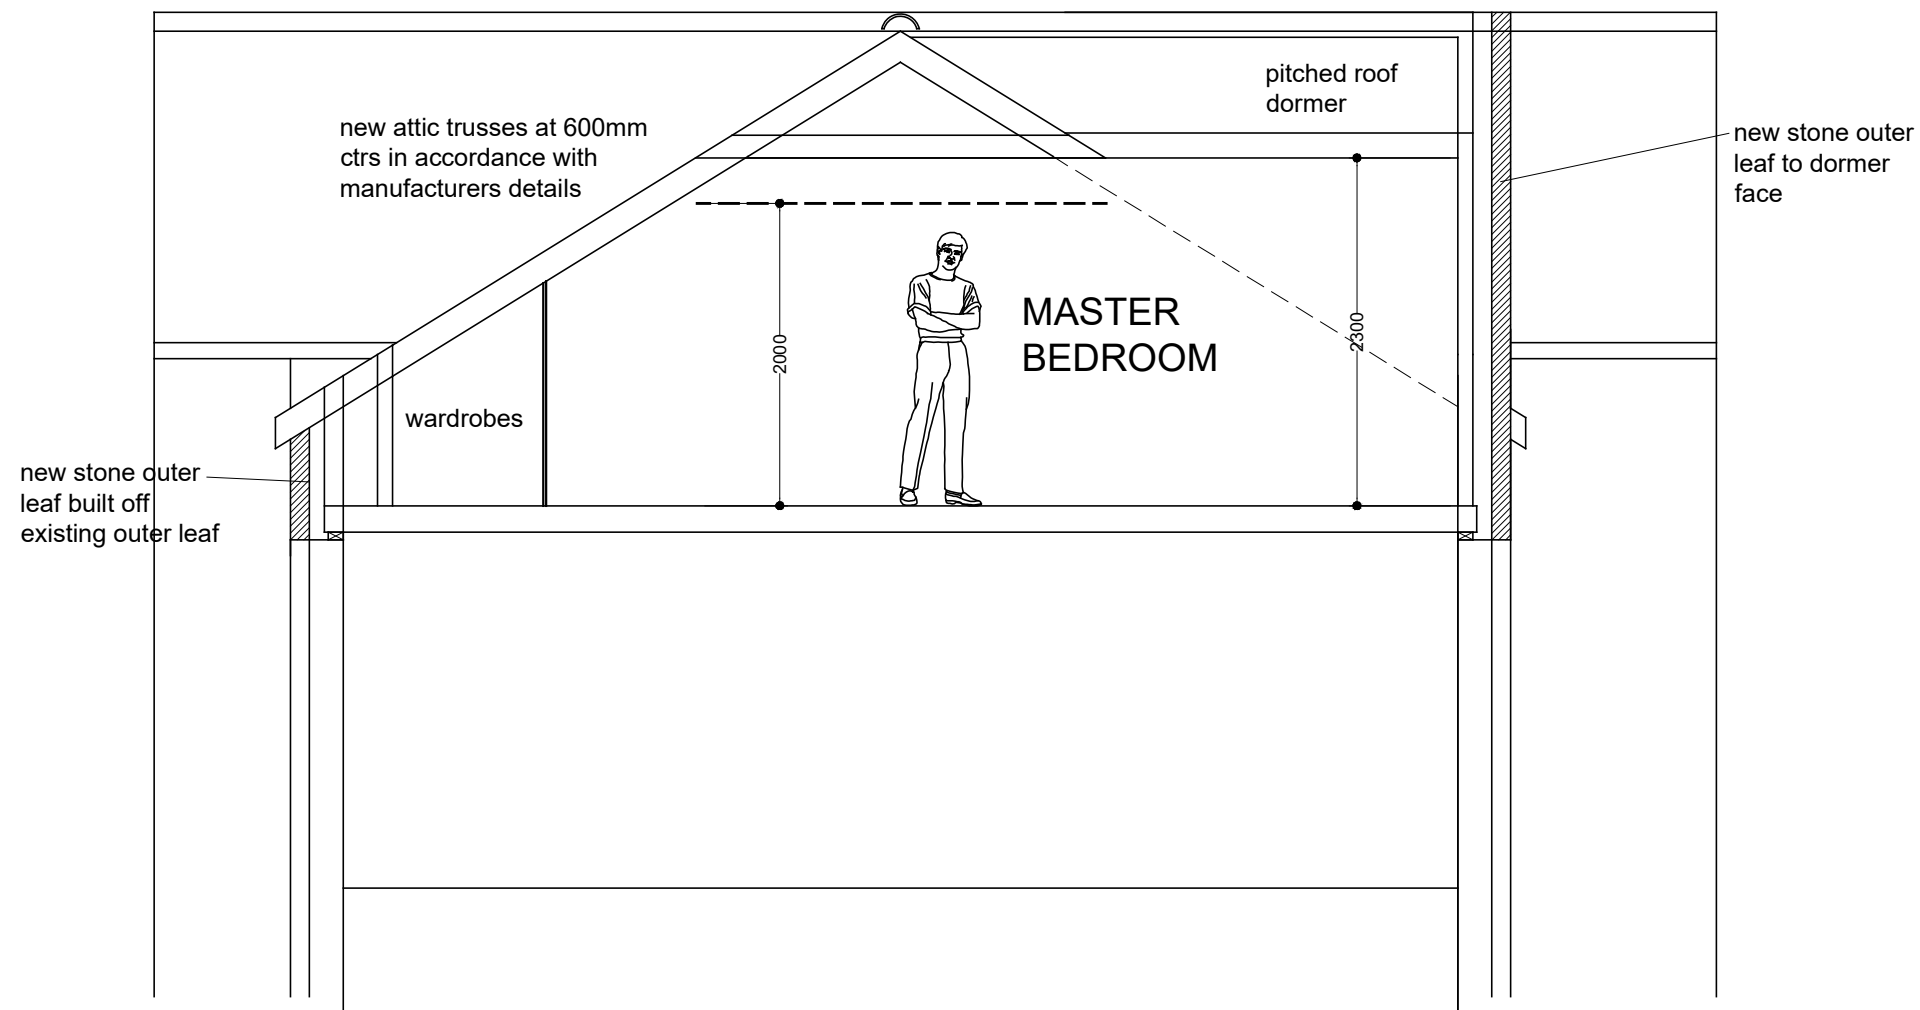

Cobi House, Sycamore Lane, S36 7JZ

FIRST FLOOR EXTENSION TO DWELLING
PROPOSED CROSS SECTIONS

Scale: 1:50@A3