



Default specification for a protective barrier

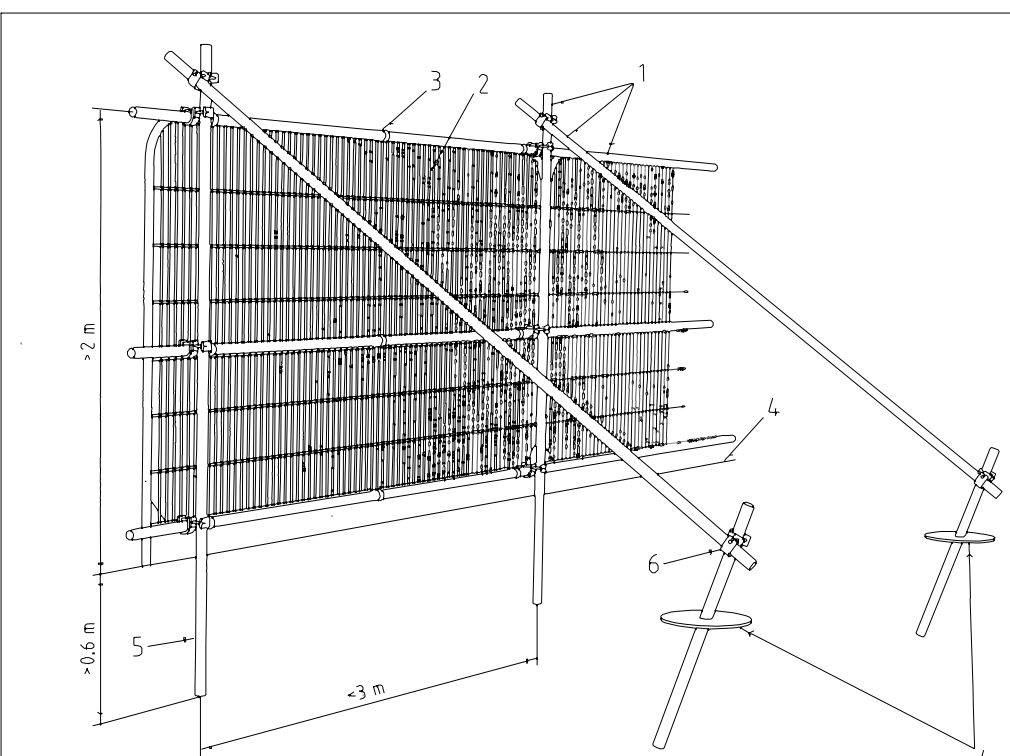

Key

1. Standard scaffold poles
2. Heavy gauge 2m tall galvanized tube and welded mesh infill panels
3. Panels secured to uprights and cross-members with wire ties
4. Ground level
5. Uprights driven into the ground until secure (minimum depth 0.6m)
6. Standard scaffold clamps

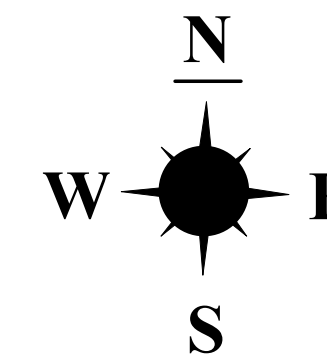

Appendix 3:
Tree Protection Plan

Land Off Dearne Hall Road, Low Barugh,
Barnsley, South Yorkshire.
JCA Ref: 13196-A/AJB.

SCALE: 1:1000 PAPER SIZE : A1

SURVEYED BY: AJB DRAWN BY: AJB APPROVED BY: SR

	TREE TO BE RETAINED
	TREE TO BE REMOVED
	STEM OF TREE TO BE RETAINED
	STEM OF TREE TO BE REMOVED
	ROOT PROTECTION AREA (RPA)
	PROTECTIVE FENCE LINE (CEZ)

JCA Limited
Arboricultural & Forestry Consultants