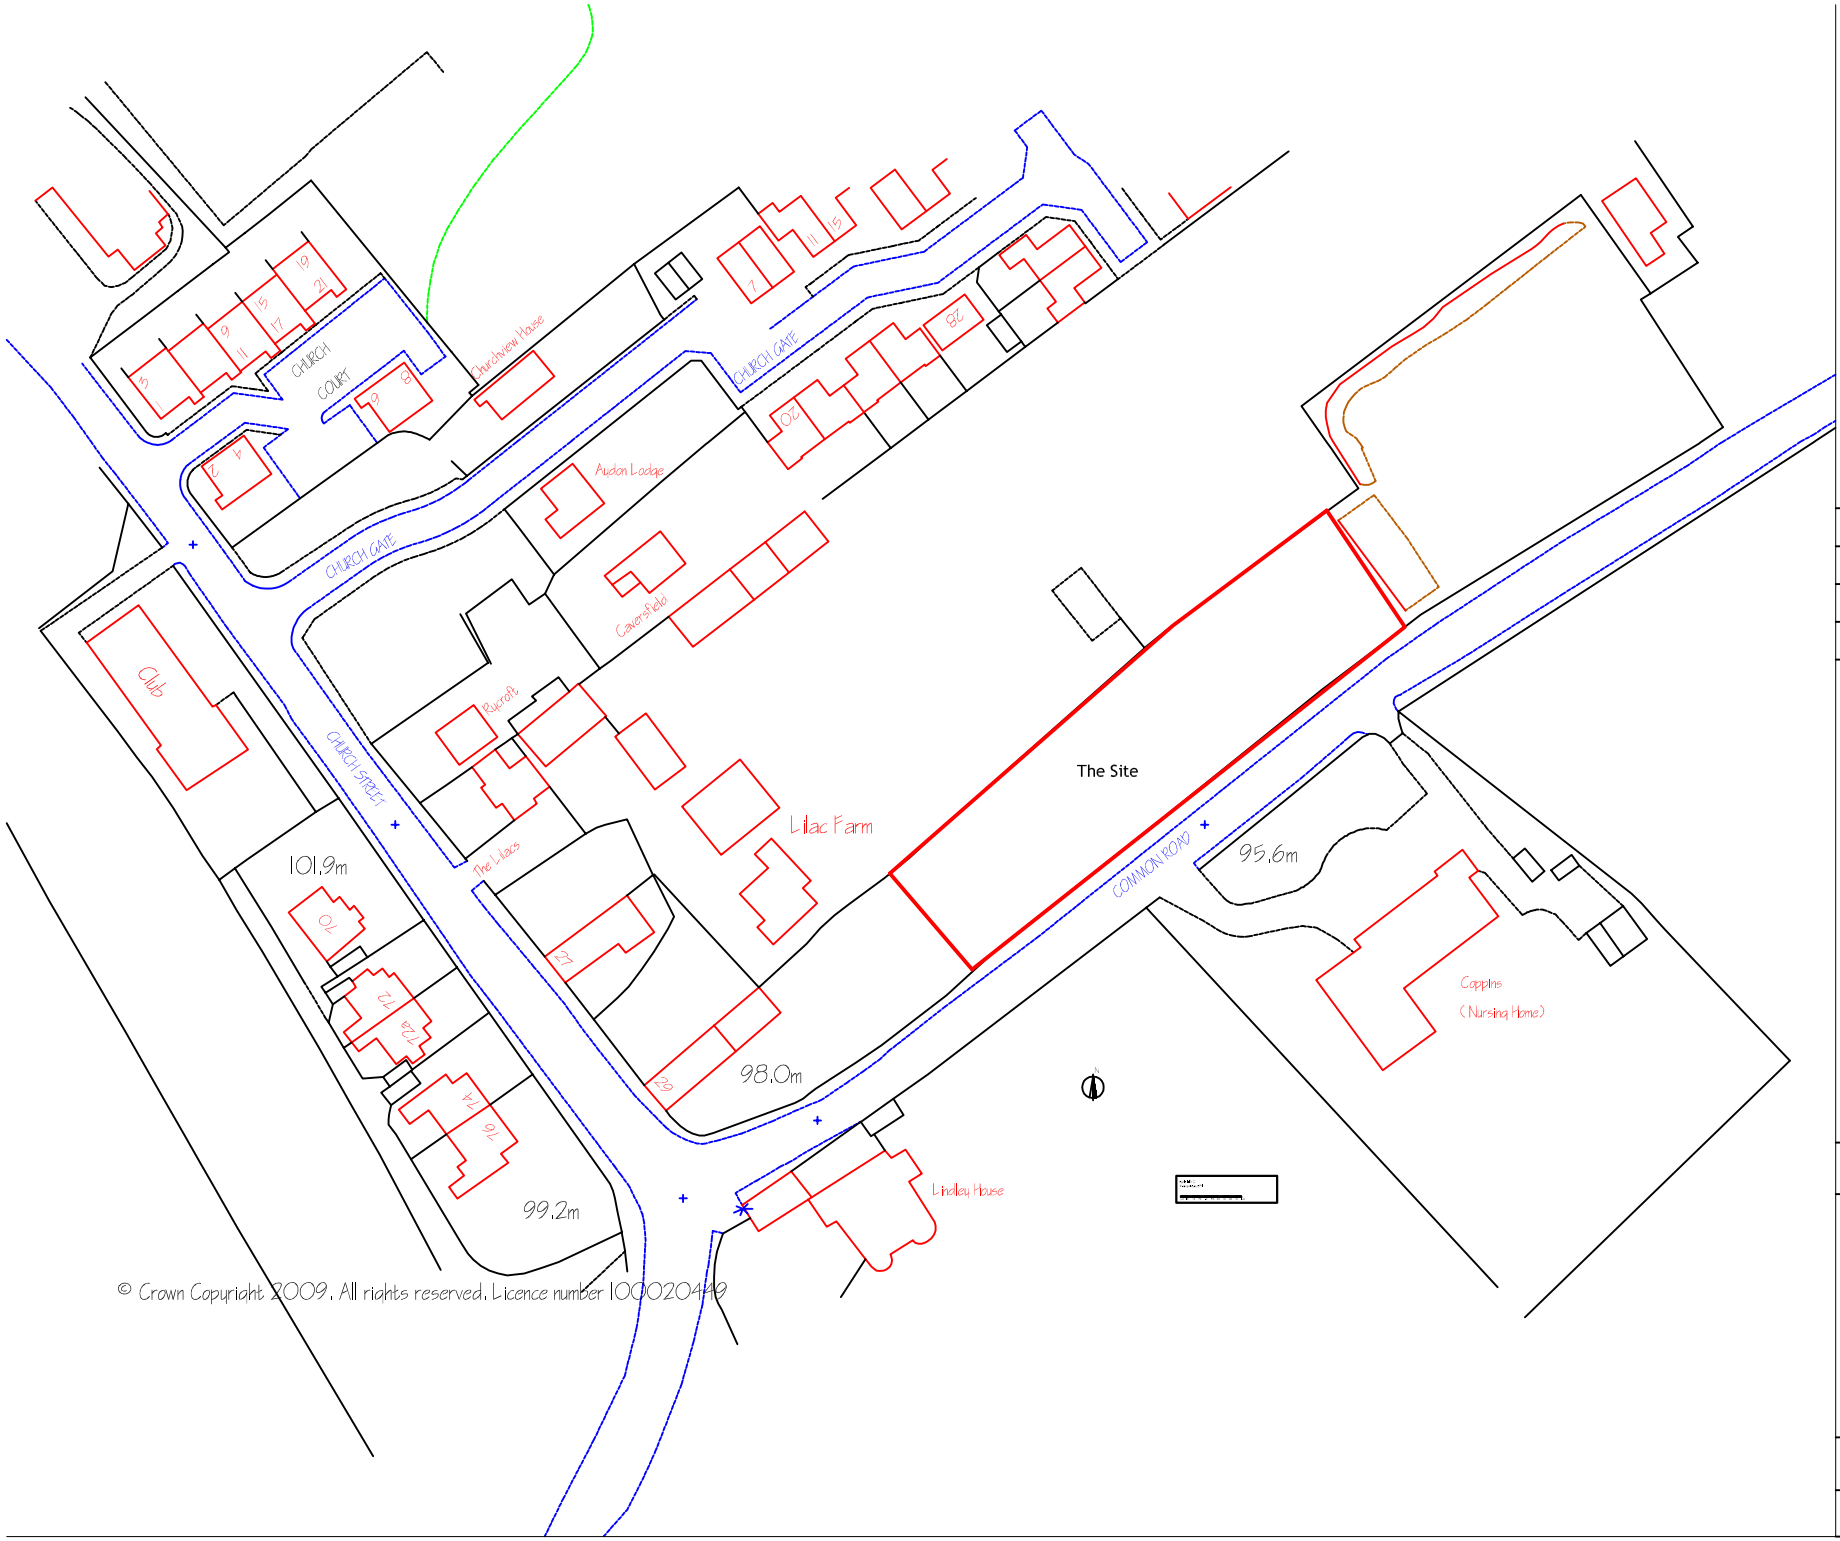


WILLIAM OSSITT FCIOB
Building Surveyor &
Chartered Builder

34 Daleside
Thornhill Edge
Dewsbury WF12 0PJ

e-mail: bill@williamossitt.com

Tel:
Mob: 07966 377393

Client: AGC Plant Services

Proposed development at Common Road Brierley

Site Location Plan

WO	Dwg No WO.025.04
Nov 09	Scale: 1:1250 at A4