


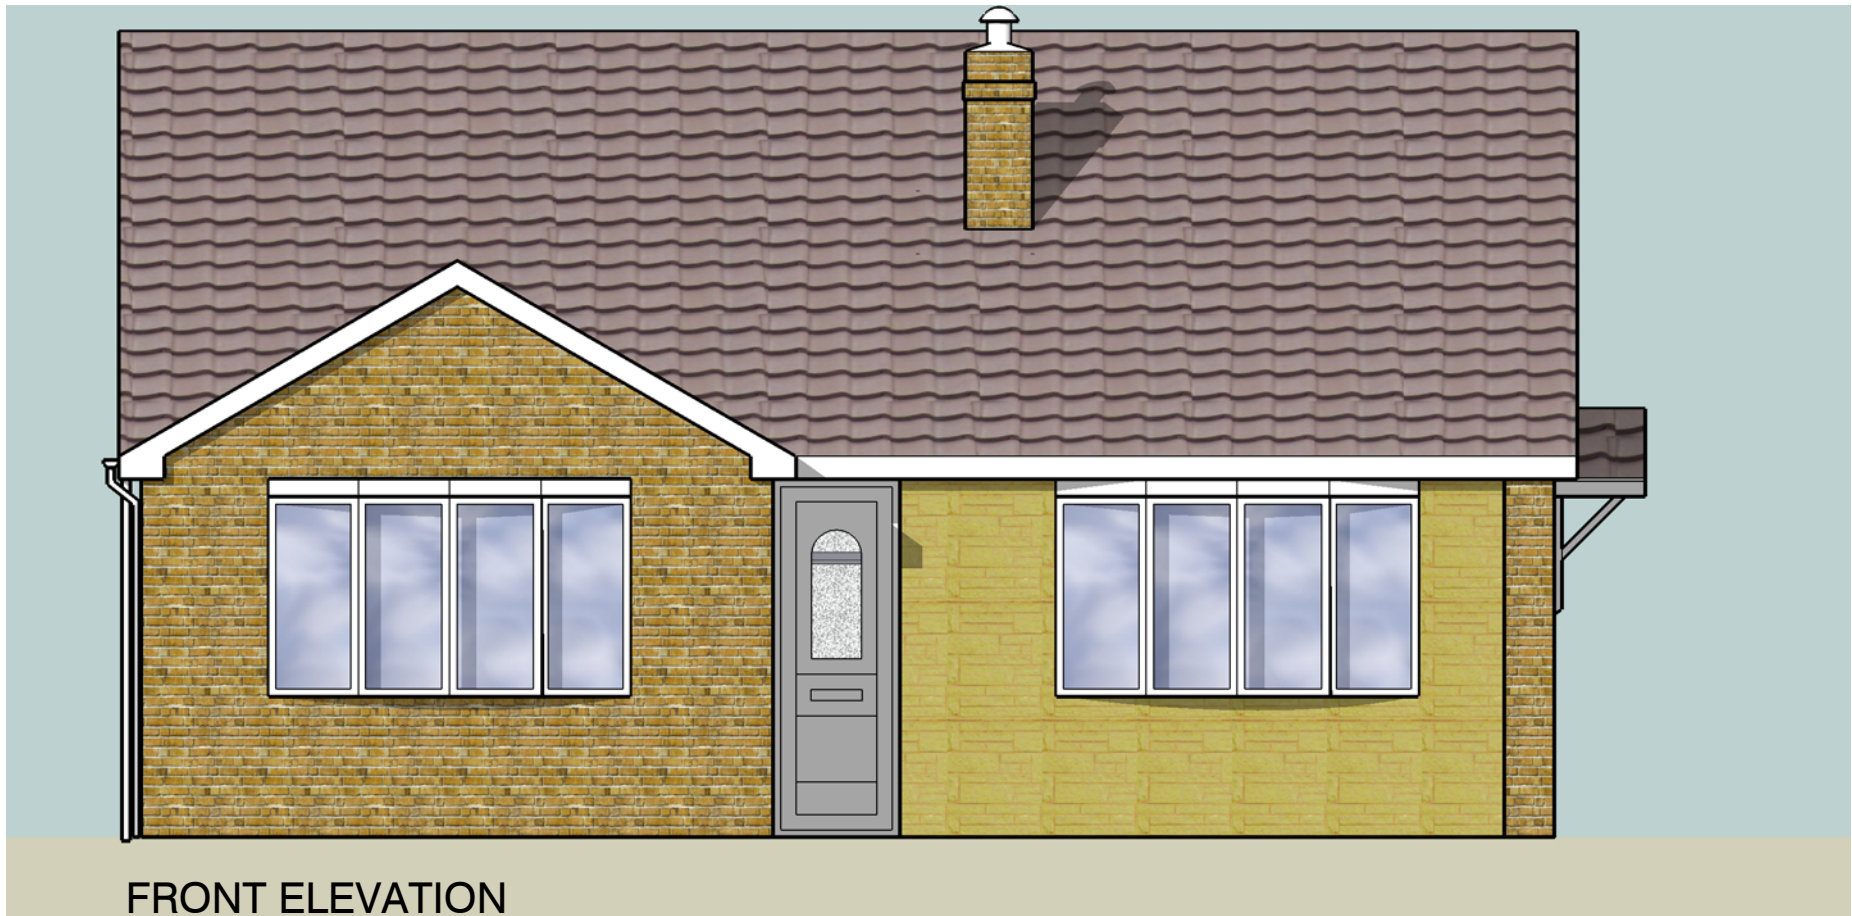


PERSPECTIVE



SIDE (L) ELEVATION

A3 Sheet Size

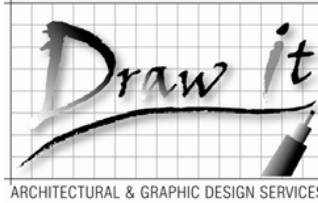 07762656187 steven@drawit.biz www.drawit.biz 15 Medway Close Barugh Green Barnsley S75 1NY	PLANNING Existing	CLIENT: Mr & Mrs Dolan	SITE ADDRESS: 29 Byland Way Monk Bretton Barnsley S71 2JY	PROJECT: Proposed Single Storey Side Extension	Drawn By: SH	Scale: 1:50	Date: 24/09/2010
				DWG: Elevations	Dwg No: 1009_103	Rev:	

Important notice: Do not scale off this drawing. Critical dimensions should be checked on site prior to works commencing. Dimensional conflicts should be brought to Draw it's attention as soon as they become apparent. Failure to do so could render the contractor liable for subsequent losses. Copyright in this drawing and any work executed from this drawing remains the property of Draw it.