


Cricket Field

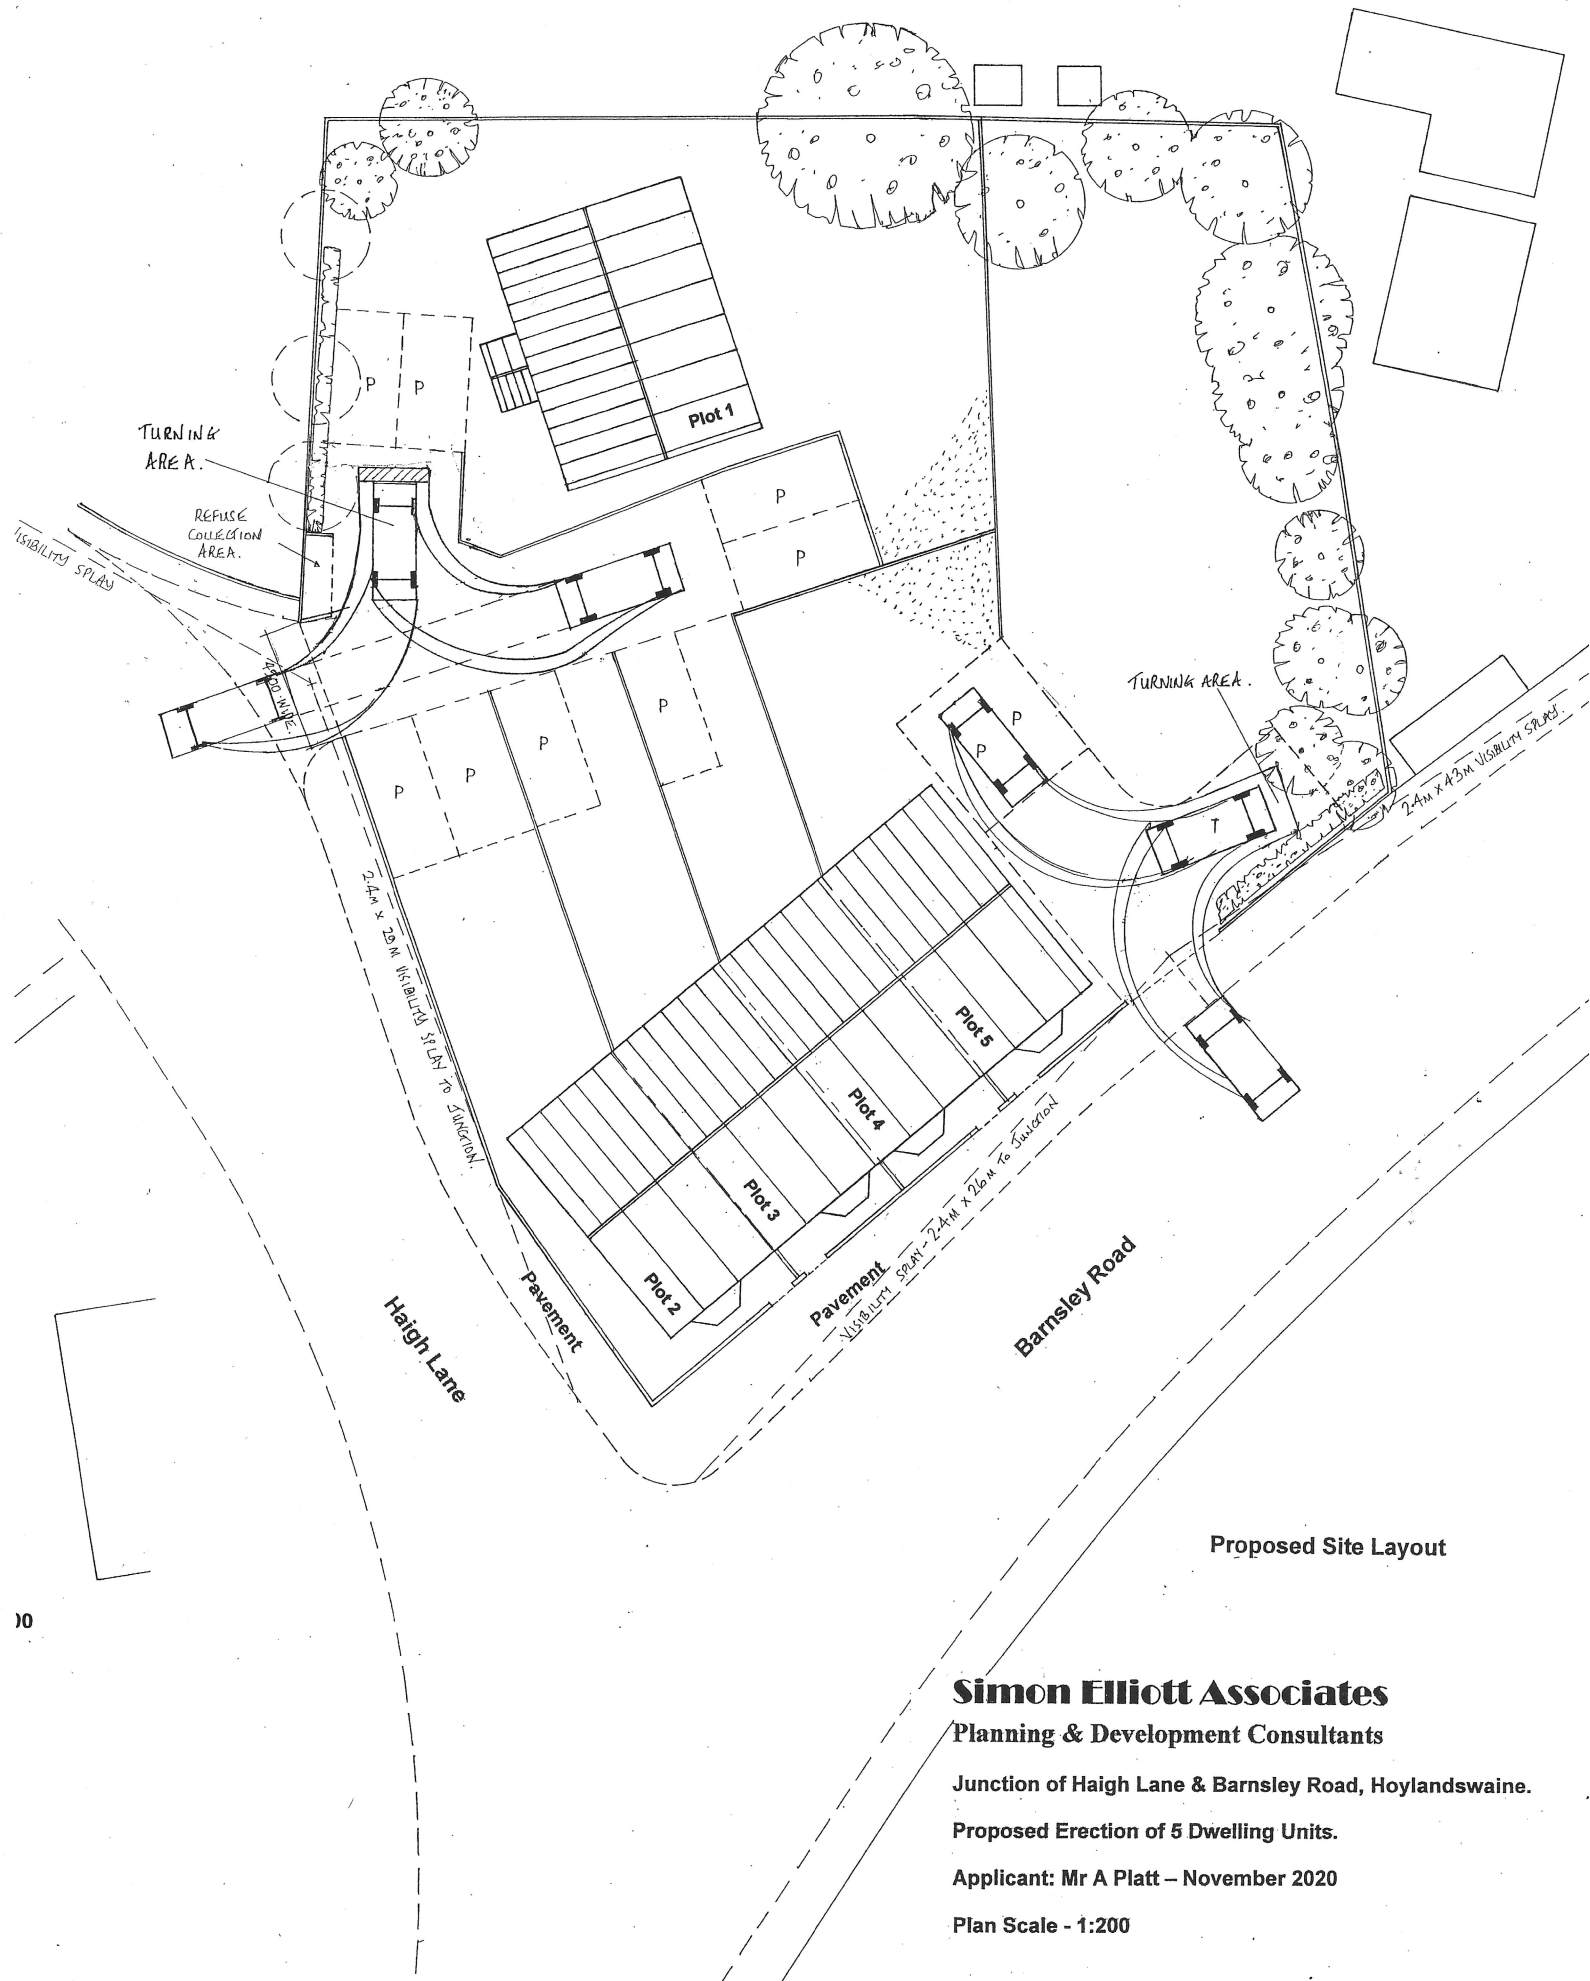

Proposed Site Layout

Simon Elliott Associates

Planning & Development Consultants

Junction of Haigh Lane & Barnsley Road, Hoylandswaine.

Proposed Erection of 5 Dwelling Units.

Applicant: Mr A Platt – November 2020

Plan Scale - 1:200