


A. ONE x new double sided aluminium bullnose pictorial panel, Powdercoated BS 08 B25, with face applied vinyl graphics. Fixed to existing post and gibbet system. Illuminated from above by new slimline troughlight to either side.

SIZE. 900mm x 1200mm.
Letters 70mm high.
H.A.G. 4.0m



B. TWO x new aluminium bullnose trim amenity boards, Powdercoated BS 08 B25 with face applied vinyl detail. Fixed to either side of existing sign post.

SIZE. 720mm x 1100mm.
Letters 90mm high.
H.A.G. 2.4m.

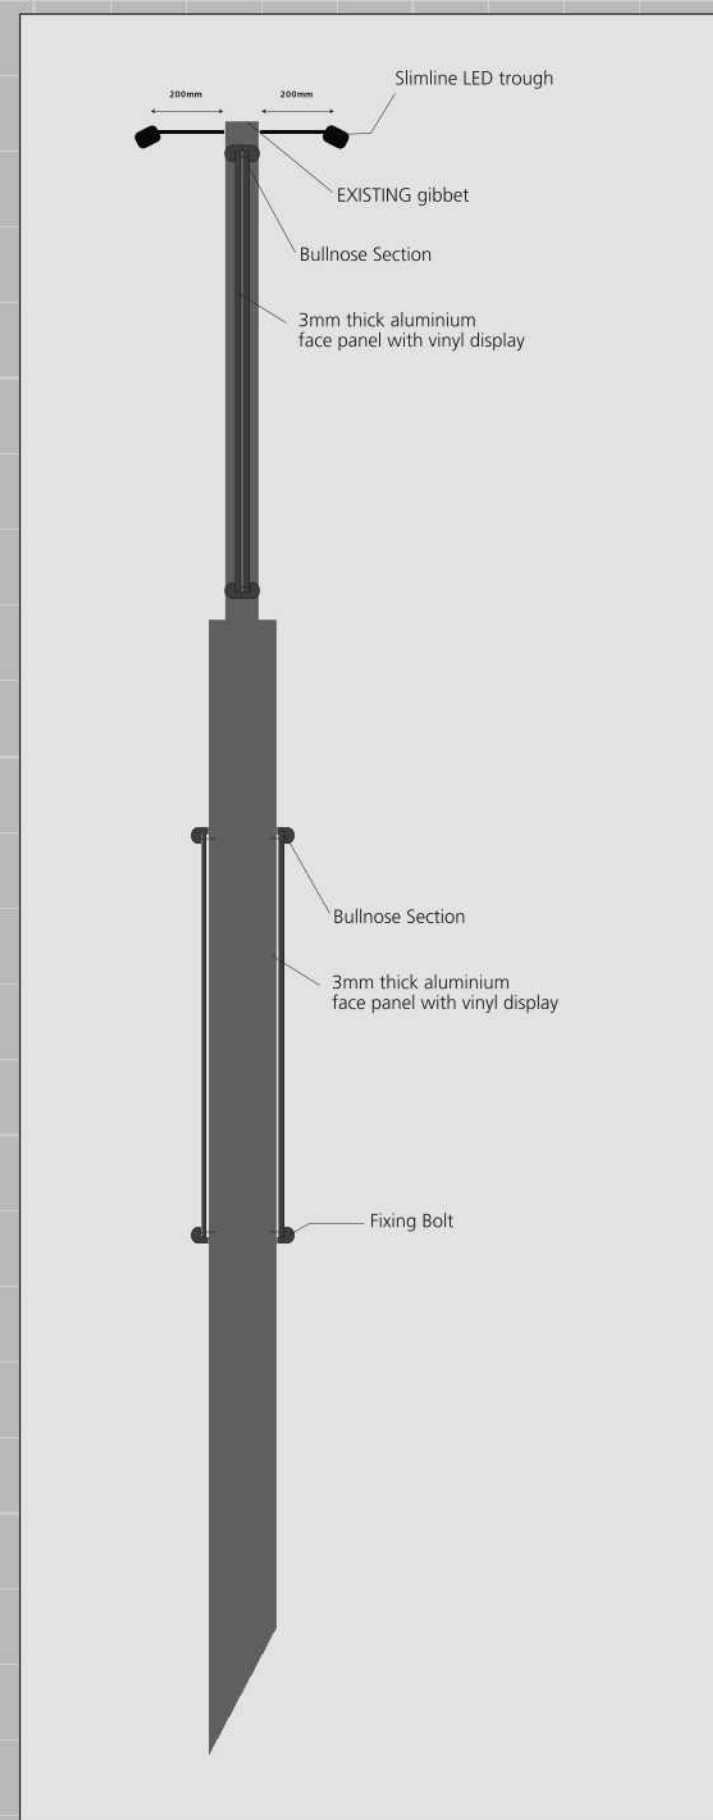

TO REPLACE PANELS
ON EXISTING POSTS

SIGN COLOURS:

BS 08 B25

WHITE

BLACK

COPPER FINISH




1 SQUARE 200MM X 200MM
SCALED 1:20 @ A3

C. ONE x new aluminium bullnose pictorial panel, Powdercoated BS 08 B25, with face applied copper vinyl coachline.
 Letters to be CNC cut 10mm acrylic letters powdercoated white, fixed to panel with locator fixings.
 Illuminated from above by new slimline troughlight.
 SIZE. 5000mm x 750mm. Letters 370mm high. H.A.G. 5.0m



D. THREE x new aluminium bullnose pictorial panel, Powdercoated BS 08 B25, with face applied copper vinyl coachline & ship graphic.
 SIZE. 1700mm x 2300mm. H.A.G. (no lower than) 6.5m

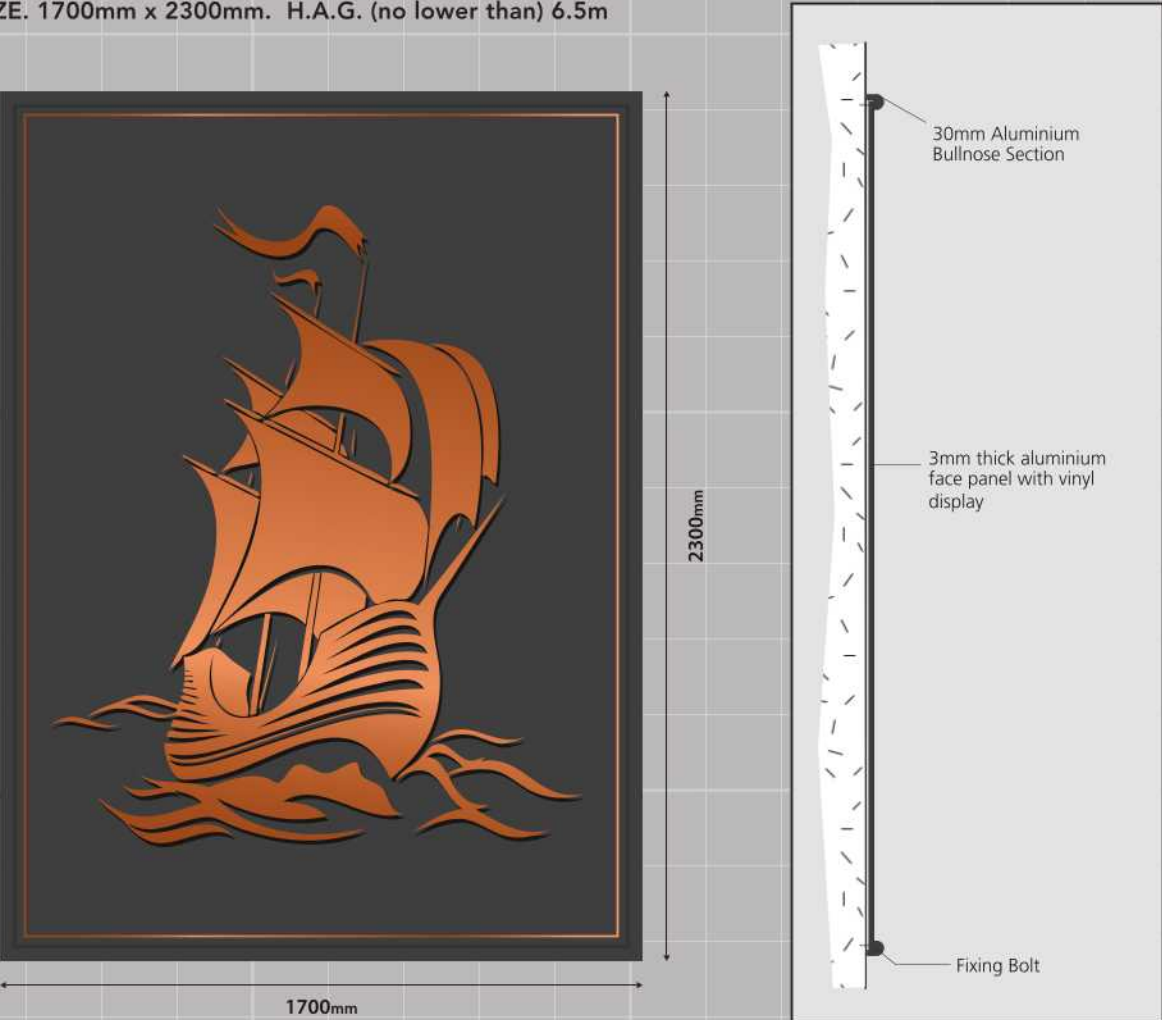

E. TWO x new aluminium bullnose pictorial panel, Powdercoated BS 08 B25, with face applied copper vinyl coachline & white vinyl text
 SIZE. 2450mm x 650mm. Letters - 170mm high H.A.G. 4.2m



SIGN COLOURS:

- BS 08 B25
- WHITE
- BLACK
- COPPER FINISH




F. ONE x new aluminium bullnose pictorial panel,
Powdercoated BS 08 B25, with chalkboard area to face
SIZE. 3300mm x 1500mm. H.A.G. 2.3m



H. ONE x new double sided post and panel sign. 2No. aluminium bullnose pictorial panels, Powdercoated BS 08 B25, with face applied copper vinyl coachline & white vinyl text
SIZE. 1600mm x 1050mm.
Letters 180mm high.
H.A.G. 1.1m



G. TWO x new aluminium bullnose pictorial panel,
Powdercoated BS 08 B25, with face applied copper vinyl coachline & white vinyl text
SIZE. 750mm x 750mm. H.A.G. (no lower than) 1.3m

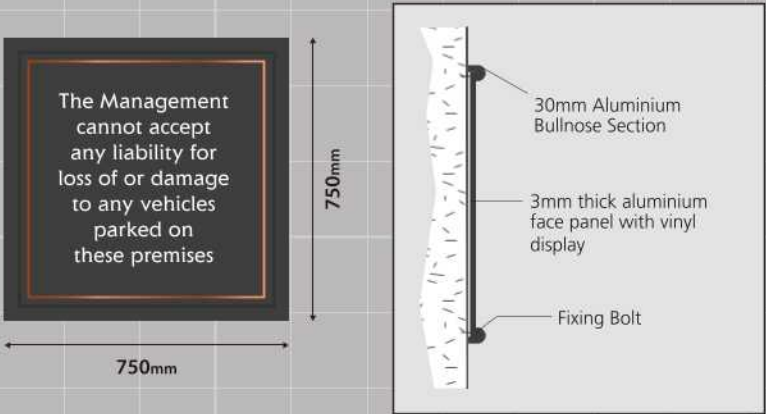

SIGN COLOURS:

BS 08 B25

WHITE

BLACK

COPPER FINISH

200MM

400MM

600MM


800MM

1000MM


1 SQUARE 200MM X 200MM

SCALED 1:20 @ A3

I. ONE x new single sided post and panel sign. 1No. aluminium bullnose pictorial panel, Powdercoated BS 08 B25, with face applied copper vinyl coachline & white vinyl text
 SIZE. 1600mm x 1050mm.
 Letters 145mm high.
 H.A.G. 1.5m

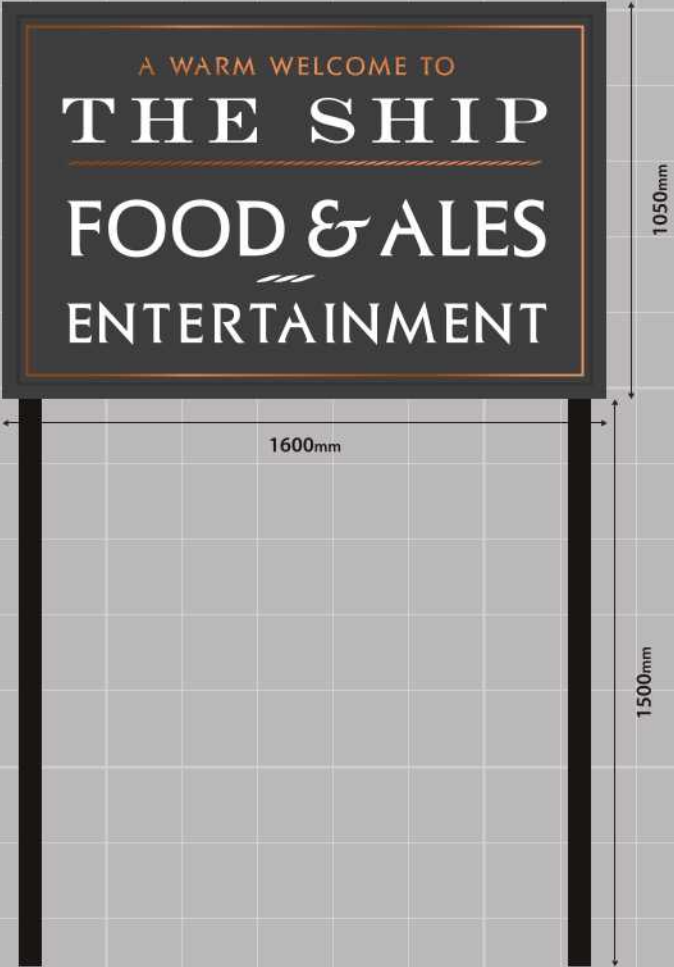

J. TWO x new decorative lantern finished copper
 SIZE. 740mm x 990mm. - H.A.G. 5.0m.

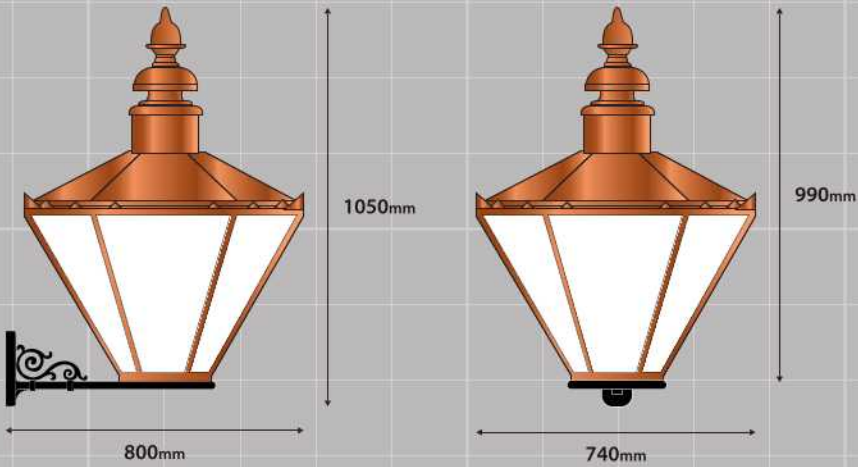

200MM 400MM 600MM 800MM 1000MM
 1 SQUARE 200MM X 200MM
 SCALED 1:20 @ A3

K. TEN x new 30w Flood Lights
 H.A.G. 9.1m. MINIMUM



100MM 200MM 300MM 400MM 500MM
 1 SQUARE 100MM X 100MM
 SCALED 1:10 @ A3

SIGN COLOURS:

BS 08 B25	
WHITE	
BLACK	
COPPER FINISH	


EXISTING
ELEVATIONS

2M 4M 6M 8M 10M
1 SQUARE 2M X 2M
SCALED 1:200 @ A3

WEST ELEVATION



SOUTH ELEVATION

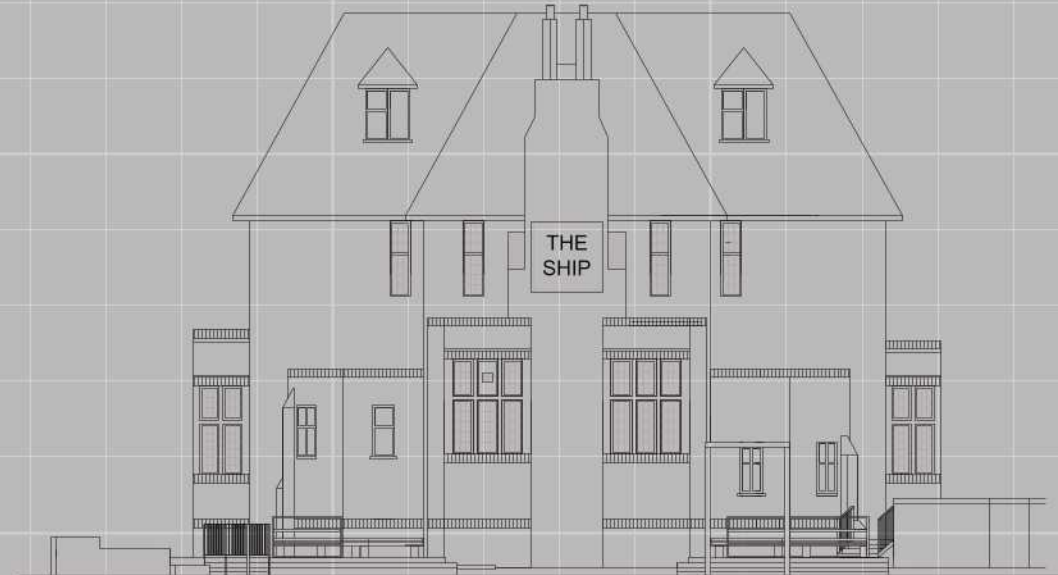

EAST ELEVATION



NORTH ELEVATION



PROPOSED
ELEVATIONS

2M 4M 6M 8M 10M
1 SQUARE 2M X 2M
SCALED 1:200 @ A3

WEST ELEVATION



SOUTH ELEVATION



EAST ELEVATION



NORTH ELEVATION



