



MATERIALS
WALLS- FACING BRICKWORK TO MATCH EXISTING
ROOF- CONCRETE INTERLOCKING TILES TO MATCH
EXISTING
WINDOWS- WHITE UPVC TO MATCH EXISTING
DOORS- WHITE UPVC TO MATCH EXISTING

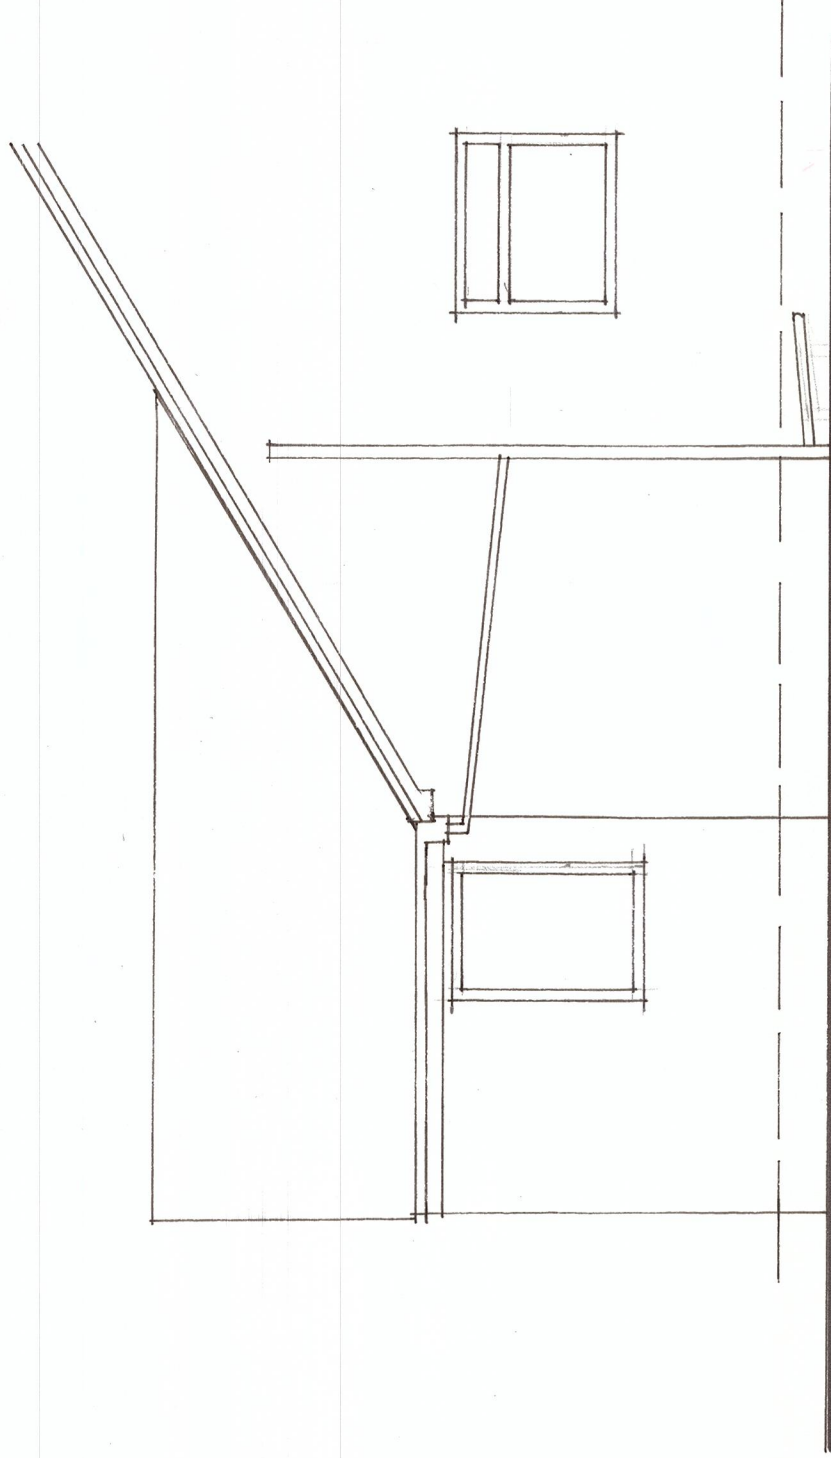

PROPOSED WEST ELEVATION 1:50

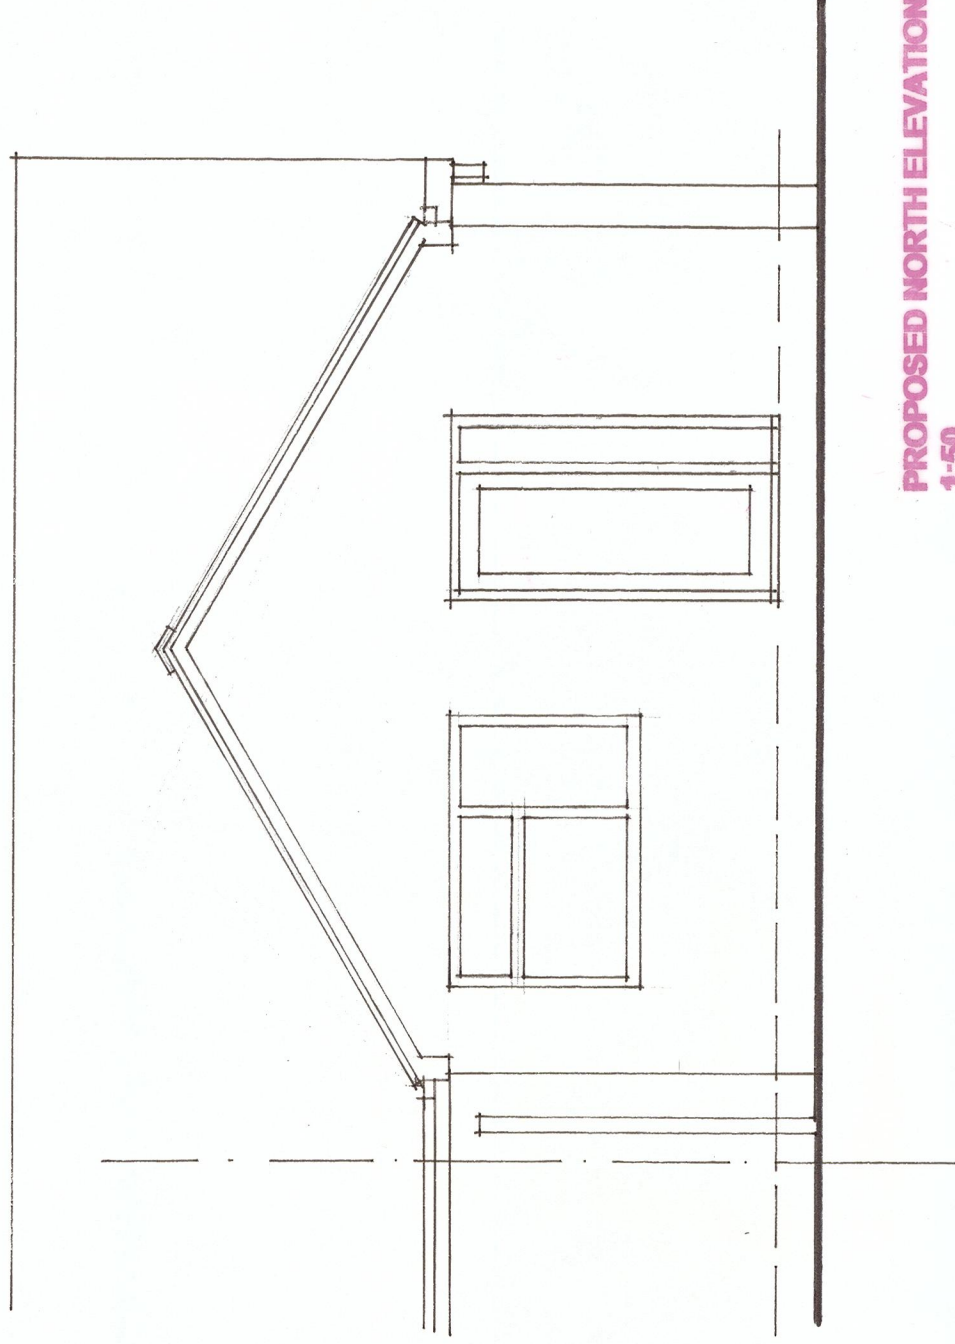

**PROPOSED NORTH ELEVATION
1:50**

4^A

EXTENSION AT 3 WOBURN PLACE
DODWORTH BARNESLEY S75 3ST
FOR MR & MRS J LEIGH NOV 2021

A Roof design revised at Planner's request jlm 22