
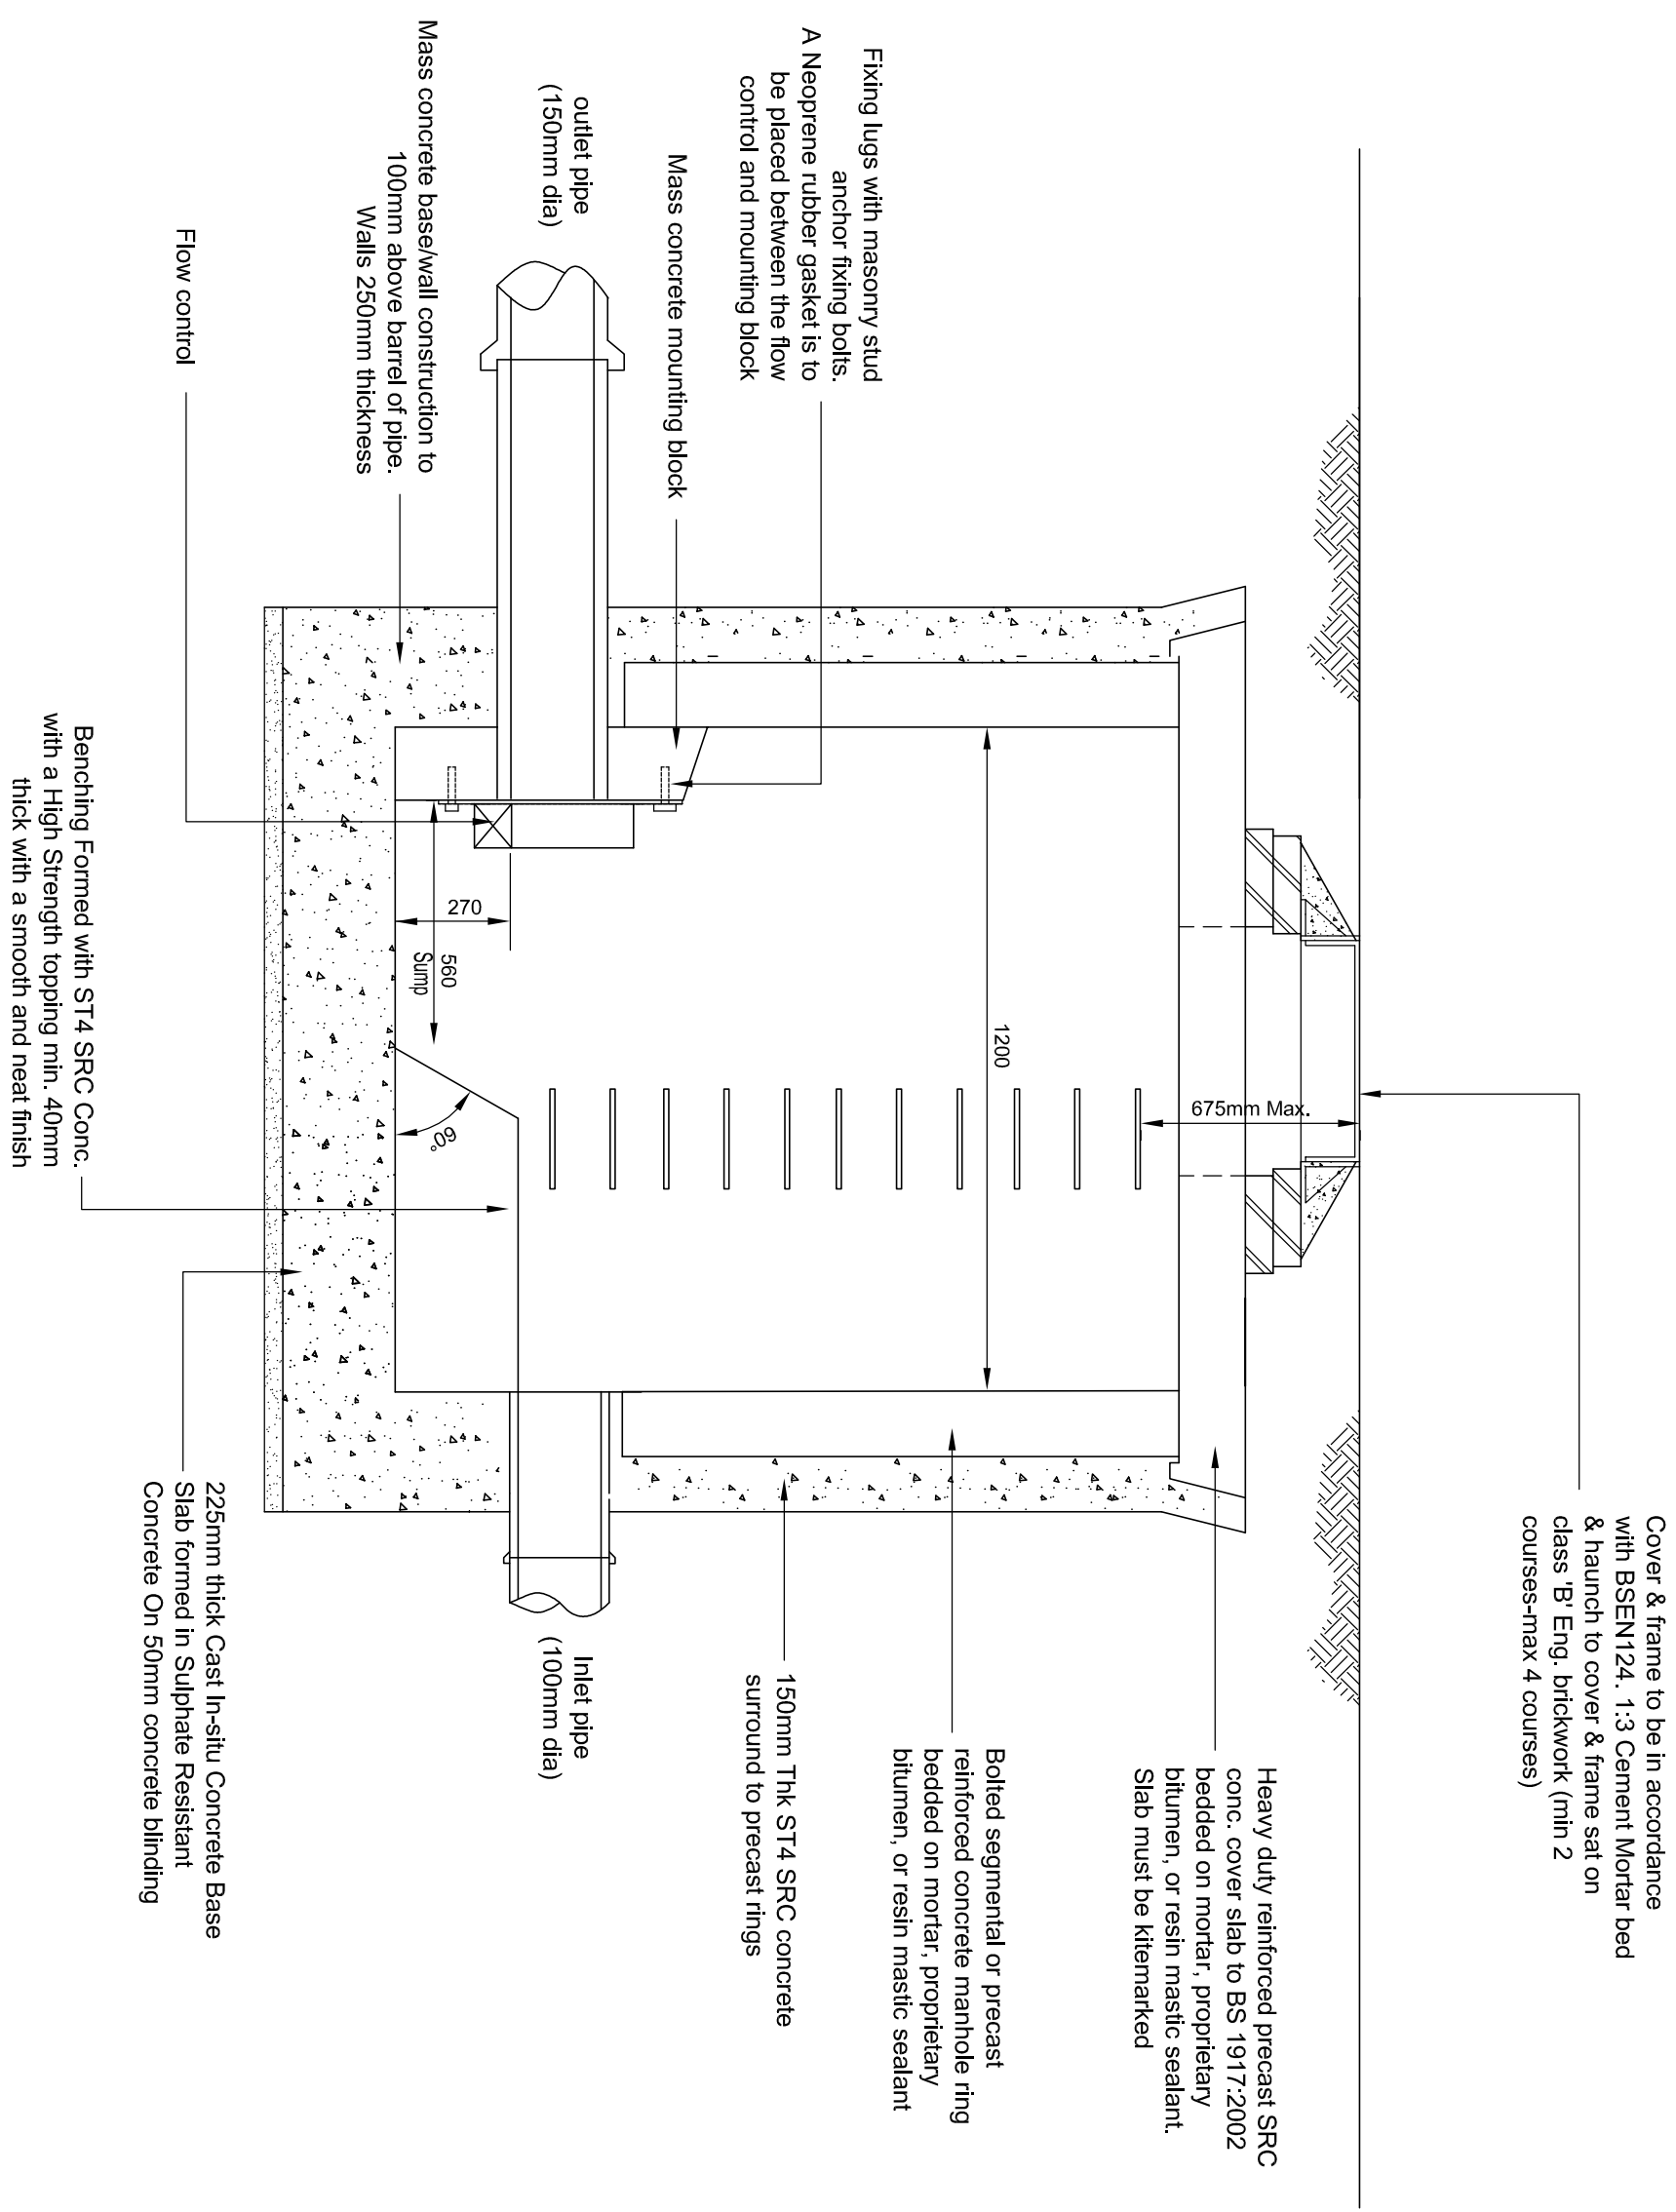


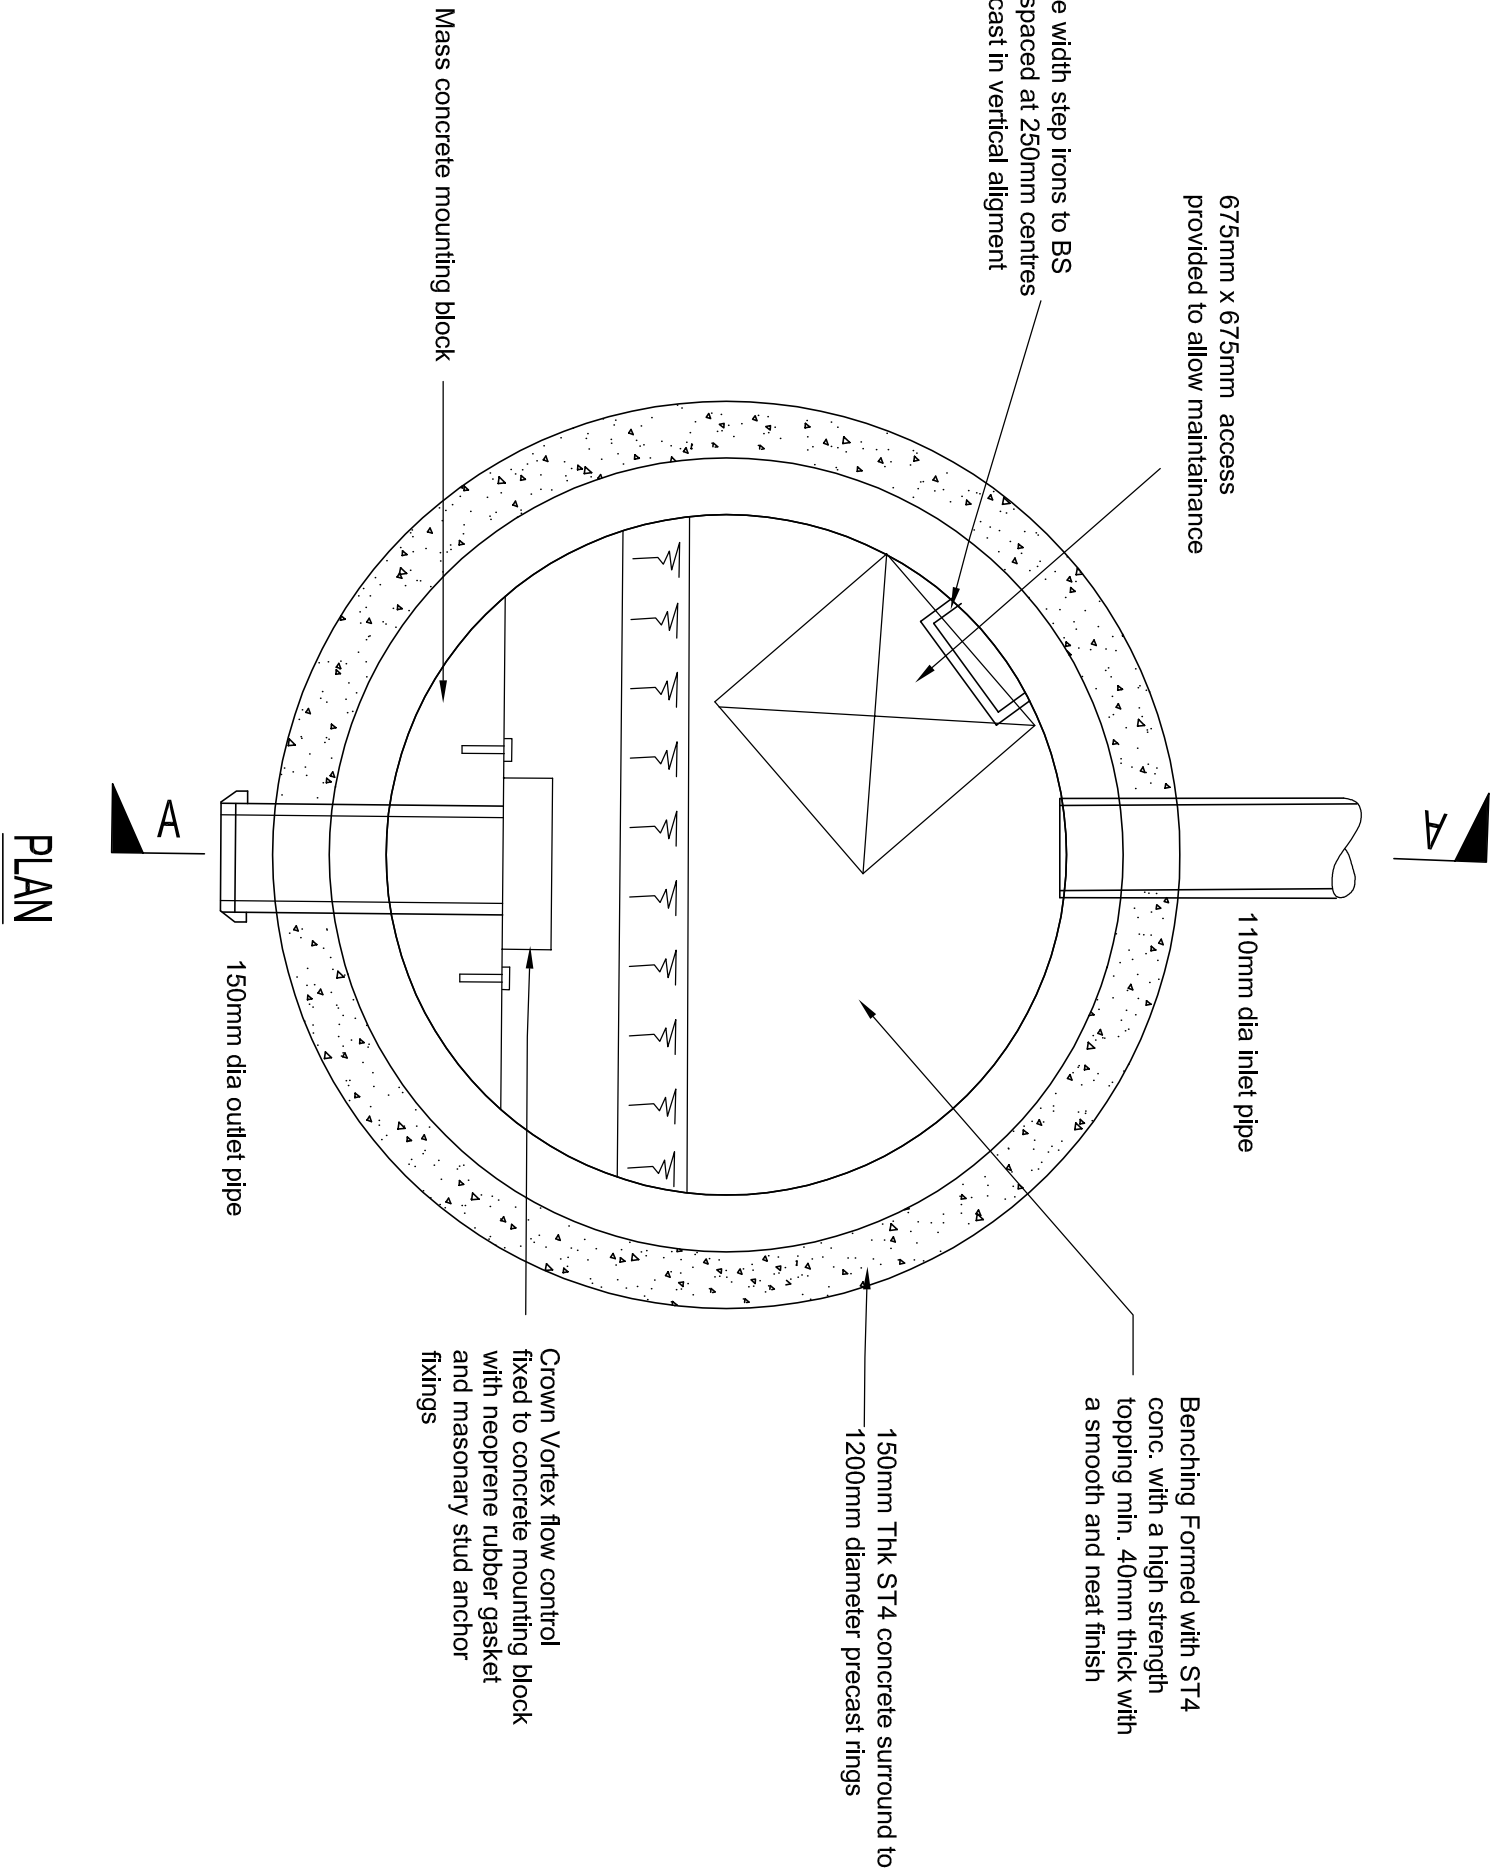

CONTROL DETAILS

Crown Vortex control
94mm QR4 F
700mm head
3.5 l/s pass on flow
Crown reference-220

Rev	Details	Date	Drawn Ck.	
Weldon Developments Ltd				

331 Higham Common Road
Higham, Barnsley

Control Manhole

Dwg No. : STE/8/03/03 Drawn : AST
Date : 1-6-18 Checked :
Scale : Not to scale
Copyright © Shaun Tonge Engineering