


EXISTING & PROPOSED NORTH ELEVATIONS

1:50 @ A2



EXISTING NORTH ELEVATION

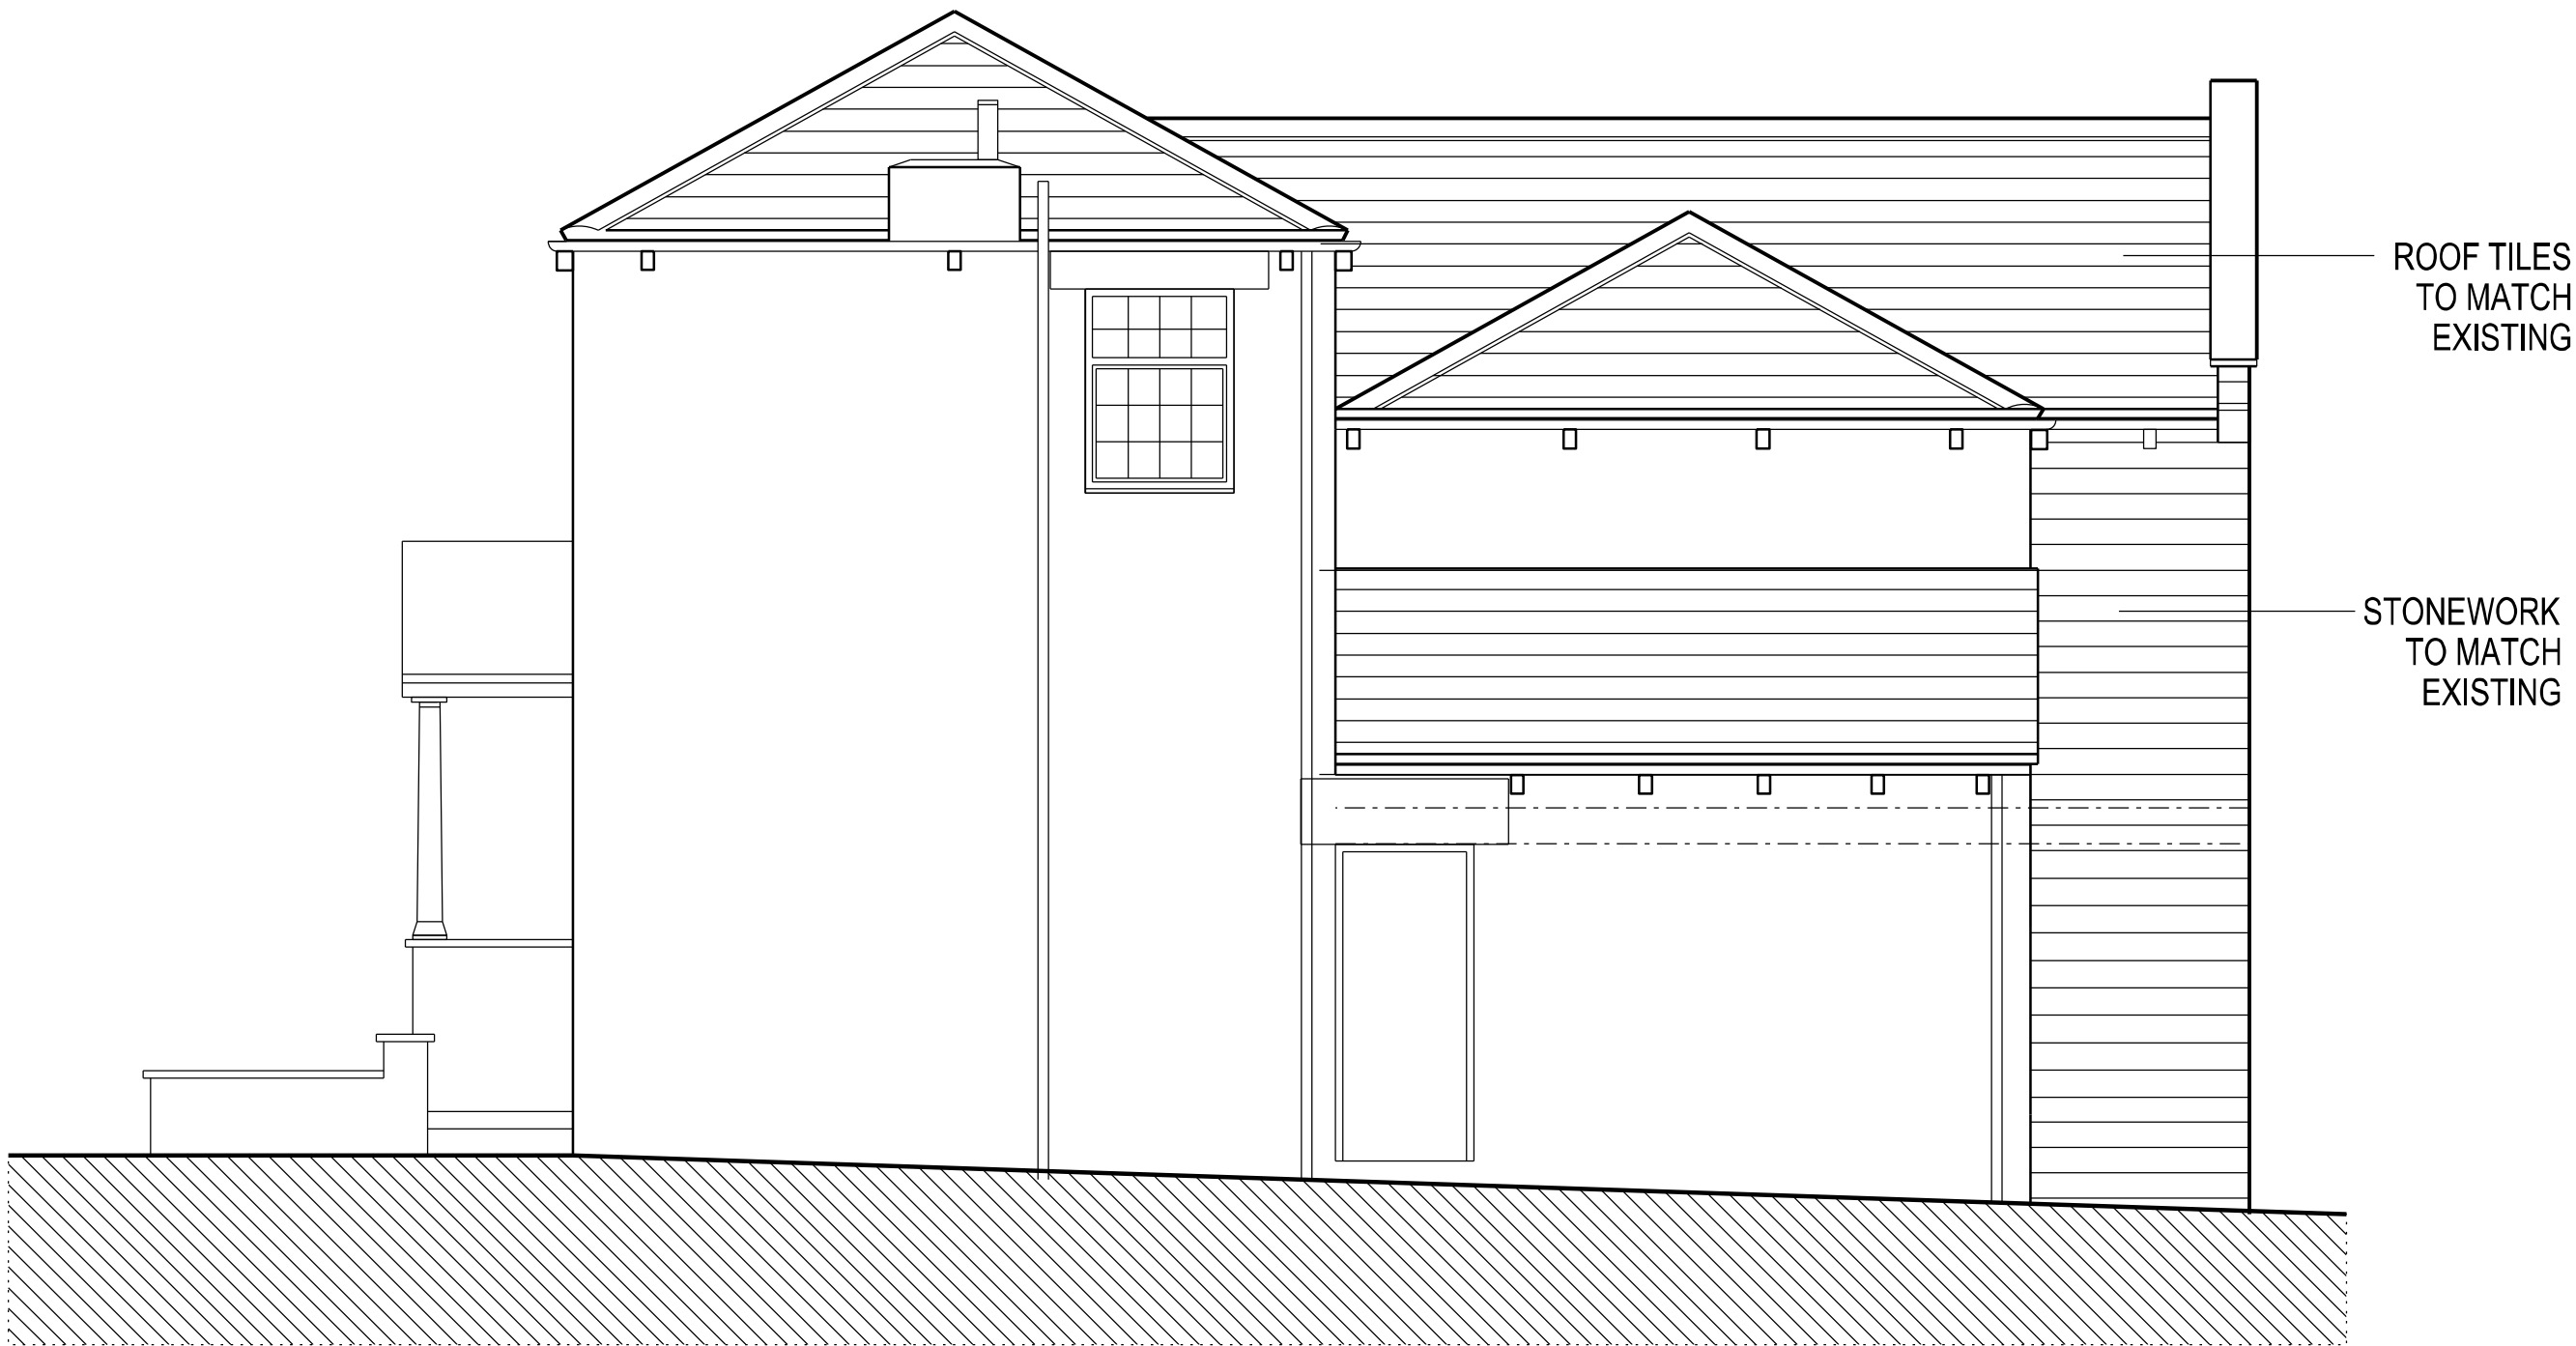

PROPOSED NORTH ELEVATION