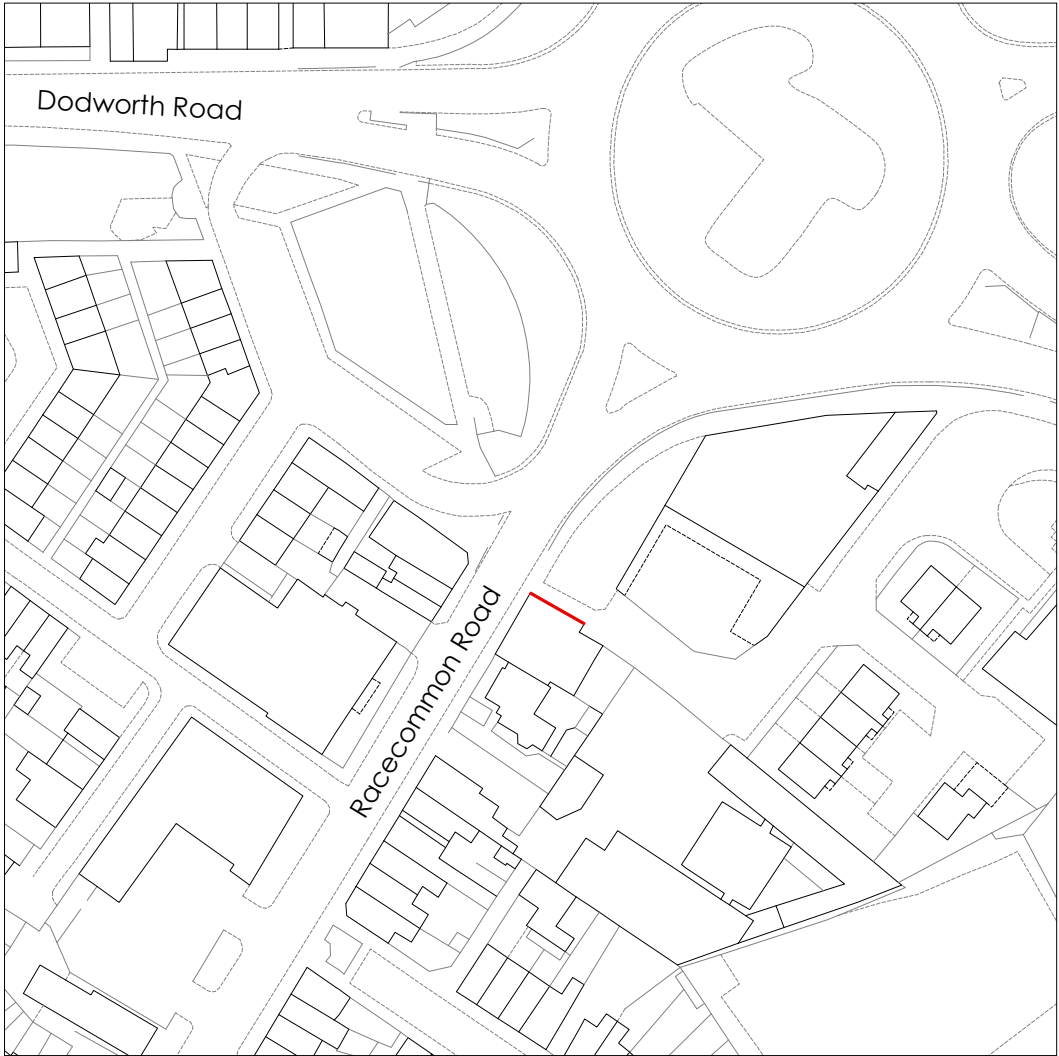
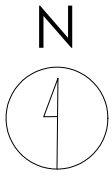


Title
Site Location Plan

Address
20B Racecommon Road, Barnsley,
S70 6AA

Client
The Wildstone Group




Job No.	Issued
13385	10/09/20

Scale
1:1250 @ A3

Key

	1. Site Boundary
--	------------------

All information is to be checked on site for accuracy and fit. Only drawings with WD status with the most recent revision are to be used for construction.

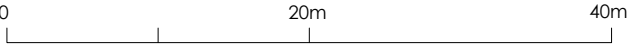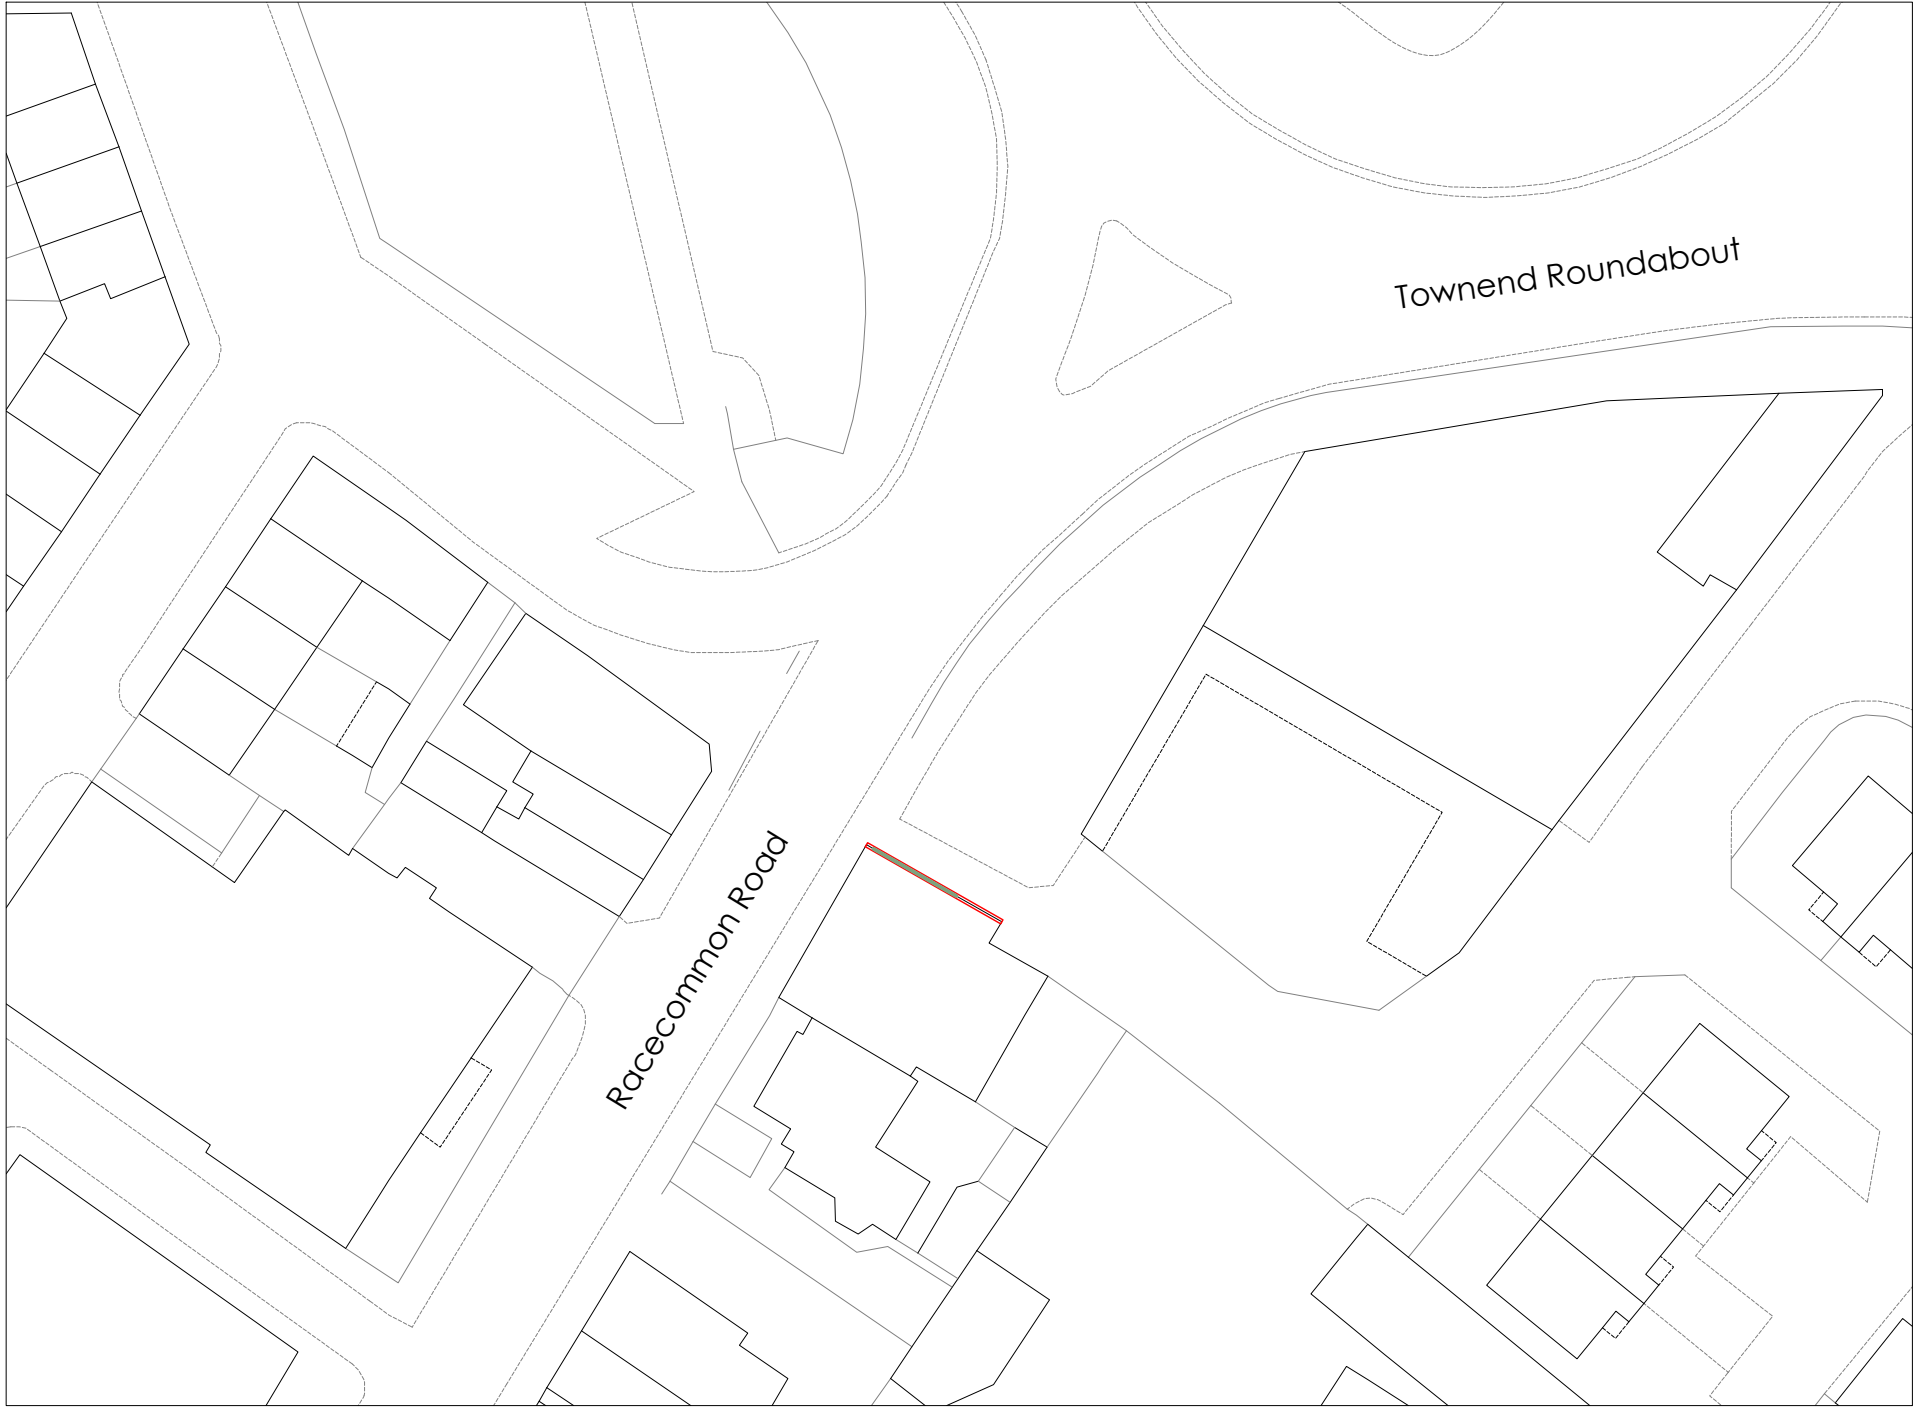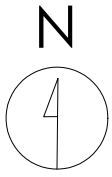

Title
Existing Site Plan

Address
20B Racecommon Road, Barnsley,
S70 6AA




Client
The Wildstone Group

Job No. 13385
Issued 10/09/20

Scale
1:500 @ A3

- Key**
- 1. Site Boundary
 - 2. Existing Advertising Board to be Removed

All information is to be checked on site for accuracy and fit. Only drawings with WD status with the most recent revision are to be used for construction.

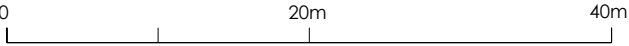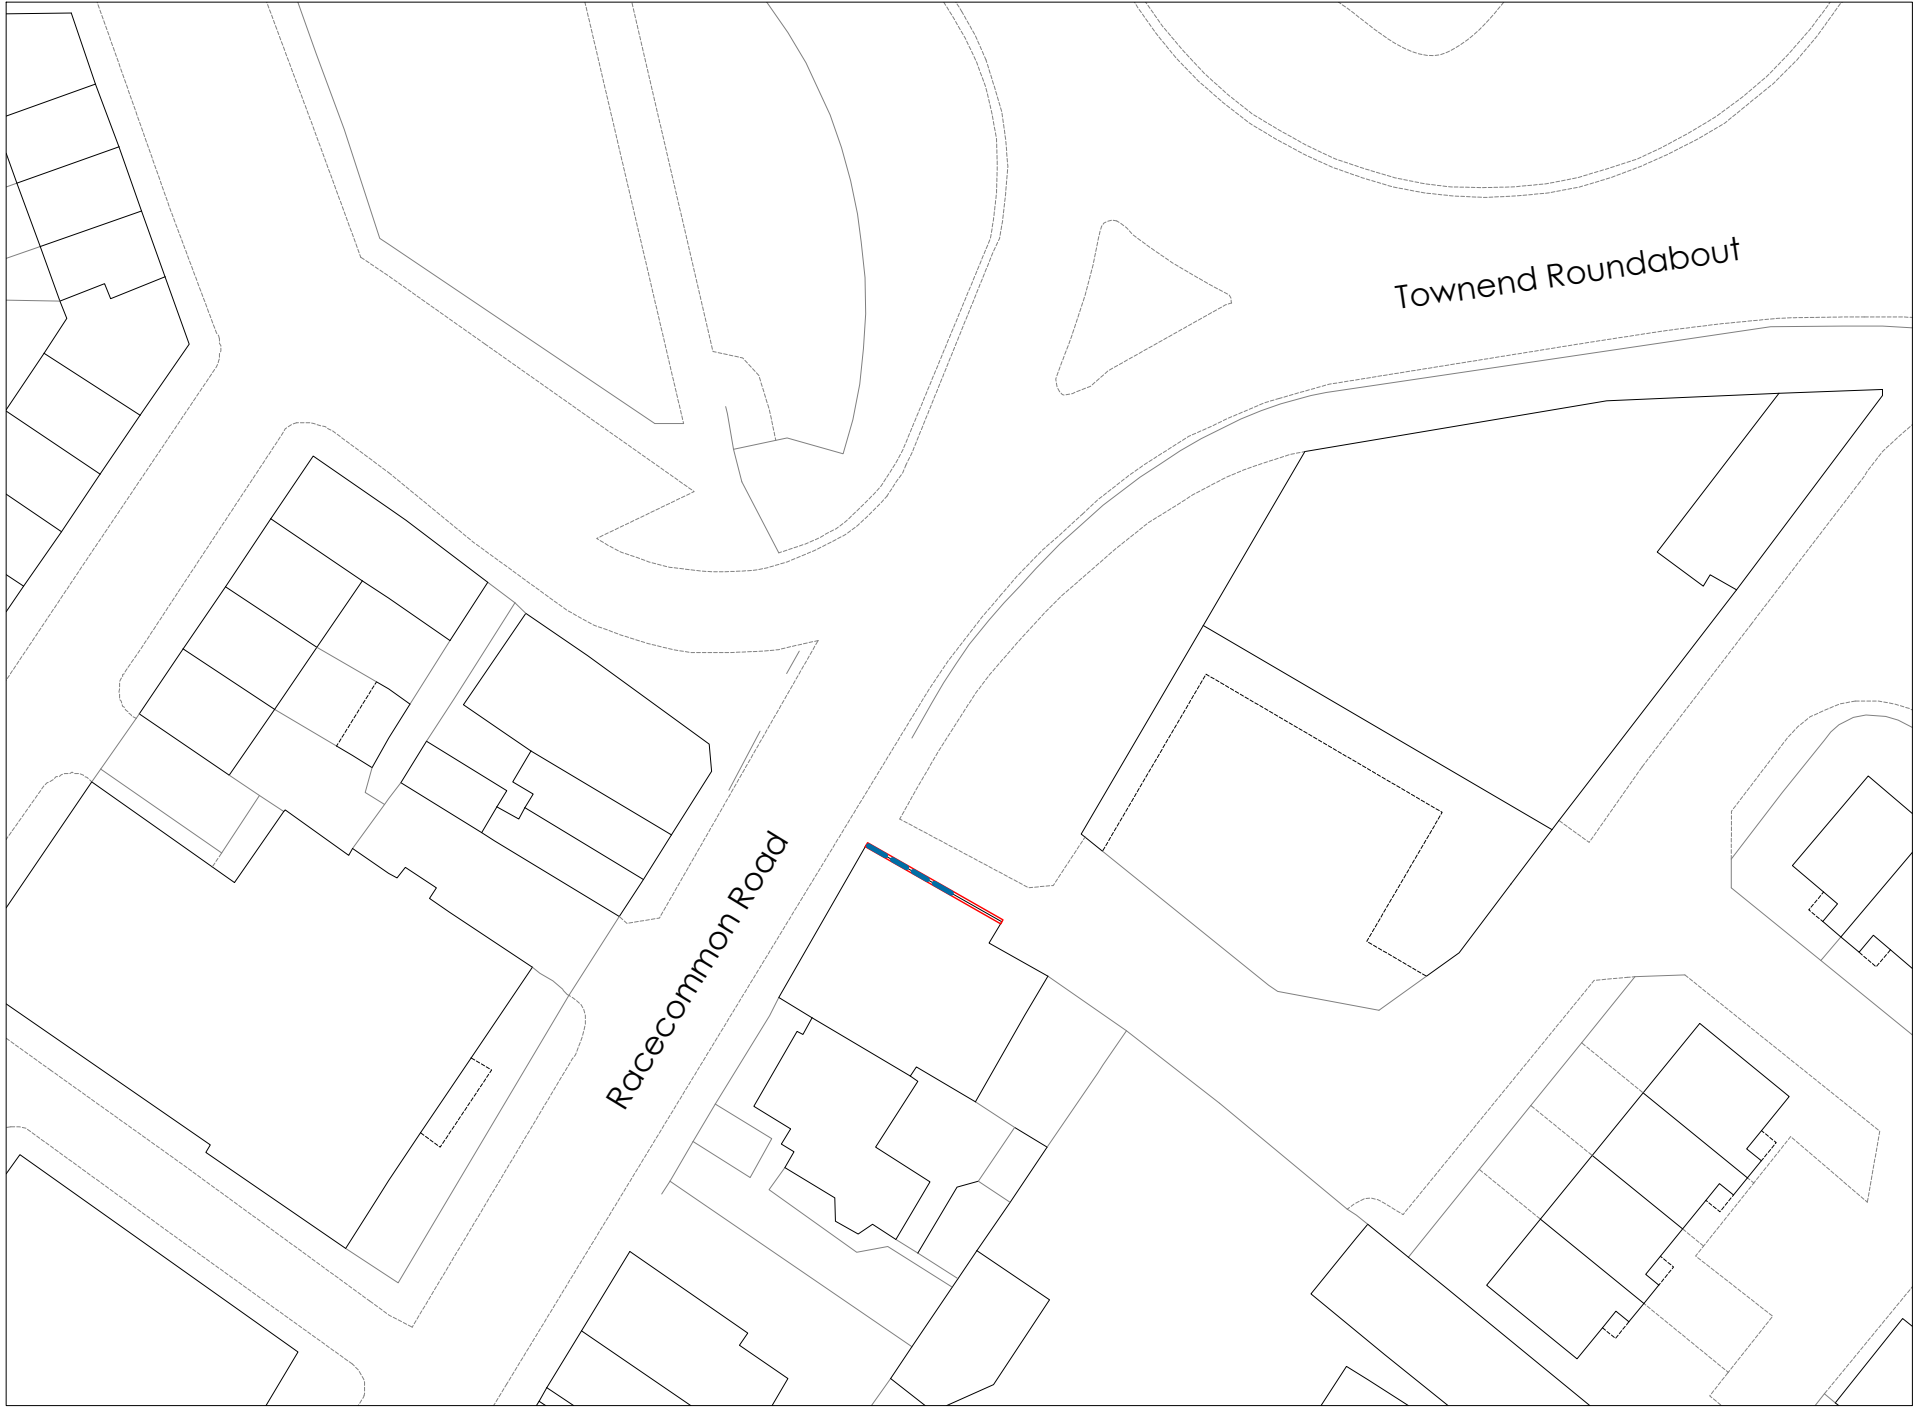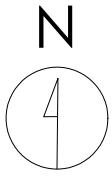

Title
Proposed Site Plan

Address
20B Racecommon Road, Barnsley,
S70 6AA

Client
The Wildstone Group


Job No. 13385 **Issued** 10/09/20

Scale
1:500 @ A3


Key

1.	Site Boundary
2.	Proposed Media Screen

All information is to be checked on site for accuracy and fit. Only drawings with WD status with the most recent revision are to be used for construction.

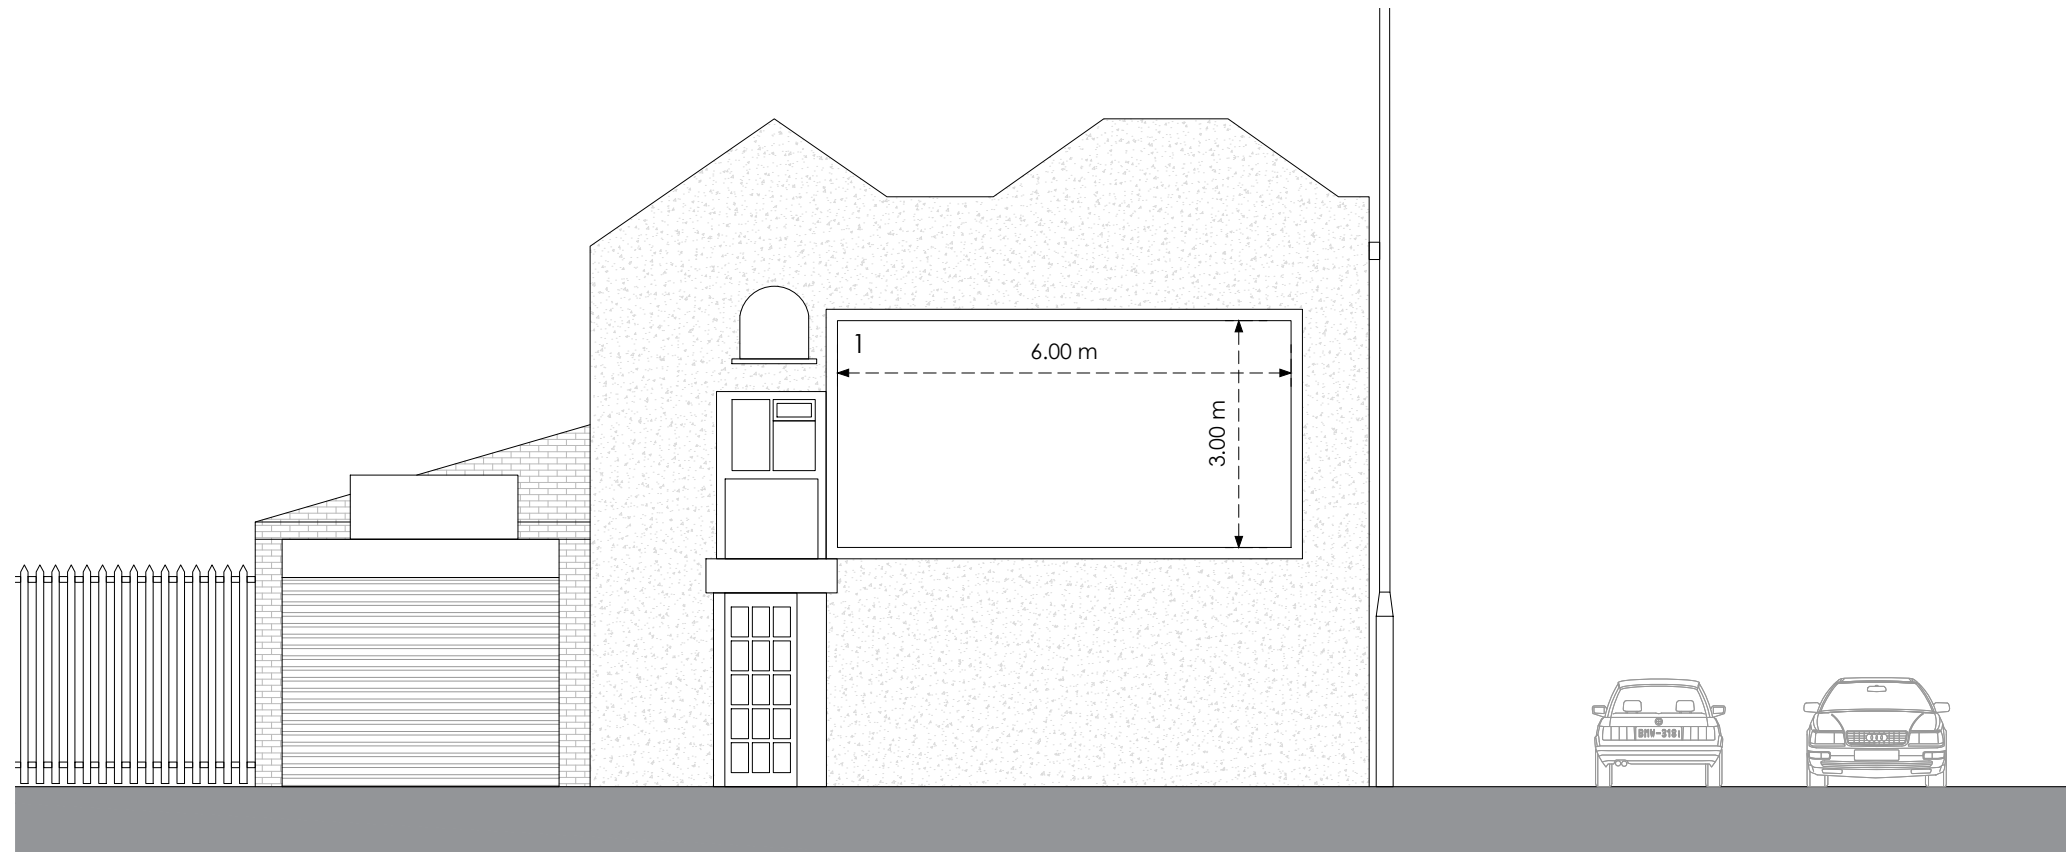


Front

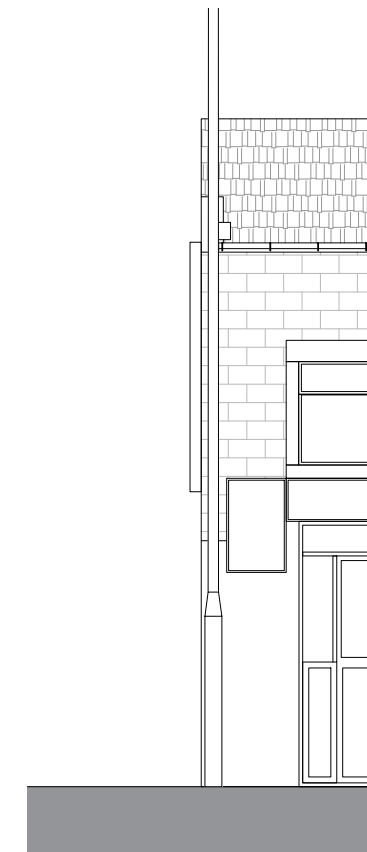


Side

Existing

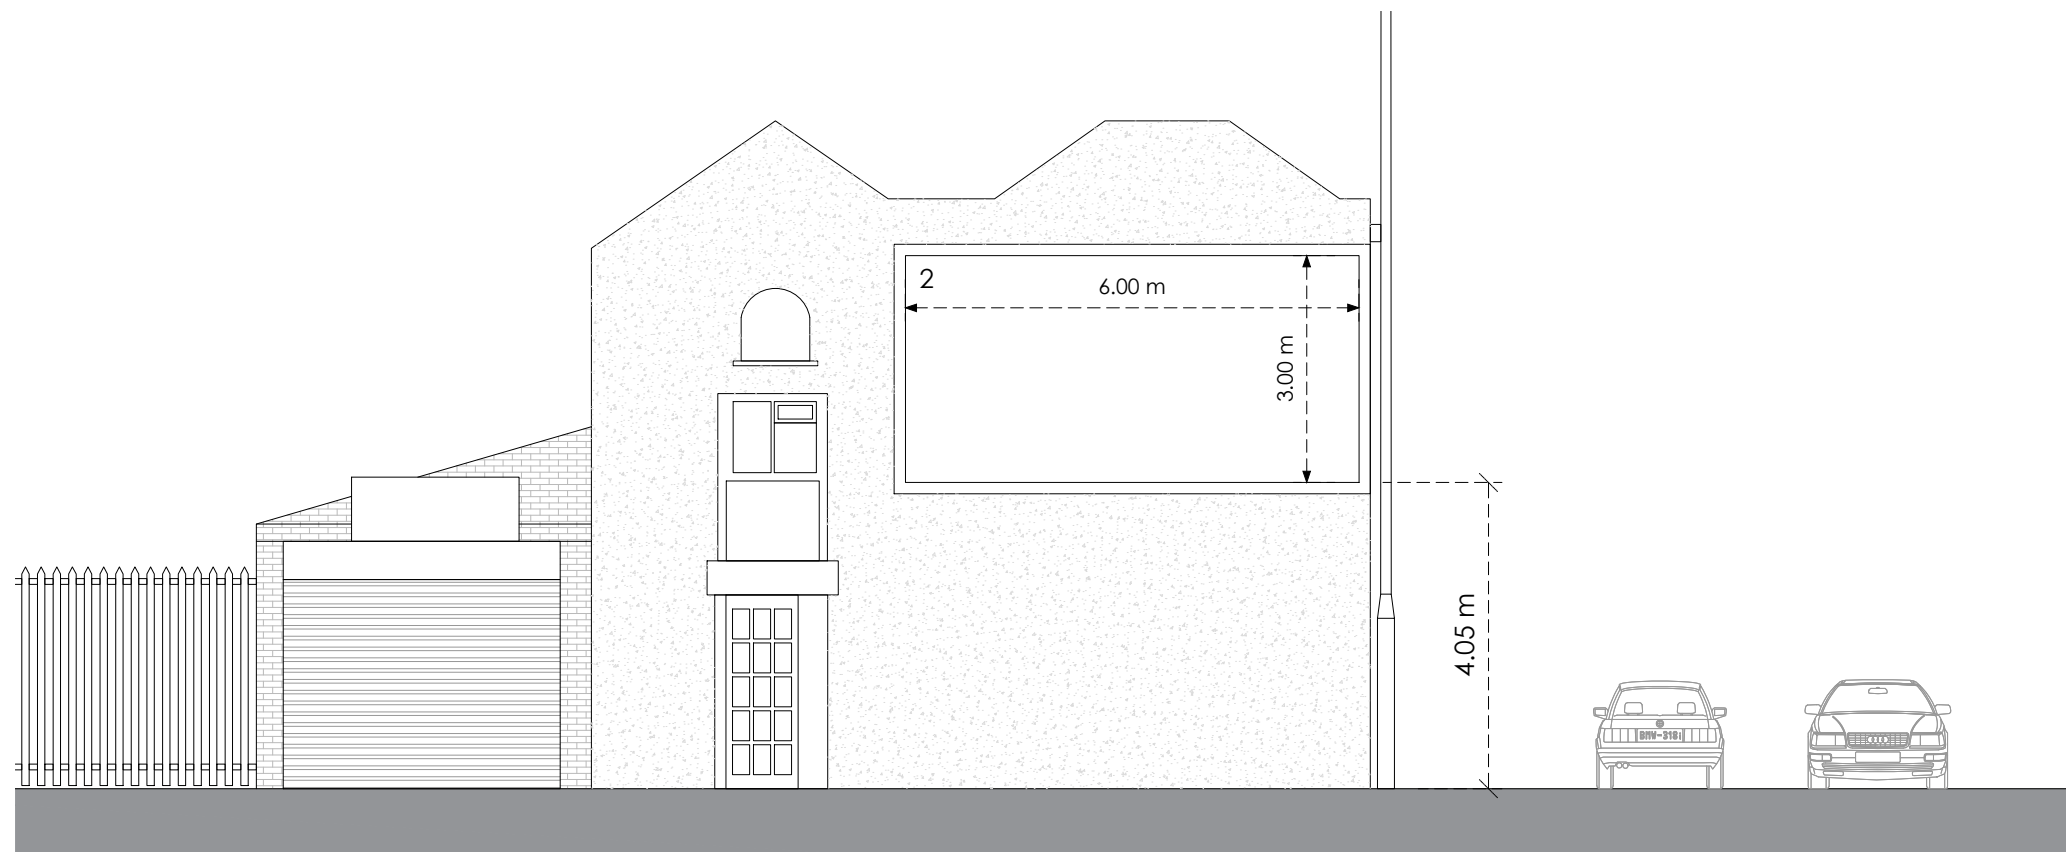

Front

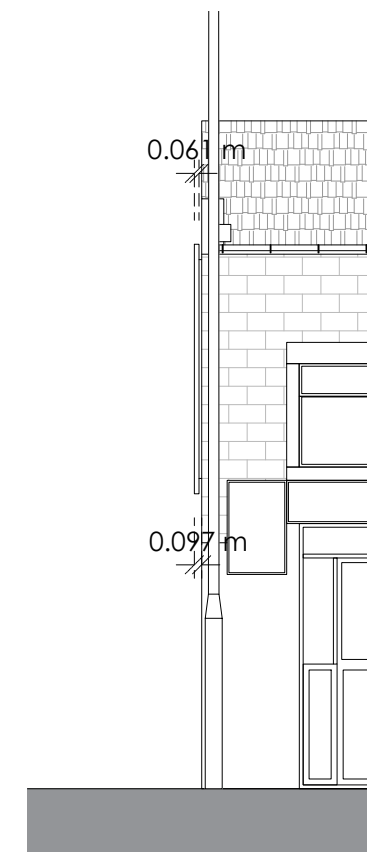

Side

Proposed

Title
Existing and Proposed Elevations

Address
20B Racecommon Road, Barnsley,
S70 6AA

Client
The Wildstone Group

Job No. 13385 **Issued** 10/09/20

Scale
1:100 @ A3

Key
1. Existing Advertising Board
2. Proposed Media Screen

All information is to be checked on site for accuracy and fit. Only drawings with WD status with the most recent revision are to be used for construction.

0 4m 8m