


A1

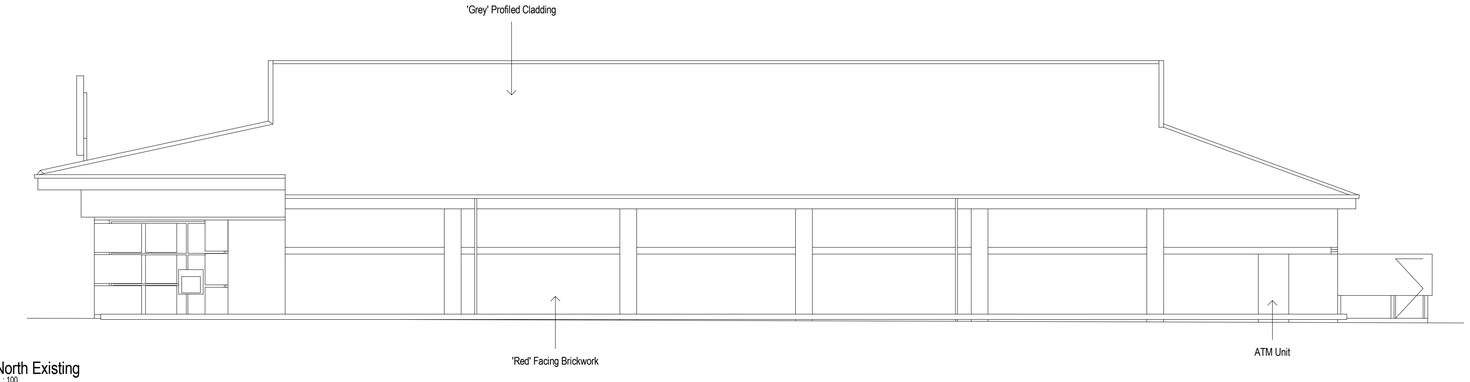

North Existing
1 : 100

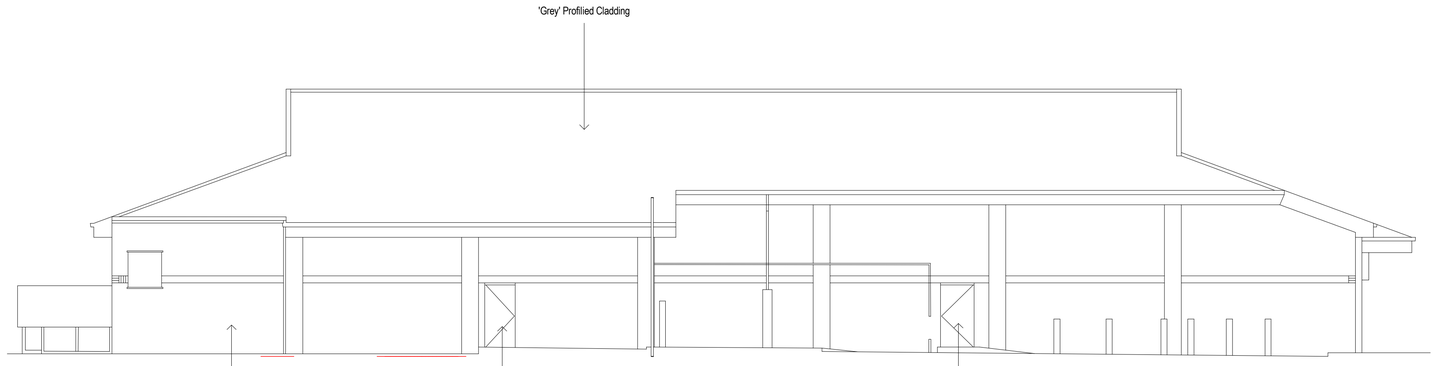


South Existing
1 : 100

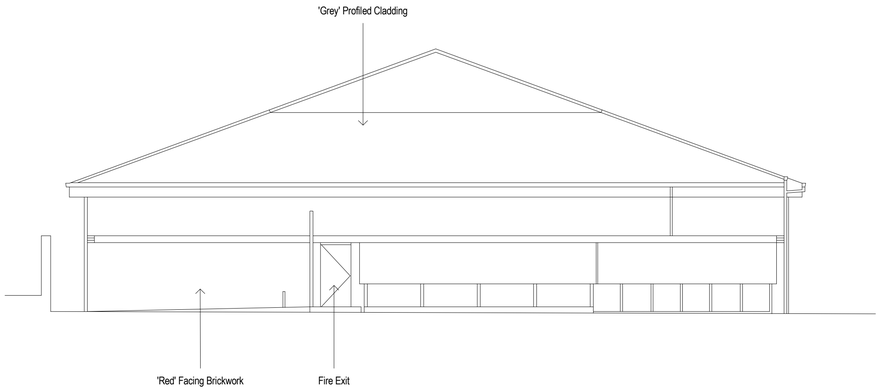

West Existing
1 : 100




East Existing
1 : 100

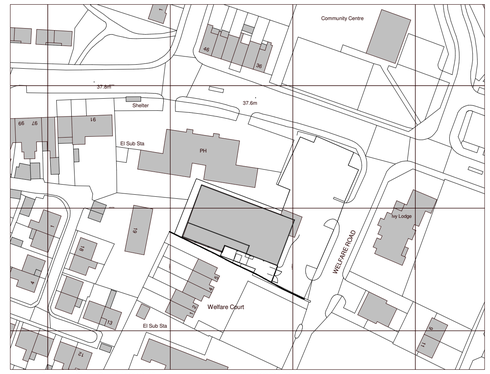

Ordnance Survey, (c) Crown Copyright 2016. All rights reserved. Licence number 100022432

Location Plan
1 : 1250

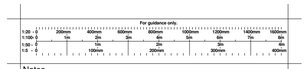

Notes

Work to figured dimensions only.

Revisions

james & WARD ltd
Barn 4, Dunston Business Village
West Courtyard
Penkridge
Staffordshire
ST18 9AB
Tel: 01785 711644
Email: enquires@jamesward.org.uk
Registered in England and Wales - Company No. 5920846
Registered Address: C/O Harringtons, 3rd Floor, Permanent House,
1 Leicester Street, Walsall, West Midlands WS1 1PT

client
ASDA Stores Ltd

project
ASDA Thurnscoe

drawing title
Existing Elevations

status
PLANNING

drawn by	checked
ZW	JDN

scale	date drawn
As indicated	01/02/2016 14:14:38

job ref.	drg no.	rev
0000	A_0004	