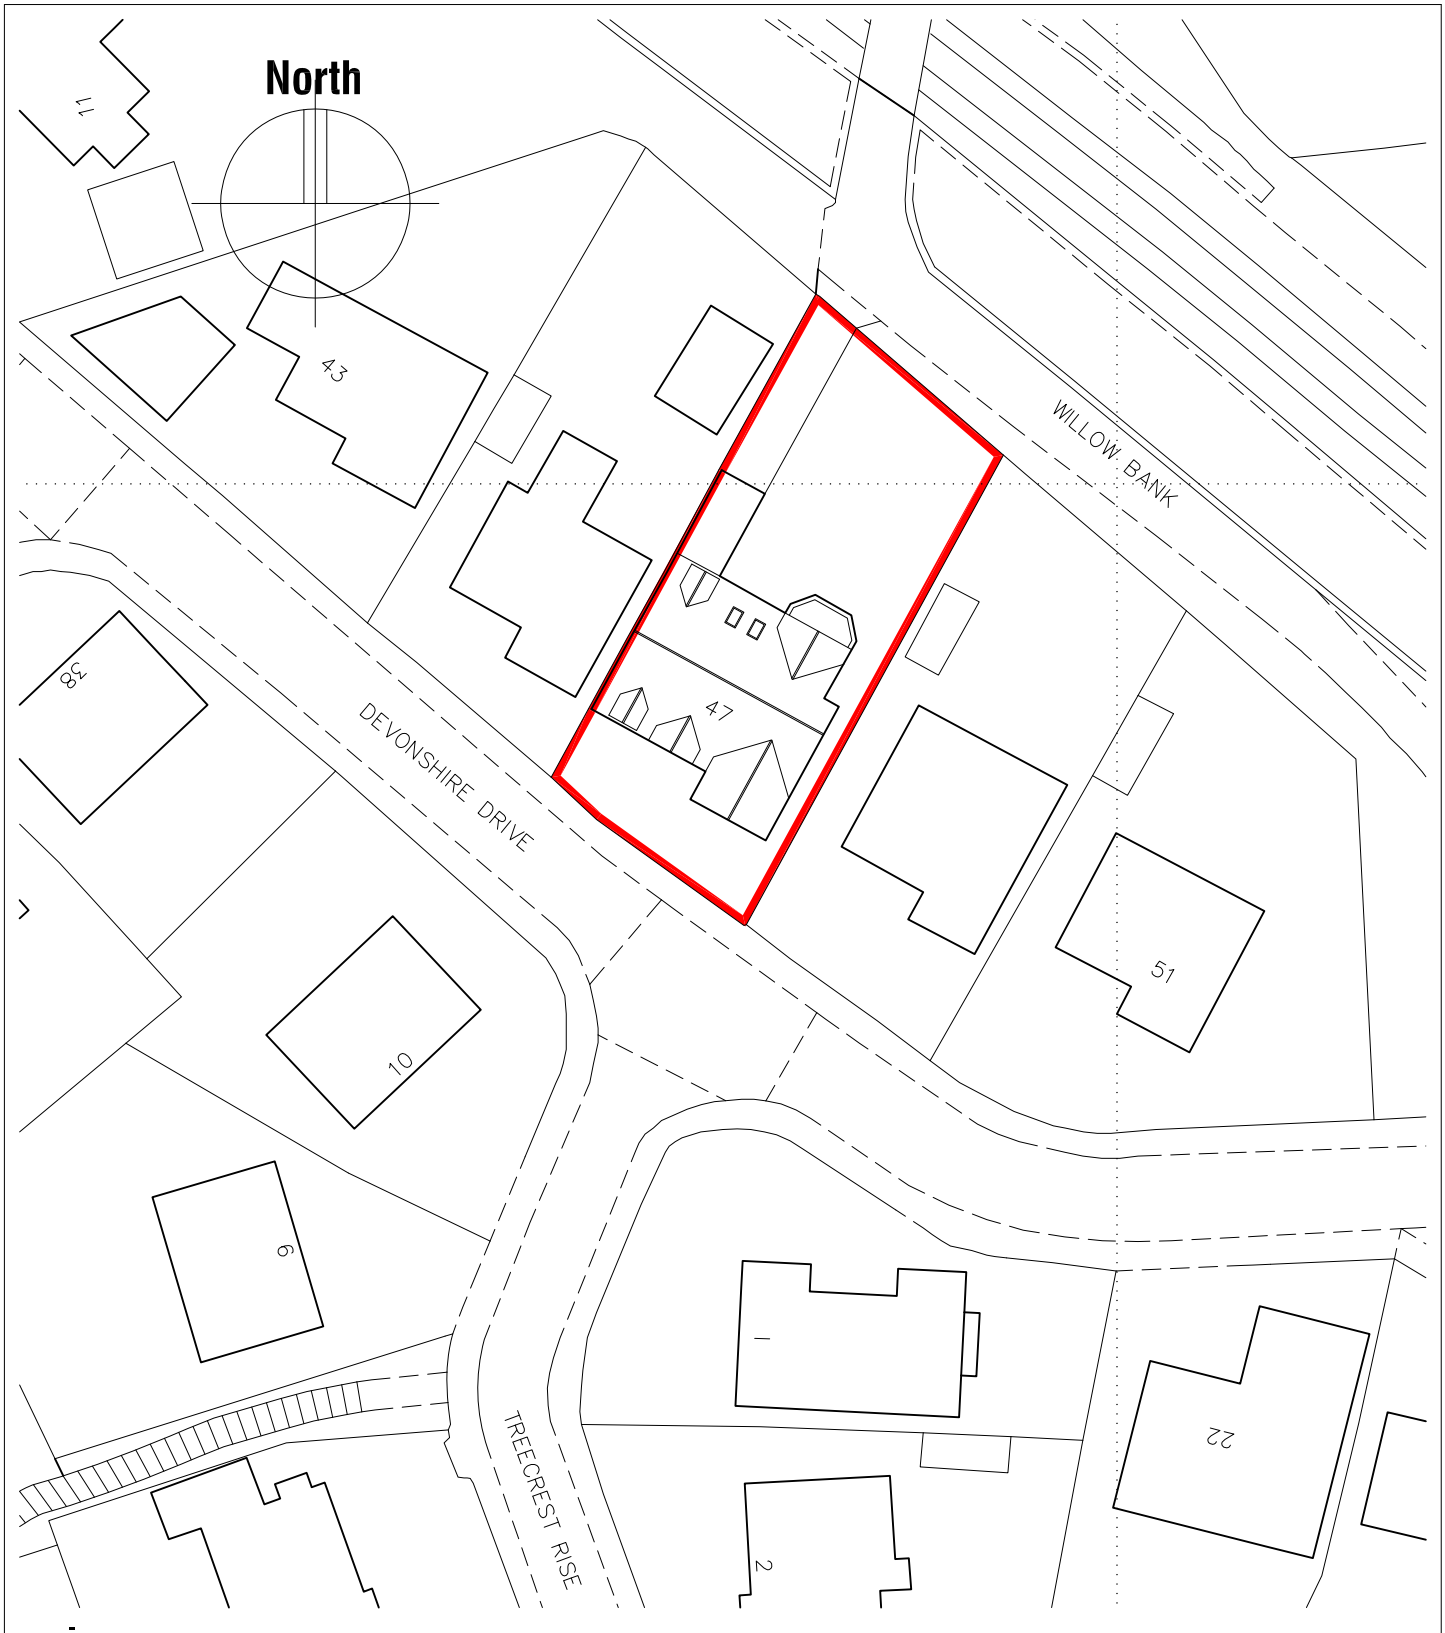


47 DEVONSHIRE DRIVE,
BARNSLEY,
S75 1ED.

BLOCK PLAN

Building Design Services

JE Architectural Ltd
23 Windmill Road, Wombwell,
Barnsley, S73 8PW.
Tel: 01226 754507
Email: jealtd@btconnect.com

Ref: 201629	Date: JUNE 2017
Scale: 1:500 @ A4	Drwg No: 06

This drawing and the copyright is the Architectural Company's property and maybe used or reproduced only by agreement. All Dimensions in Millimetres Unless specified otherwise and subject to verification on site.