SDC Projects

Northern House
51 Clarel Street
Penistone
Sheffield
S36 6AU

Tel/Fax:01226 762484
Mobile: 07970 291539
E-mail:
stevecampspenistone@yahoo.co.uk

Planning & Transportation Services
Barnsley MBC
Planning Department.
PO Box 604
Barnsley
S70 9FE

25.2.10

F.A.O. **Mr Joe Jenkinson**

Ref **24 Highstone Road, Worsborough Common**

Dear Joe

As discussed and requested, please find enclosed 4 copies of the existing and proposed roof plan for the above development.

I trust this is adequate for your needs.


If you require any additional information please do not hesitate to request.

Regards

S Camps.

Steve Camps


SDC Projects

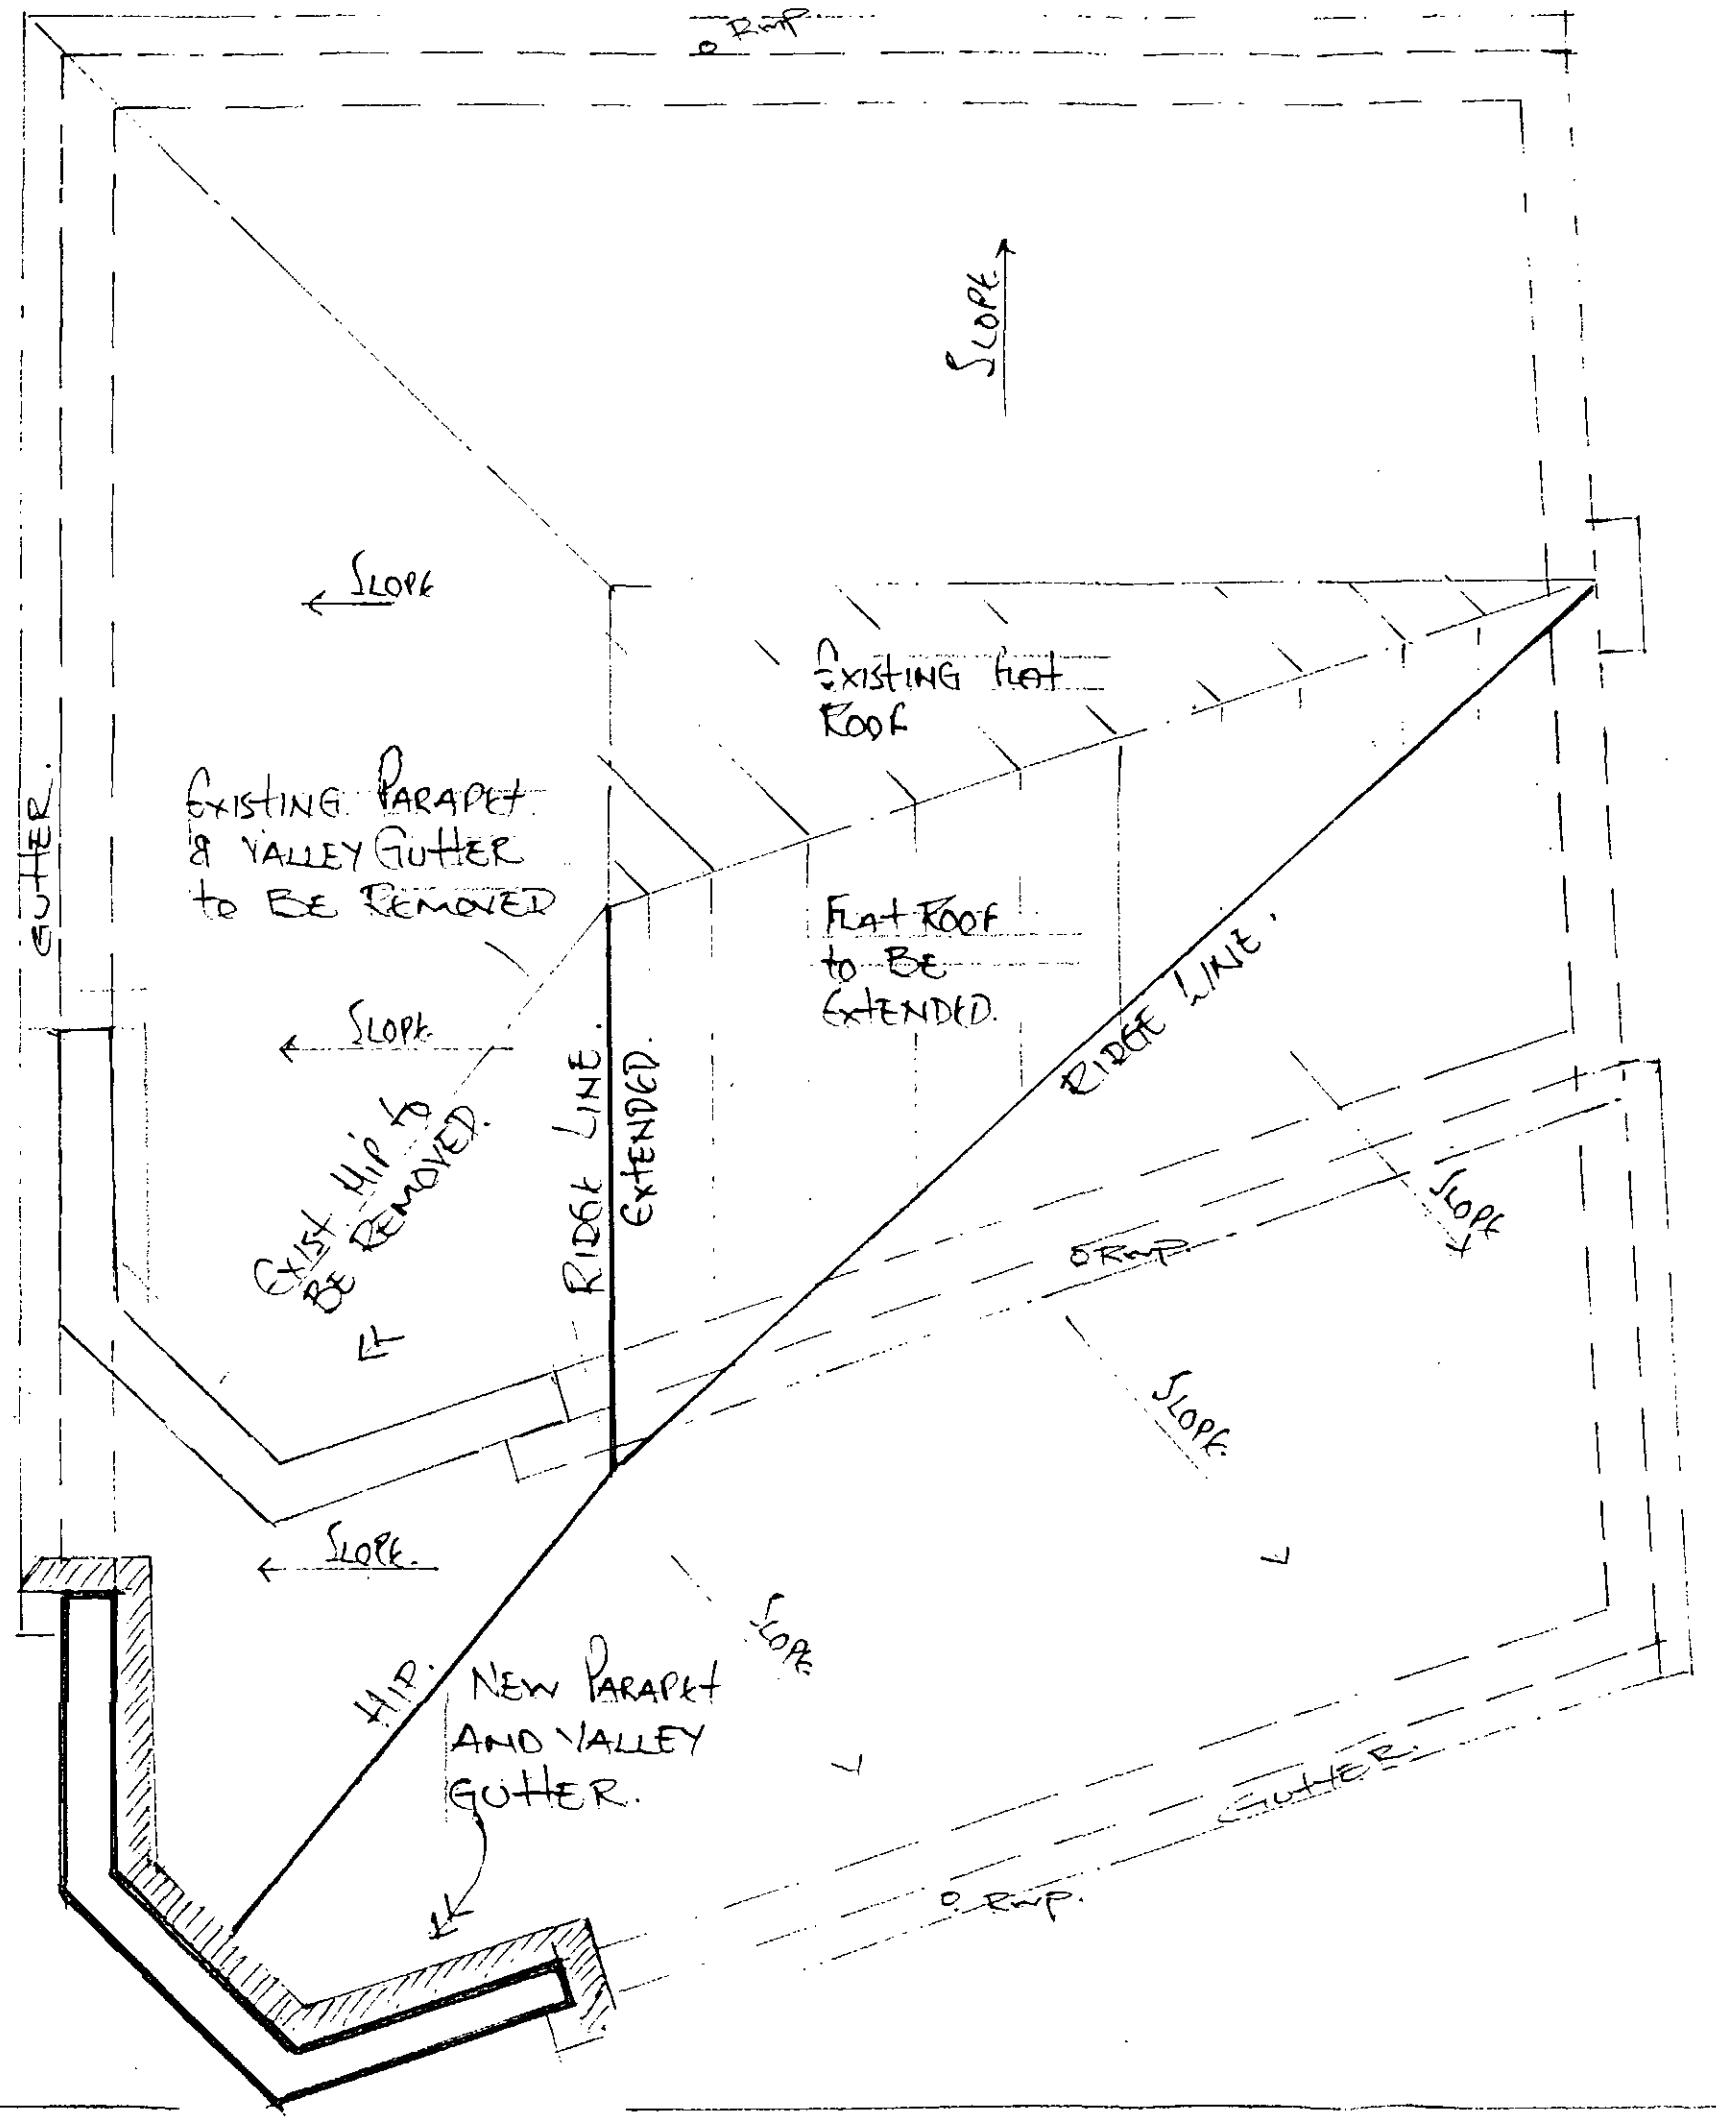

24 HIGH STONE ROAD.
WORSBOROUGH COMMON
BARNSLEY.
S 70 4DD

ROOF PLAN.


DRG. SS/02. 1:50

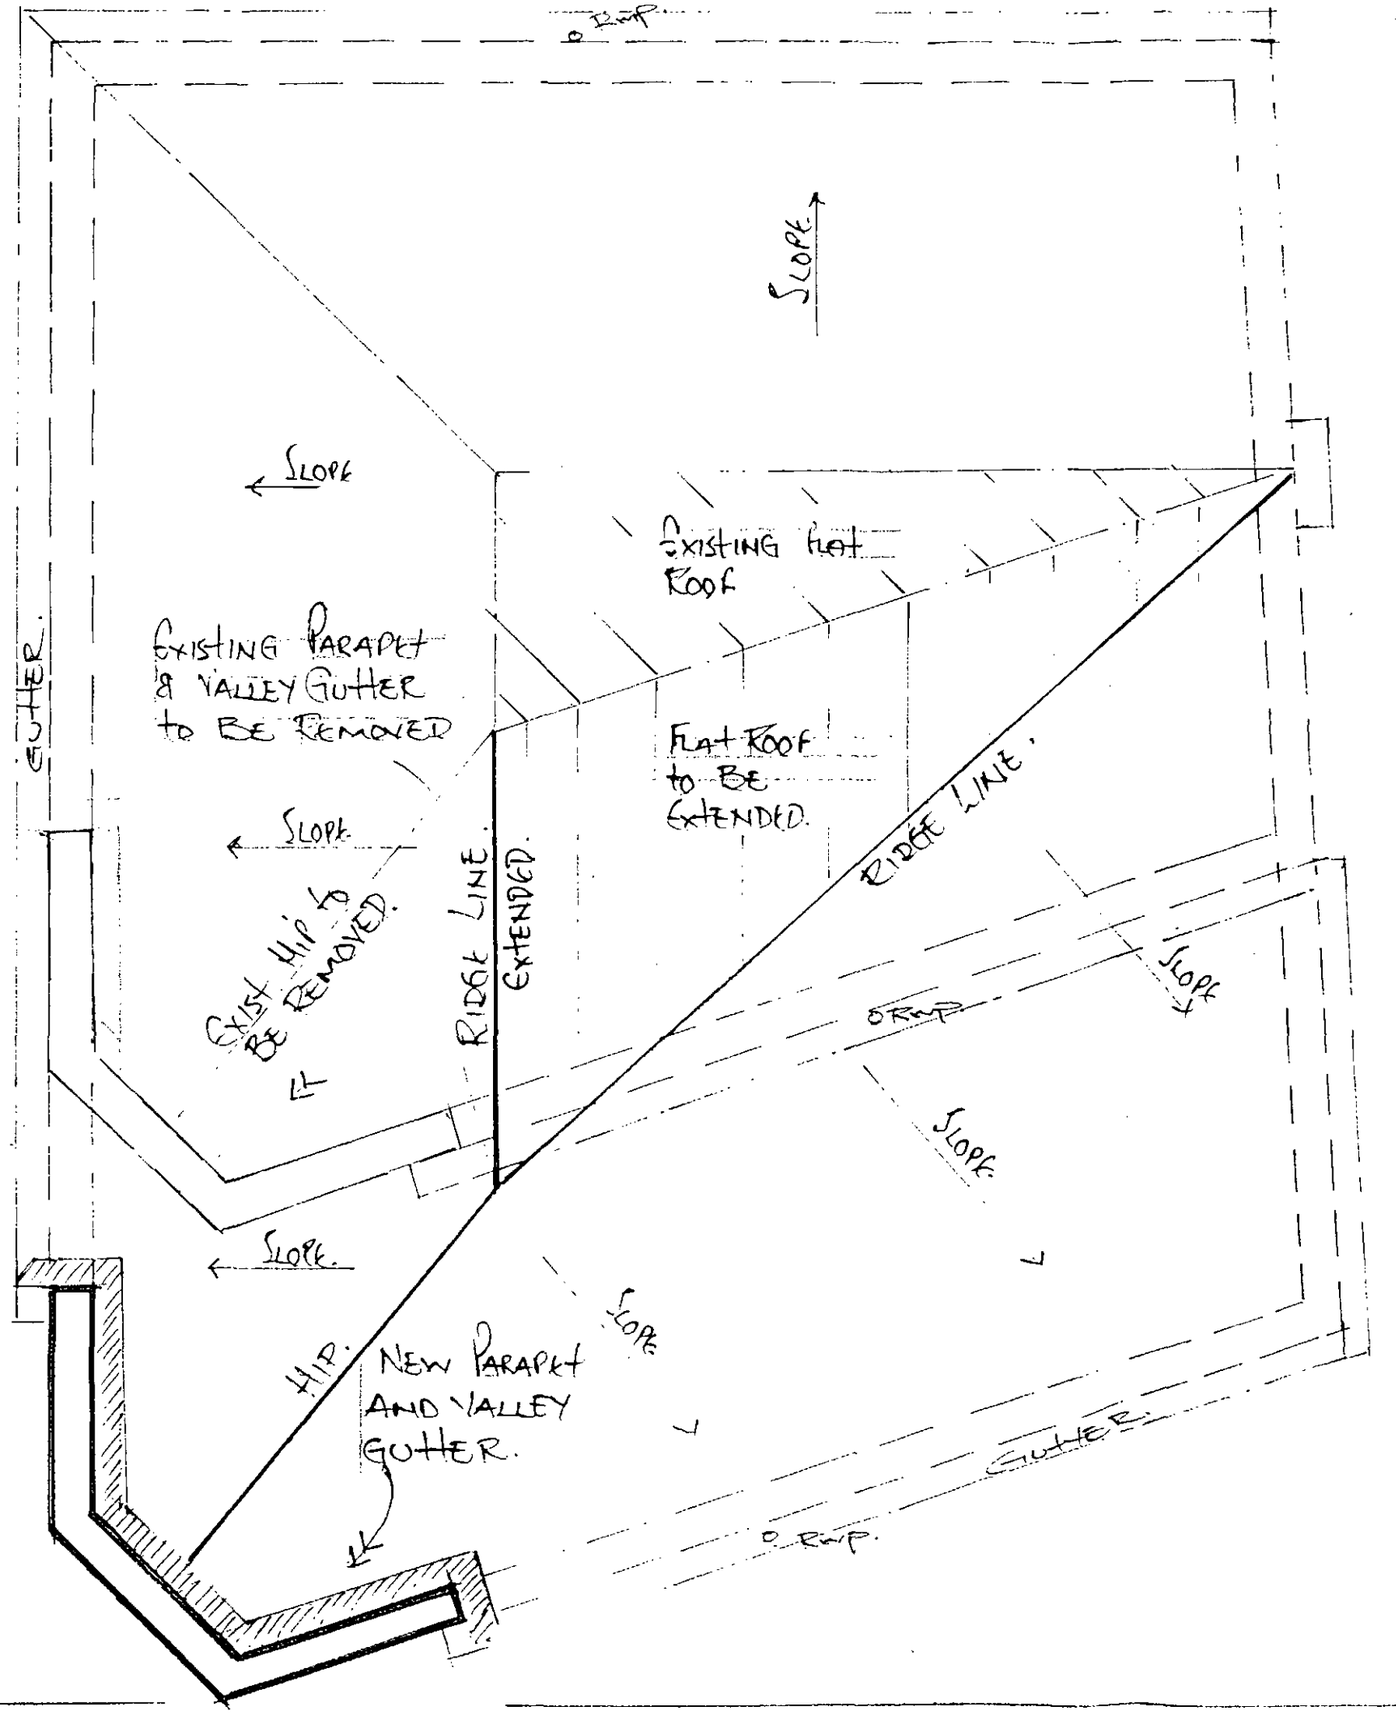

24 HIGH STONE ROAD.
WORSBOROUGH COMMON
BARNSLEY.
S 70 4DD

ROOF PLAN.


DRG. SS/02. 1:50

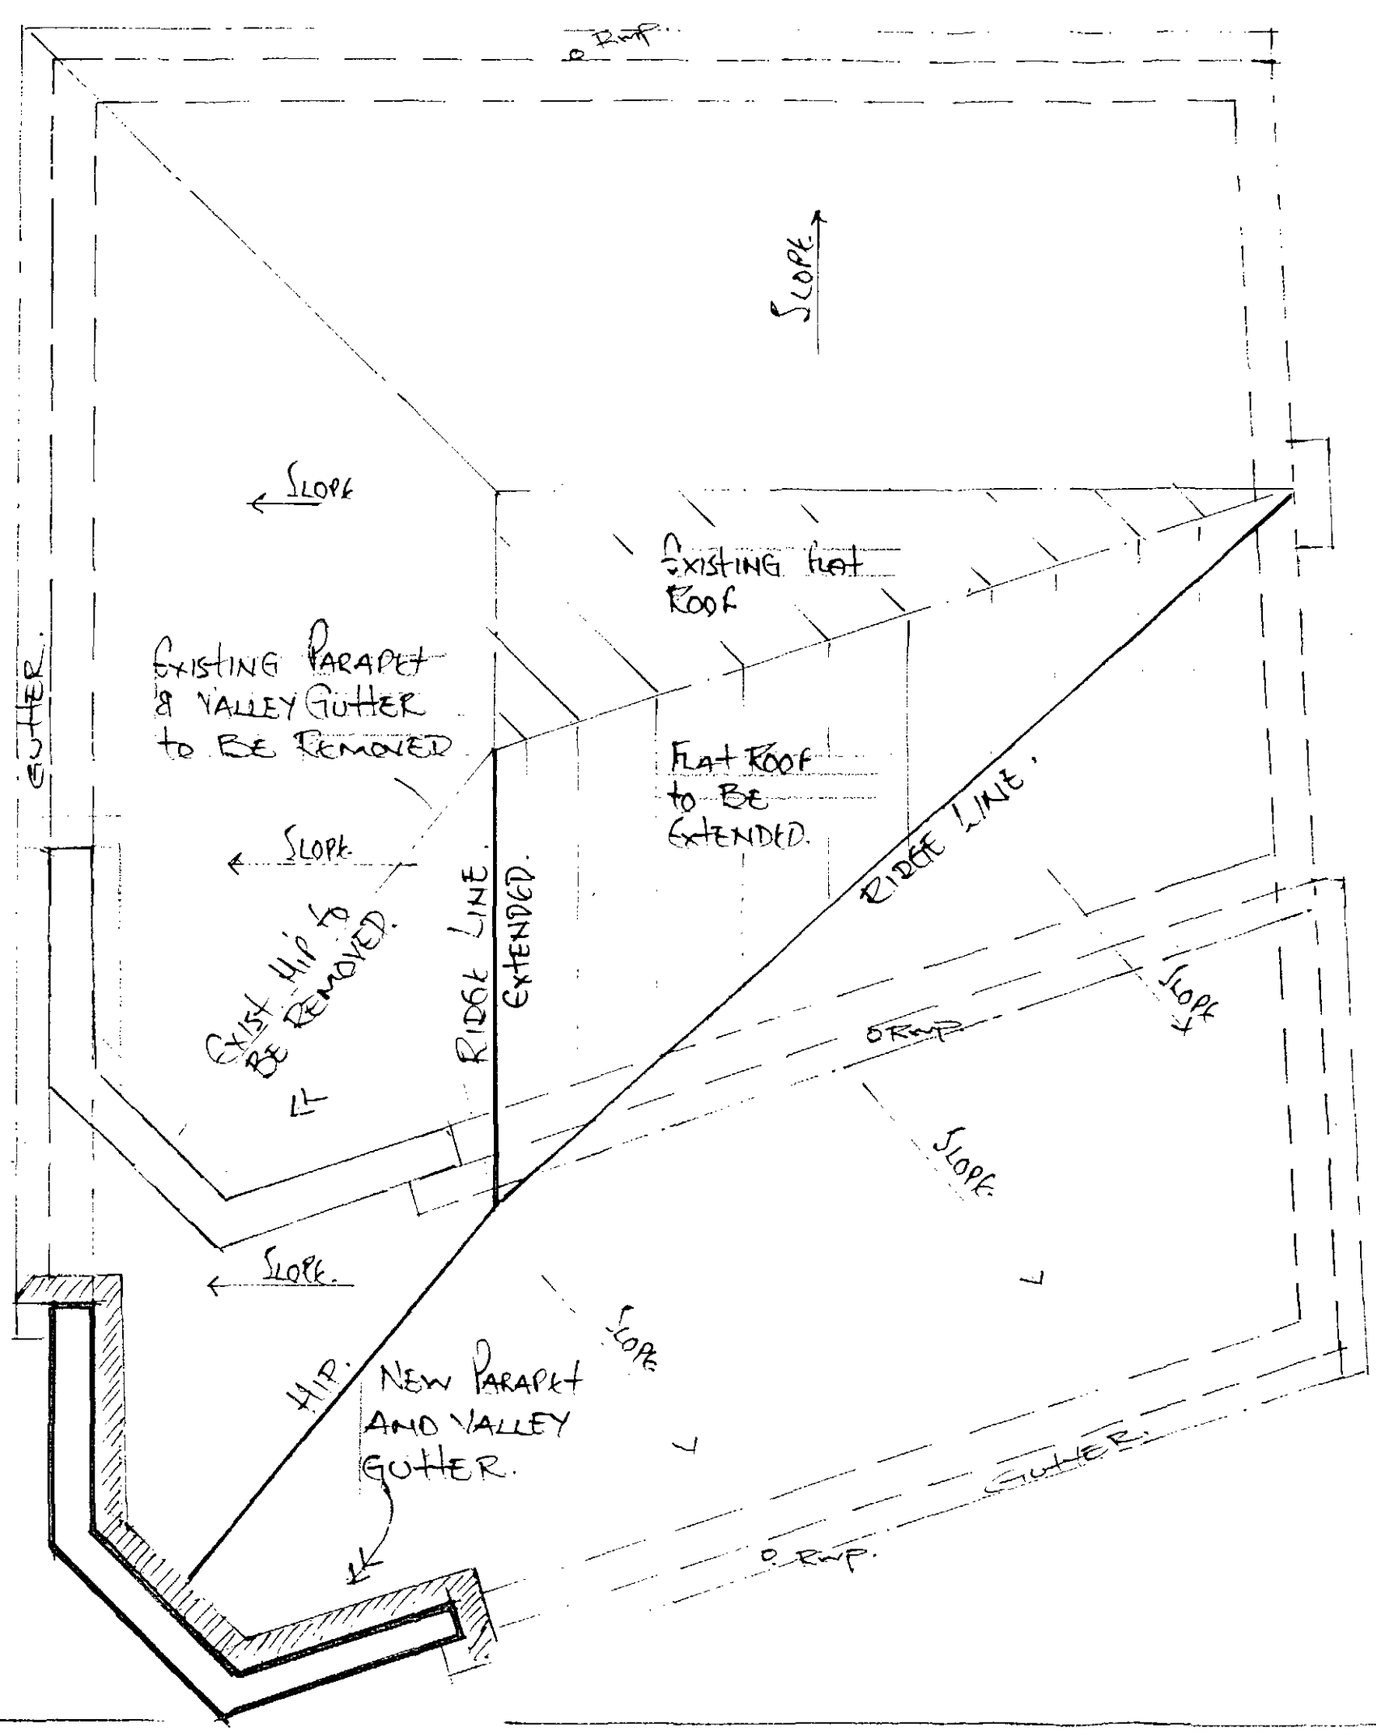

24 HIGH STONE ROAD.
WORSBOROUGH COMMON
BARNSLEY.
S 70 4DD

ROOF PLANS.

DRG. SS/02. 1:50

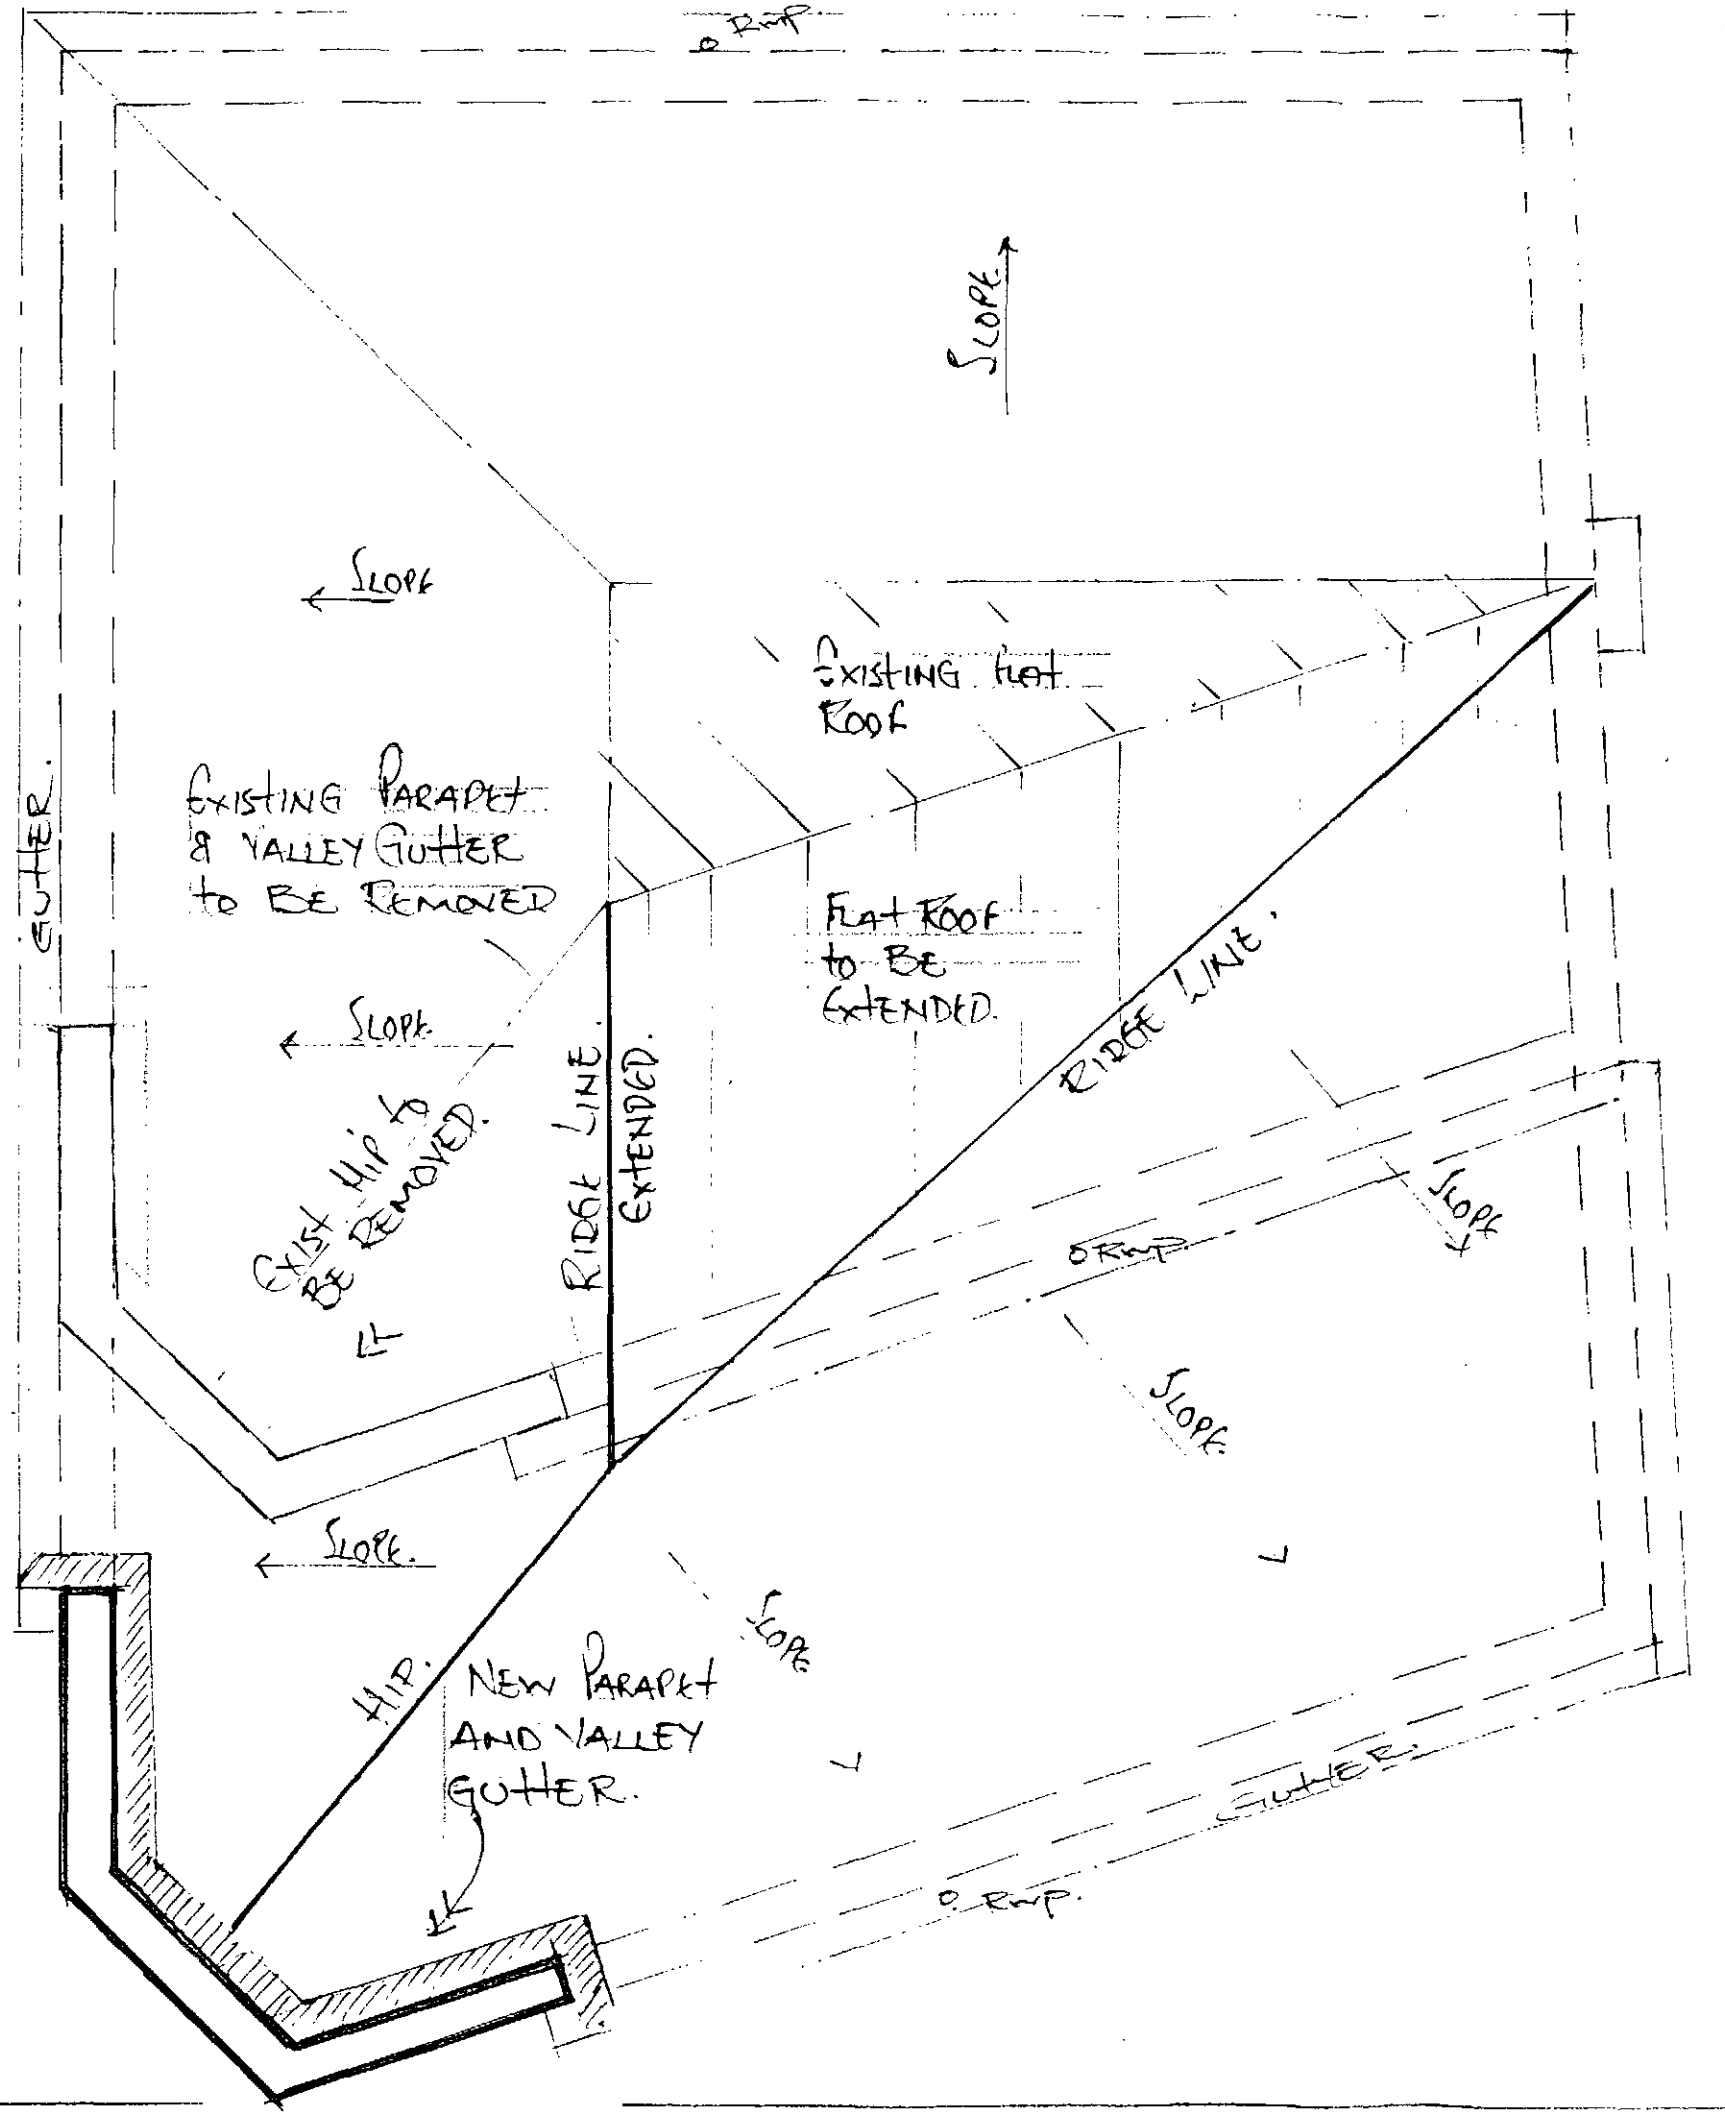

24 HIGH STONE ROAD.
WORSBOROUGH COMMON
BARNSLEY.
S 70 4DD

ROOF PLAN.

DRG. SS/02. 1:50