Rev	Date	Details	Drawn / Checked

Issued to:


PLANNING

Project/Client: Proposed Mixed Use Development, Midland Road, Royston	Project No: 2111031
	Dwg No: AD (00) 11
	Rev: -
Drawing: Boundary Treatments Sections AA & BB	Scale: 1:100 @A3
	Drawn By: DH — Date: 28.11.12
	Checked By: RH — Date: 28.11.12


ARCHIAL

Tel: +44 (0)113 388 4330
Web: www.archialgroup.com


Contractors must work only to figured dimensions which are to be checked on site.
© PREMIUM ARCHIAL LIMITED An Ingenium International Company

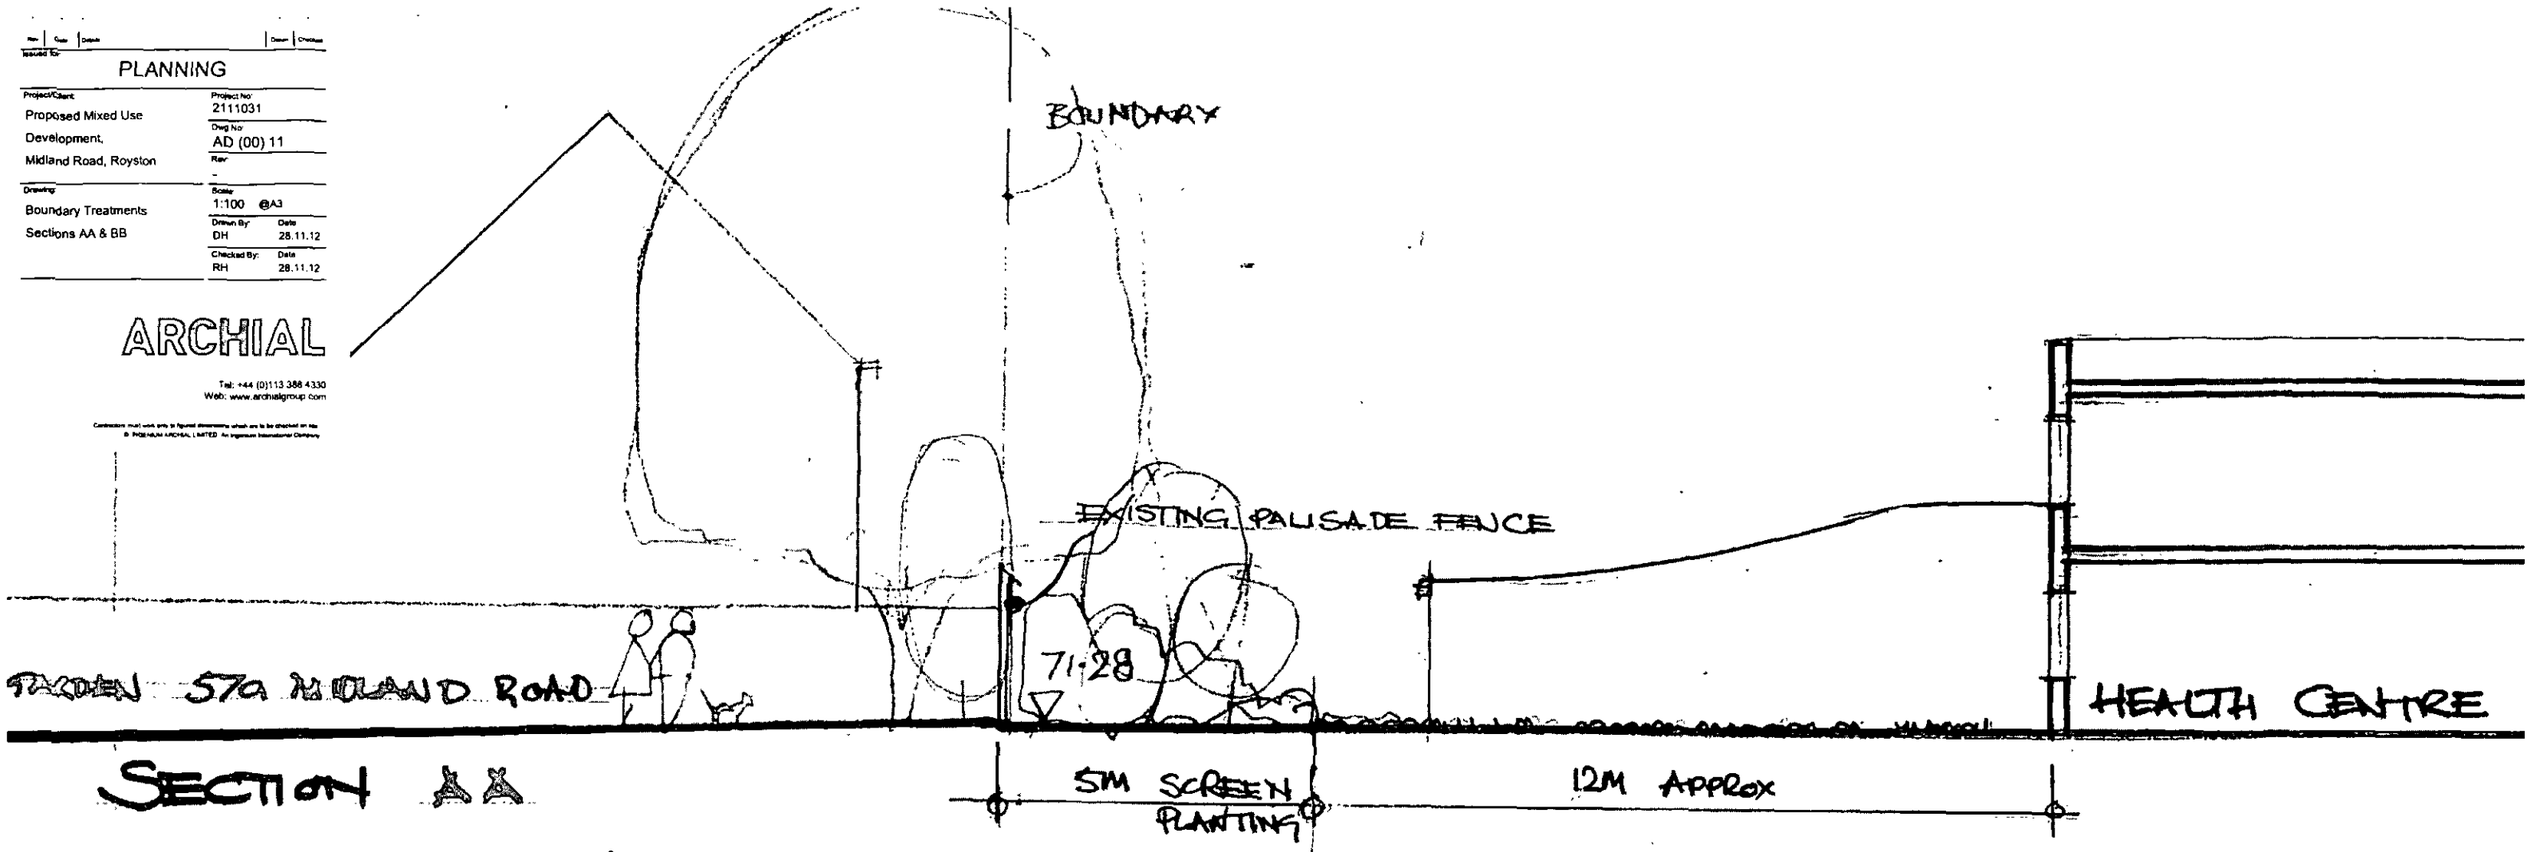

SECTION AA

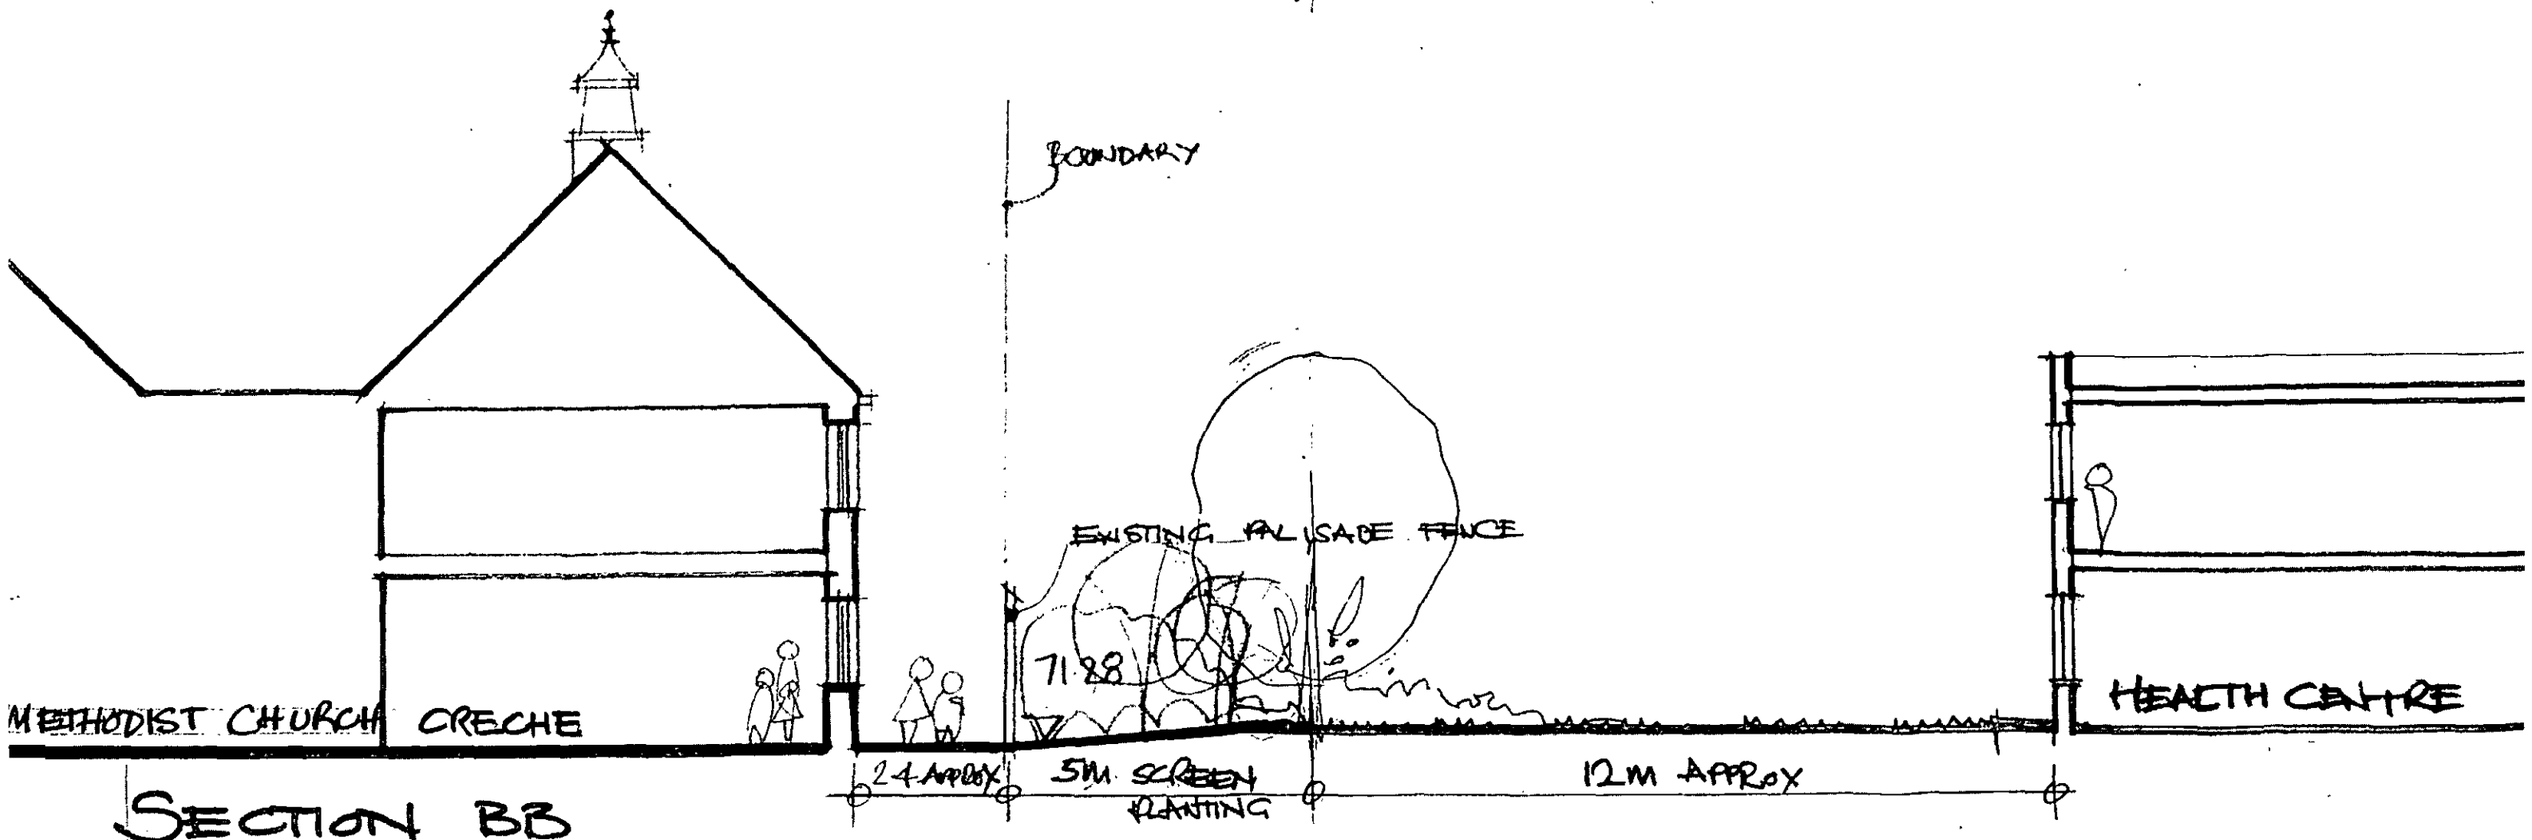

SECTION BB

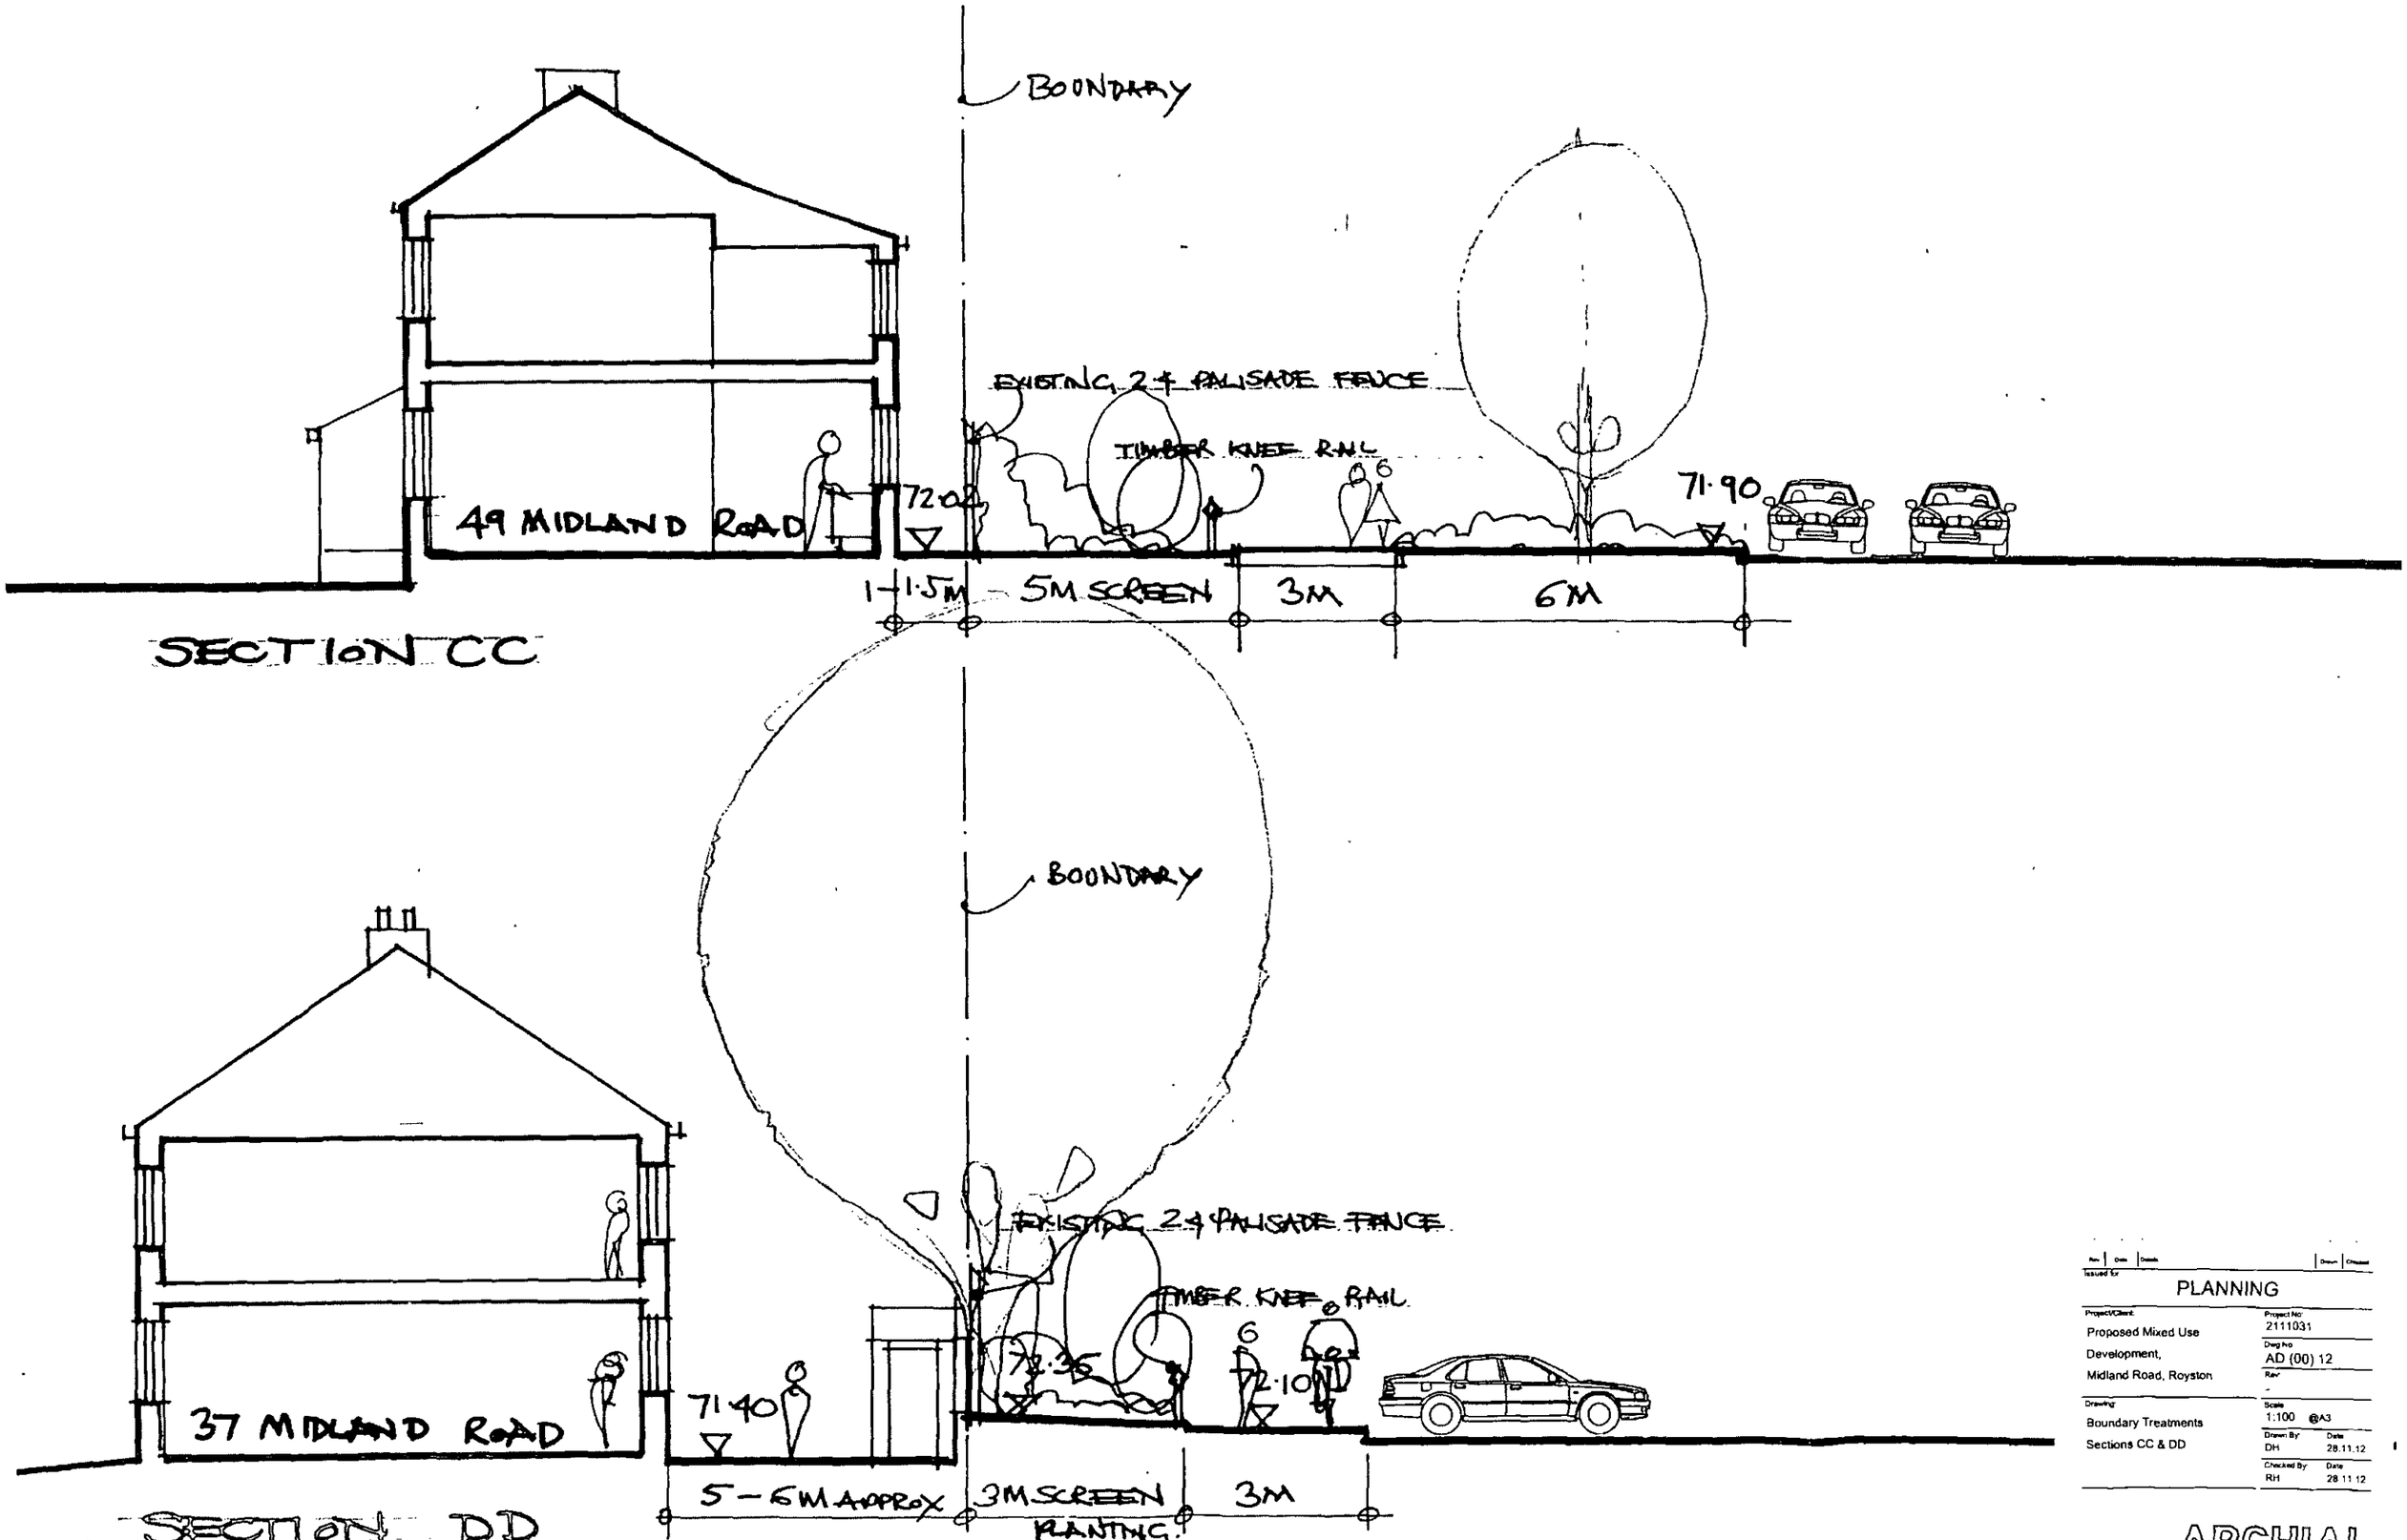

Rev	Date	Details	Drawn	Checked

Issued for


PLANNING

Project/Client	Project No
Proposed Mixed Use Development, Midland Road, Royston	2111031
	Dwg No: AD (00) 12
	Rev: -
Drawing: Boundary Treatments Sections CC & DD	Scale: 1:100 @A3
	Drawn By: DH — Date: 28.11.12
	Checked By: RH — Date: 28.11.12


ARCHIAL

Tel: +44 (0)113 386 4330
Web: www.archialgroup.com

Contractors must work only to figured dimensions which are to be checked on site.
© ARCHIAL ARCHIAL LIMITED An Argentus International Company

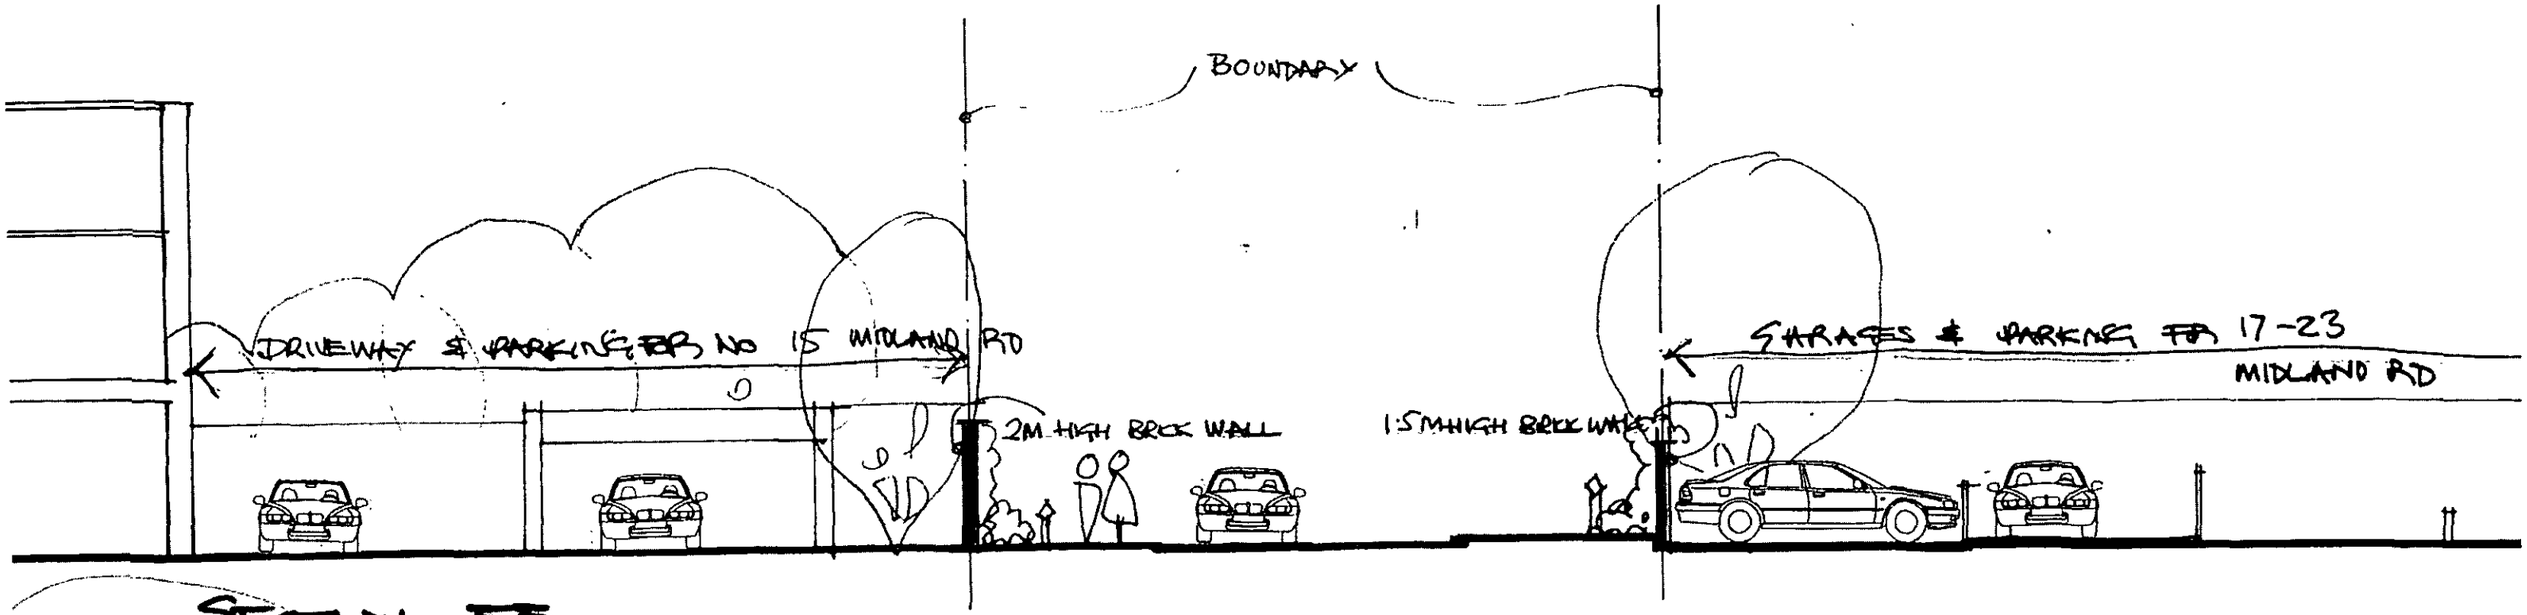

SECTION EE

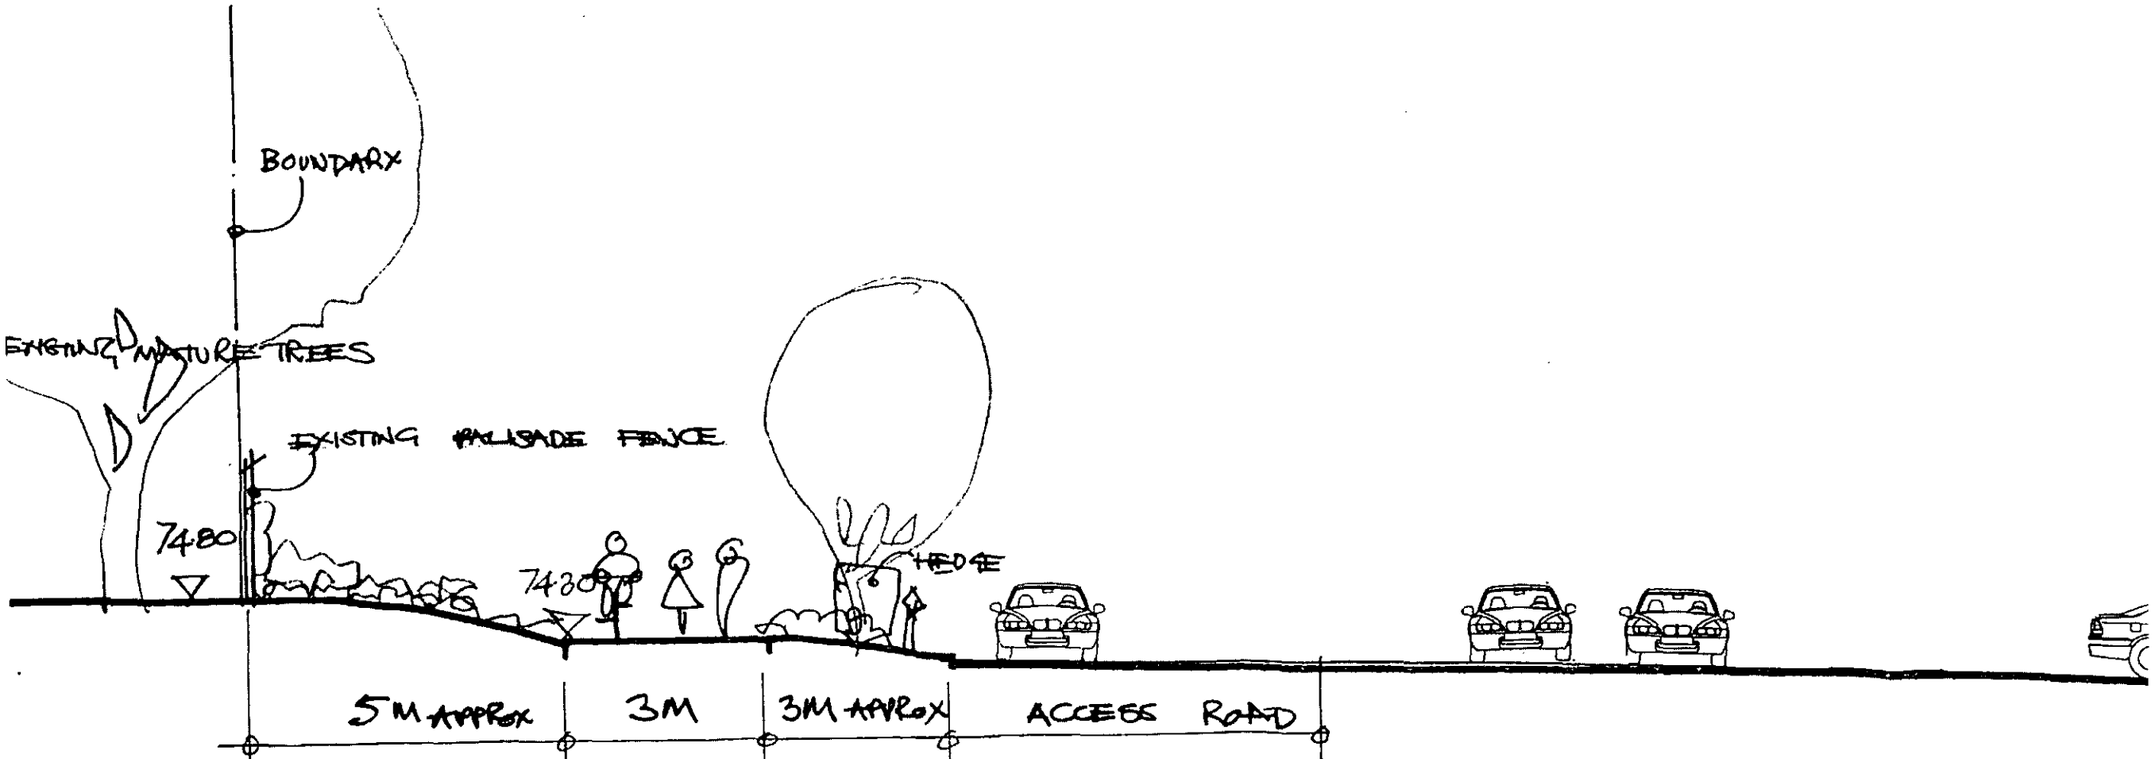

SECTION FF

Rev	Date	Details	Drwn	Chkd

Issued for


PLANNING

Project/Client: Proposed Mixed Use Development, Midland Road, Royston	Project No: 2111031
	Dwg No: AD (00) 13
	Rev: -
Drawing: Boundary Treatments Sections EE & FF	Scale: 1:100 @A3
	Drawn By: DH Date: 28.11.12
	Checked By: RH Date: 28 11 12


ARCHIAL

Tel: +44 (0)113 388 4330
Web: www.archialgroup.com

Contractors must work only to figured dimensions which are to be checked on site.
© INGENIUM ARCHIAL LIMITED An Ingenium Interventions Company

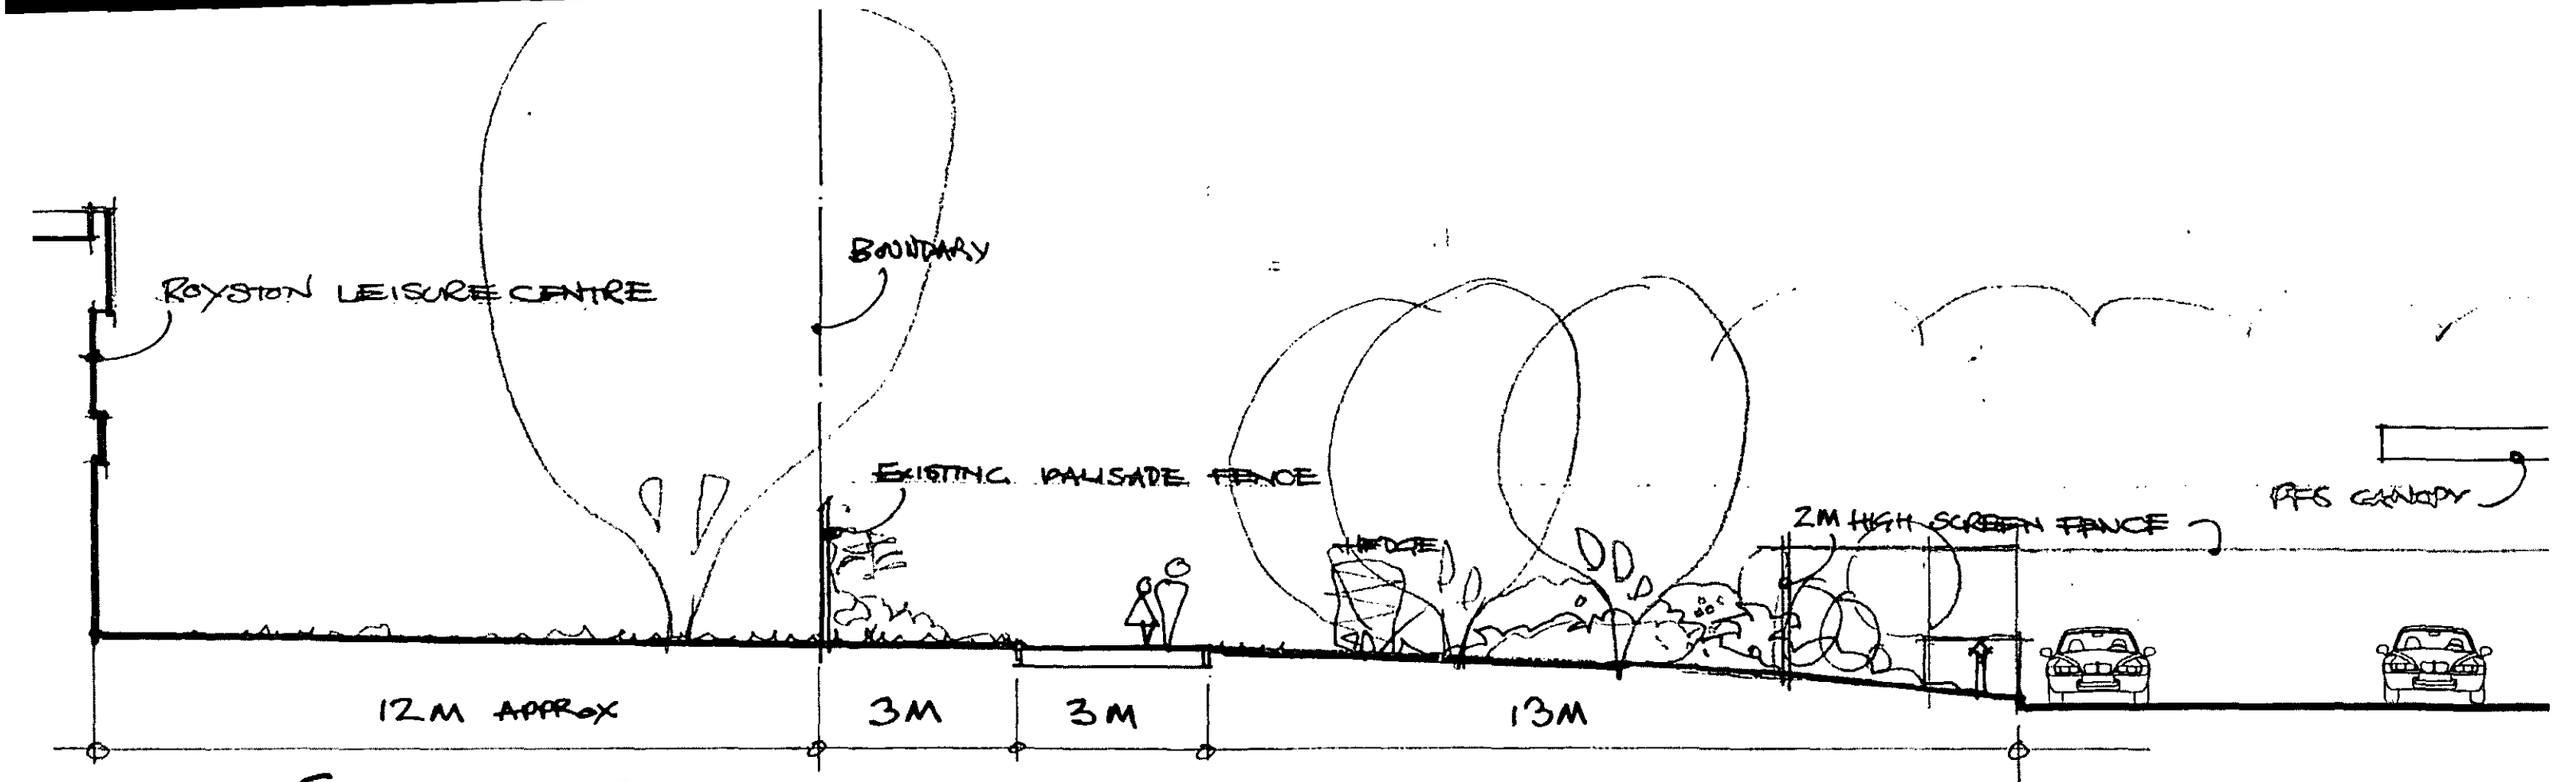

SECTION GG

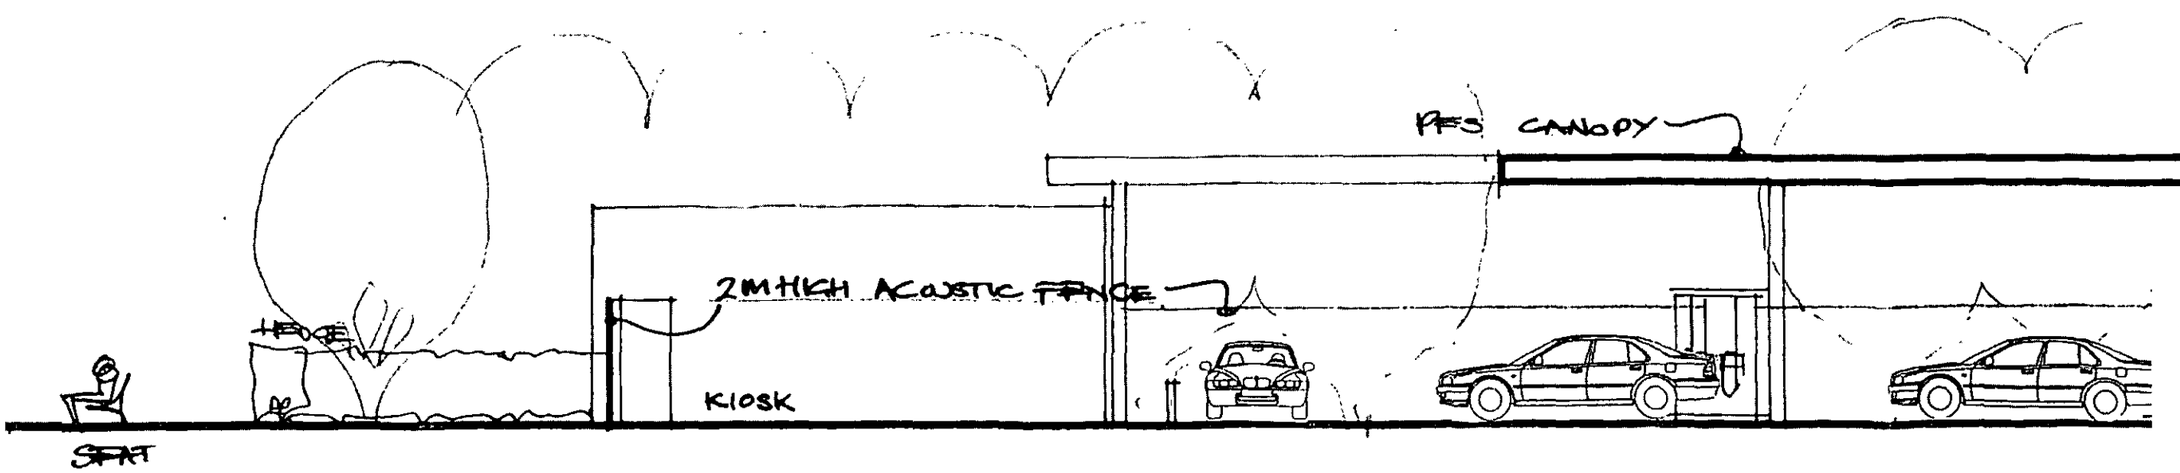

SECTION HH

Rev	Date	Details	Drawn	Checked
Issued for				

PLANNING

Project/Client: Proposed Mixed Use Development, Midland Road, Royston	Project No: 2111031
	Dwg No: AD (00) 14
	Rev: -
Drawing: Boundary Treatments Sections GG & HH	Scale: 1:100 @A3
	Drawn By: DH Date: 28.11.12
	Checked By: RH Date: 28.11.12

ARCHIAL

Tel: +44 (0)113 388 4330
Web: www.archialgroup.com

Contractors must work only to figured dimensions which are to be checked on site
© ARCHIAL LIMITED An Ingenius International Company