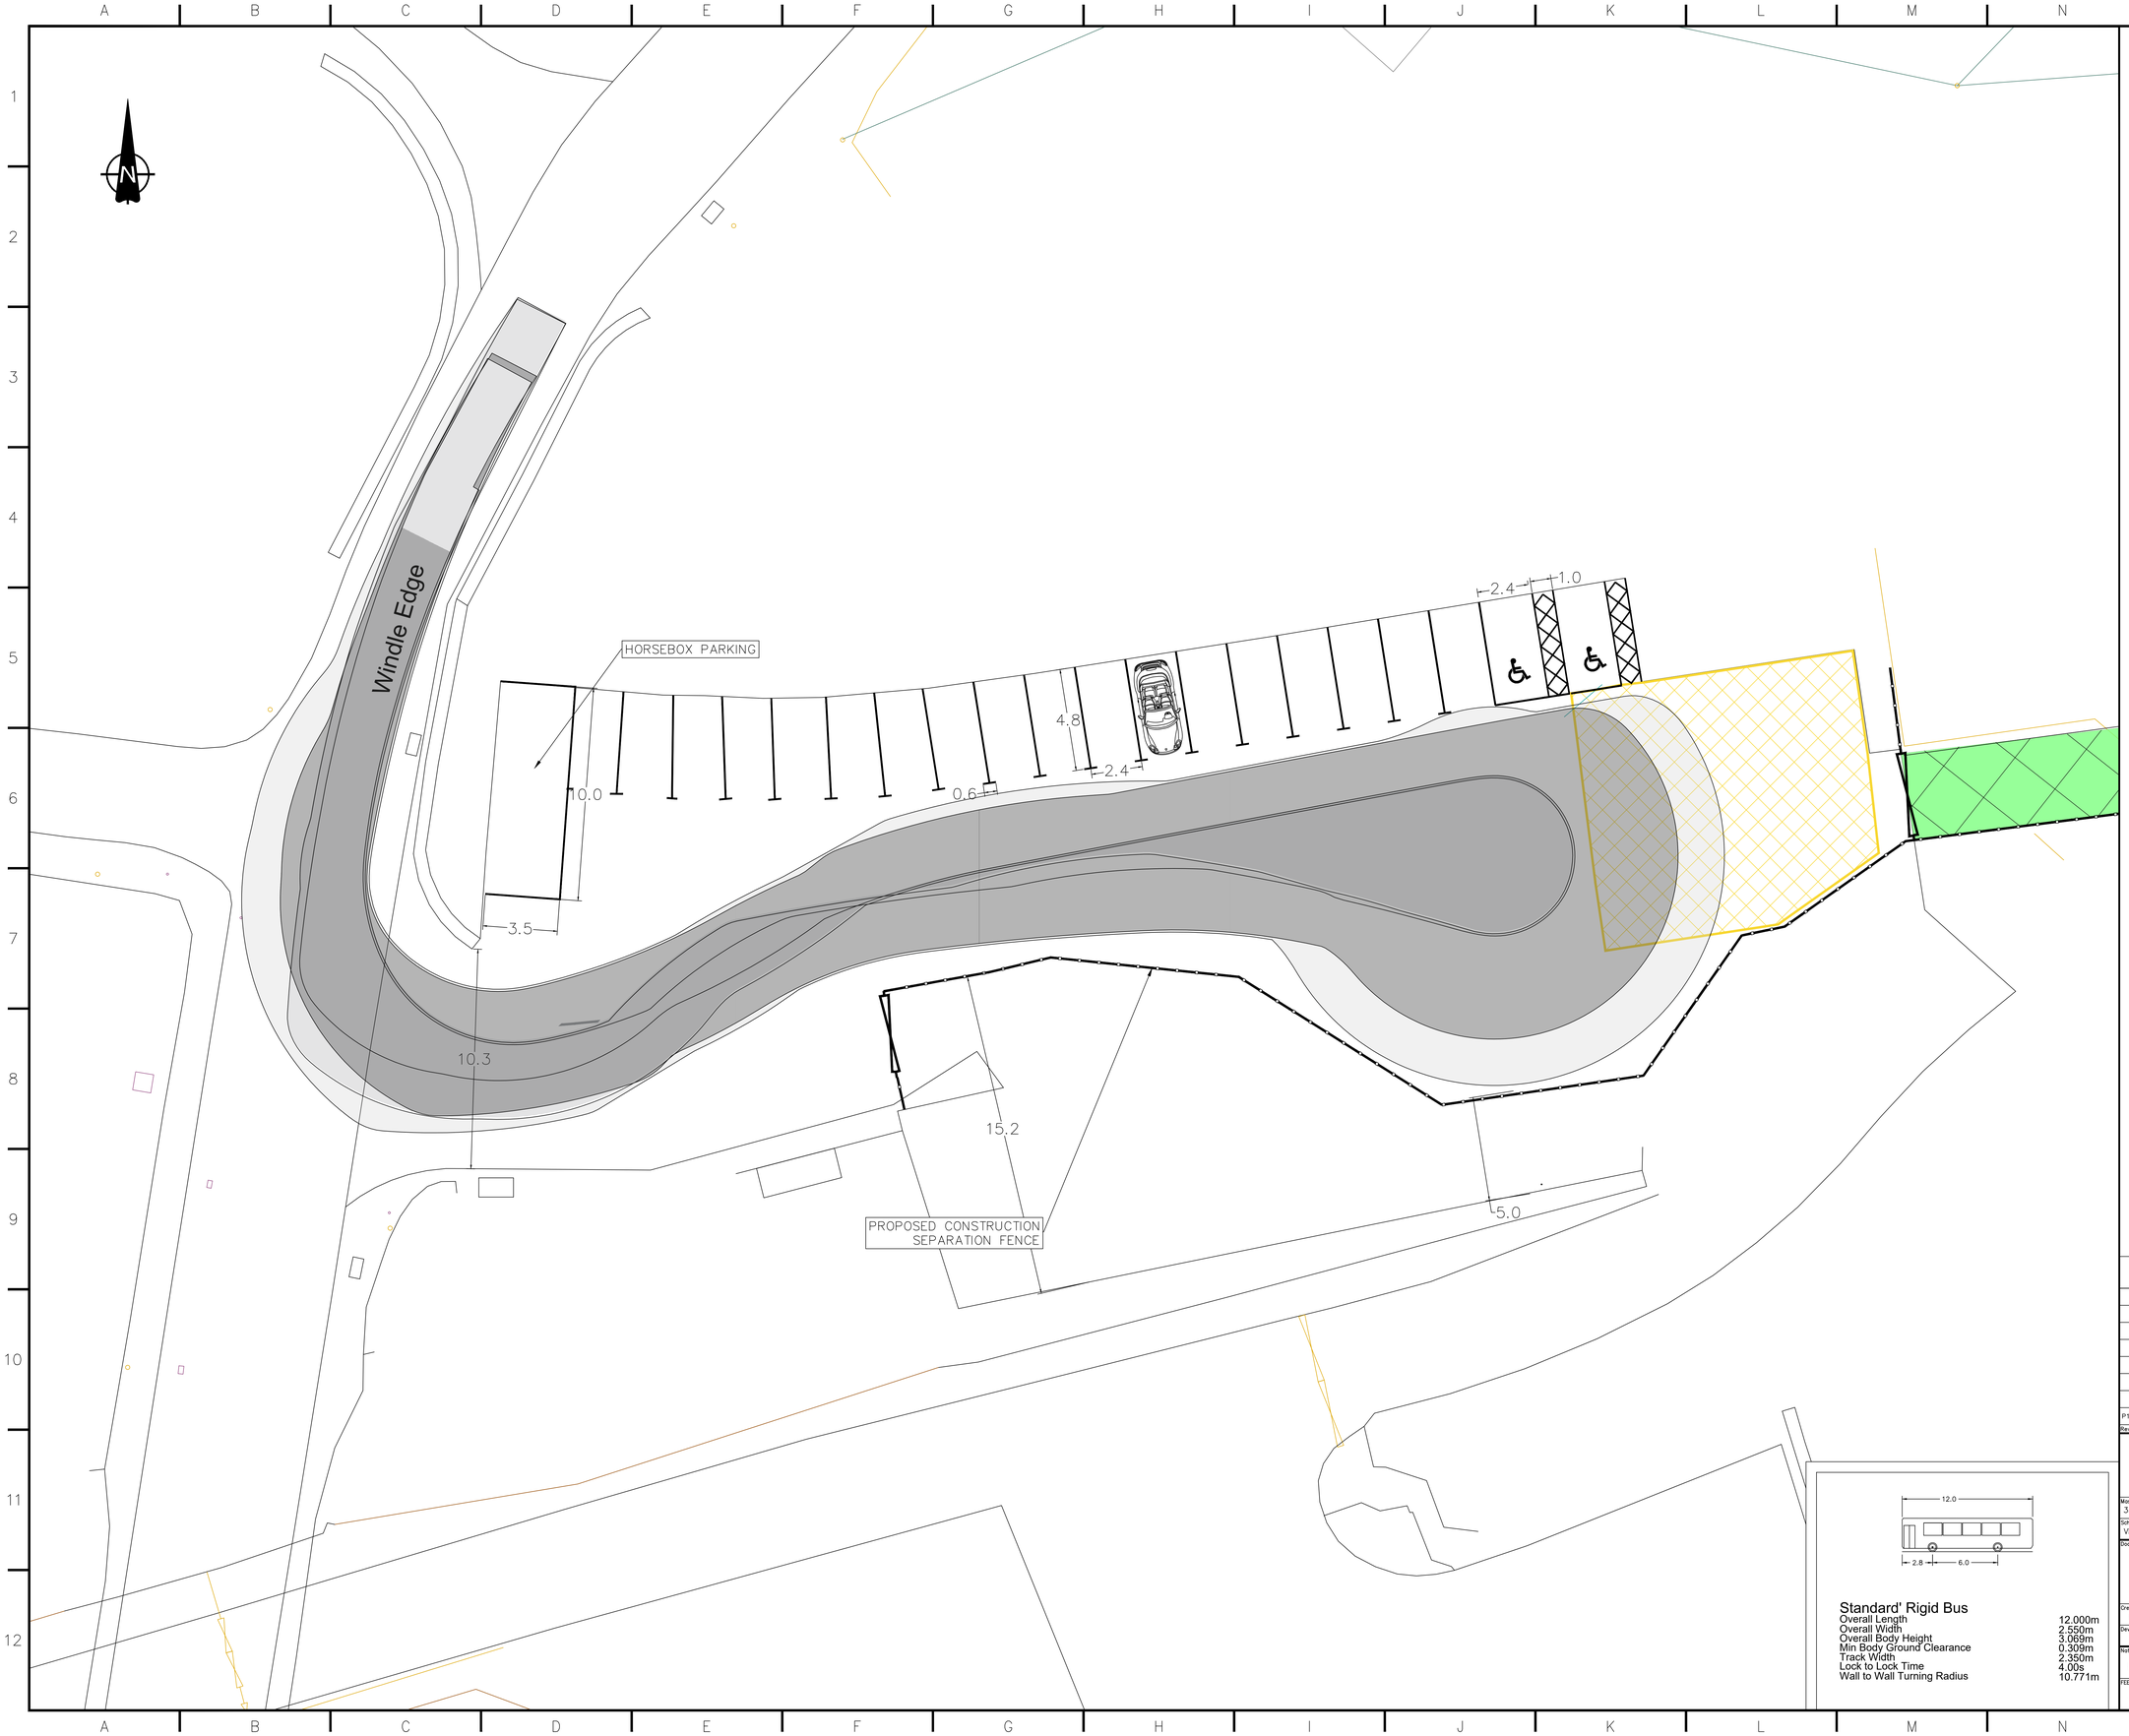

NOTES:

1. ONE HORSE BOX PARKING BAY HAS BEEN PROVIDED AT THE ENTRANCE TO THE CAR PARK. 18 STANDARD PARKING BAYS AND TWO DISABLED PARKING BAYS ARE ALSO PROVIDED.

KEY:

- VEHICLE TRACKING BUS (BODY OVERHANG)
- VEHICLE TRACKING BUS (WHEEL TRACK)

Standard' Rigid Bus

Overall Length	12.000m
Overall Width	2.550m
Overall Body Height	3.069m
Min Body Ground Clearance	0.309m
Track Width	2.350m
Lock to Lock Time	4.00s
Wall to Wall Turning Radius	10.771m

PURPOSE: ISSUED FOR PLANNING

Rev	Description	Cre'd	Chk'd	App'd	Date
P1	FIRST ISSUE	RAB	RR	RR	20/11/19

nationalgrid

Master Scheme No:	Sub-Scheme No:	Site:
33492	–	400kV OHL

Scheme Name: VISUAL IMPACT PROVISION WORK PACKAGE 1 PEAK DISTRICT NATIONAL PARK

Document Title:

TEMPORARY CAR PARK LAYOUT

Created by:	Date:	Checked by:	Date:	Approved by:	Date:
R.A.Brown	20/11/19	R.Raveendran	20/11/19	R.Raveendran	20/11/19

Development Eng:	Document Type:	Scale:	Format:	Sheet(s):	Rev:
D.Spurr	LAY	1:100	A1	1 OF 1	P1

National Grid Document Number:

PDD-33492-LAY-082

FEED Document Number:

–