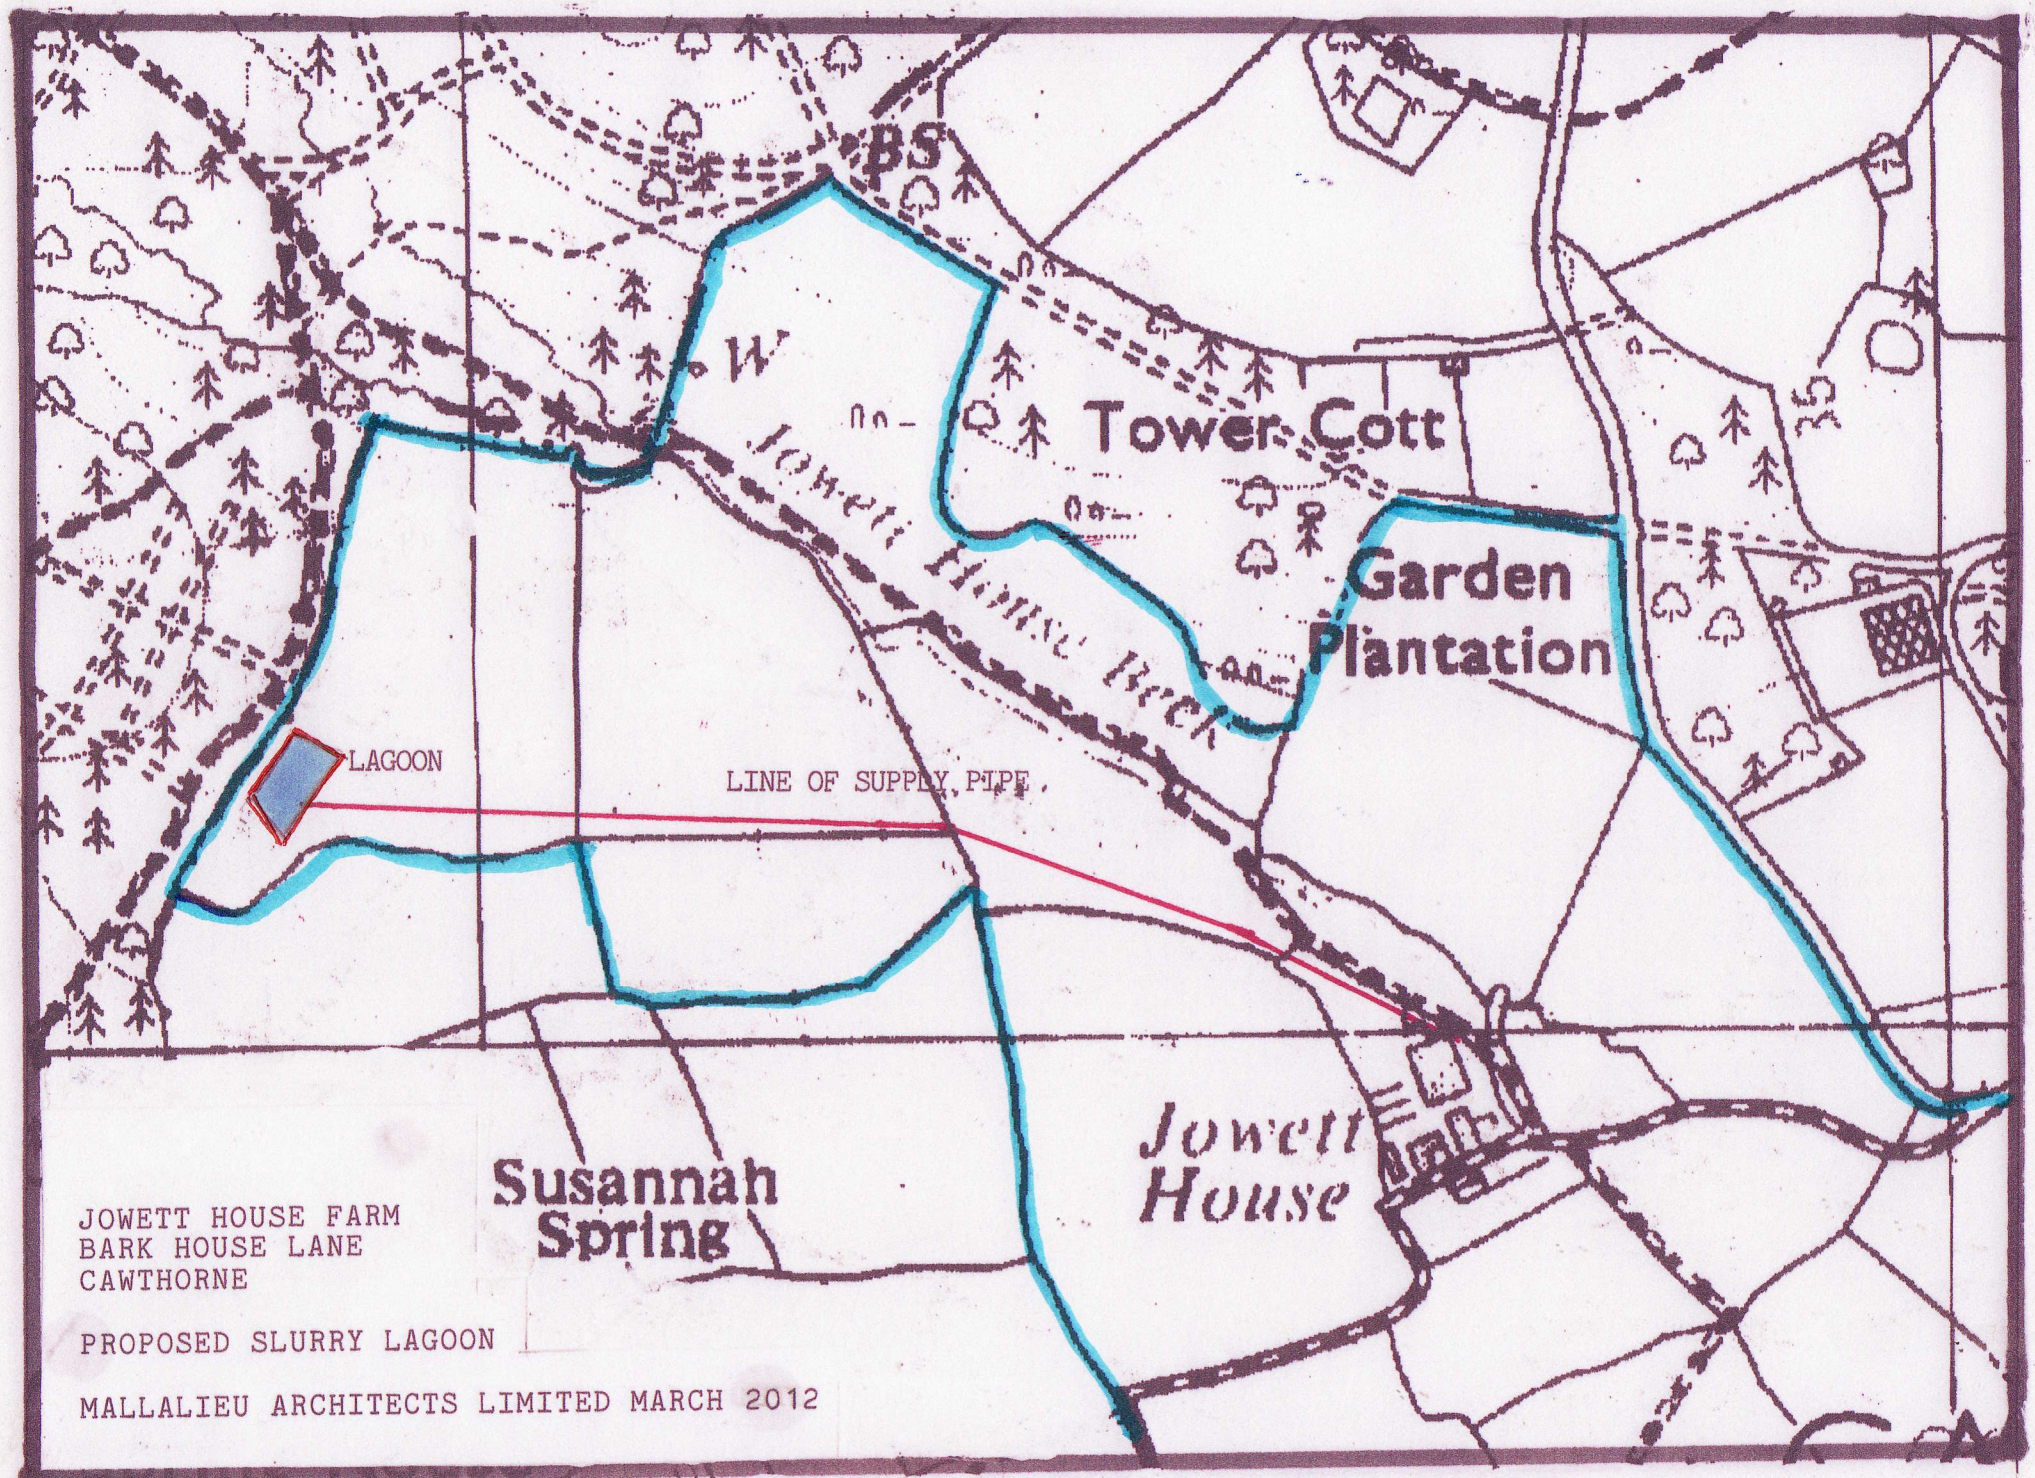

BS
W
Tower Cott
Garden Plantation
LAGOON
LINE OF SUPPLY PIPE
Susannah Spring
Jowett House
JOWETT HOUSE FARM
BARK HOUSE LANE
CAWTHORNE
PROPOSED SLURRY LAGOON
MALLALIEU ARCHITECTS LIMITED MARCH 2012