NOTES

This drawing has been prepared specifically for the purpose of obtaining Planning and or Building Regulations Approval. Its suitability for other purposes without additional supplementary details and specifications cannot be guaranteed.

All dimensions are to be checked on site, any discrepancies are to be reported to the designer before work commences. Use only figured dimensions.

All structural components shown are indicative only. Details / calculations of structural members are to be provided by the Structural Engineer.

This drawing is not to be copied or divulged to a third party without written permission.

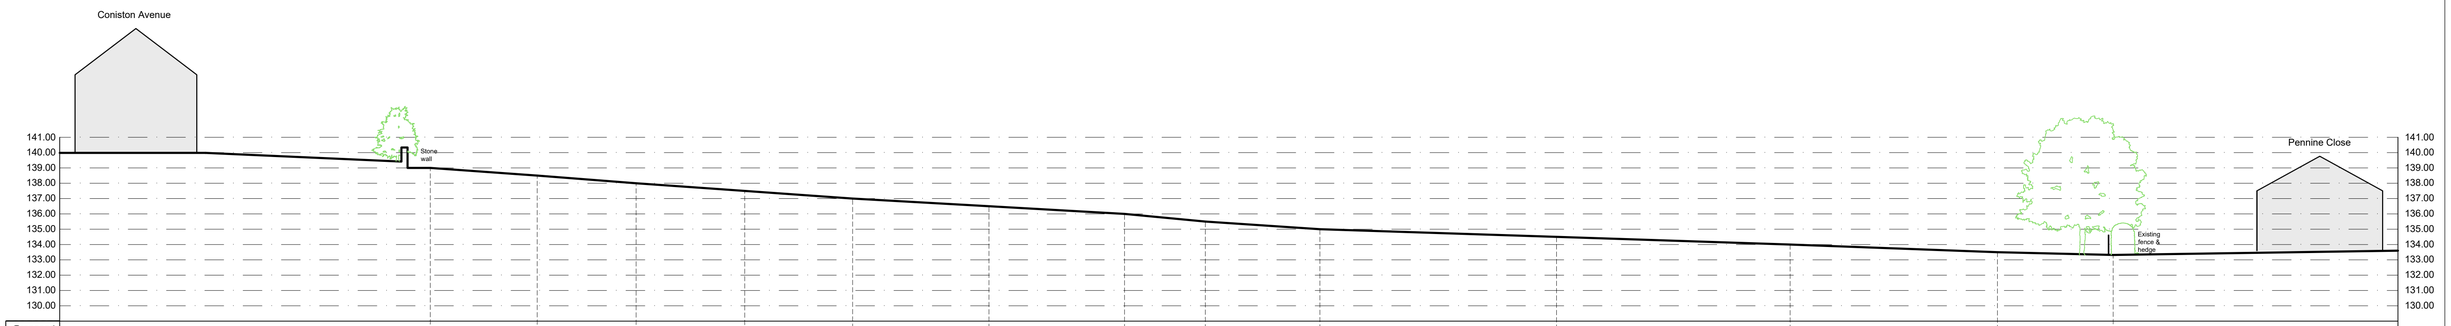

Proposed														
Existing	139.00	138.50	138.00	137.50	137.00	136.50	136.00	135.50	135.00	134.50	134.00	133.50	133.32	
Notes														

EXISTING SECTION A-A

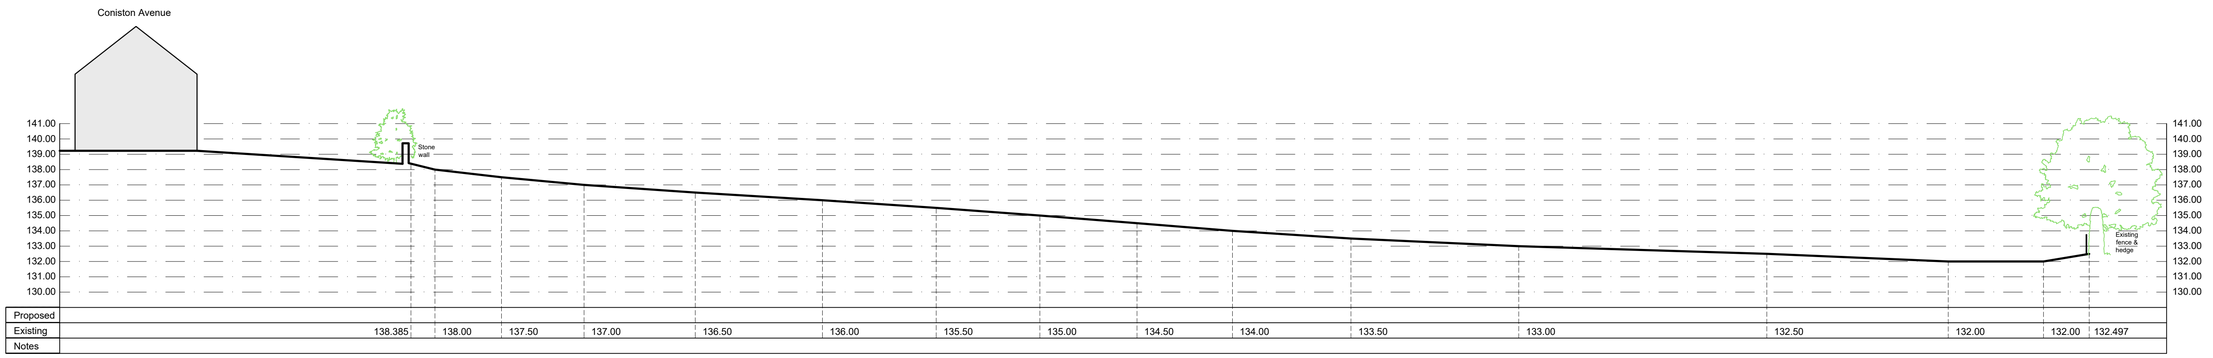

Proposed															
Existing	138.385	138.00	137.50	137.00	136.50	136.00	135.50	135.00	134.50	134.00	133.50	133.00	132.50	132.00	132.00	132.497
Notes																

EXISTING SECTION B-B

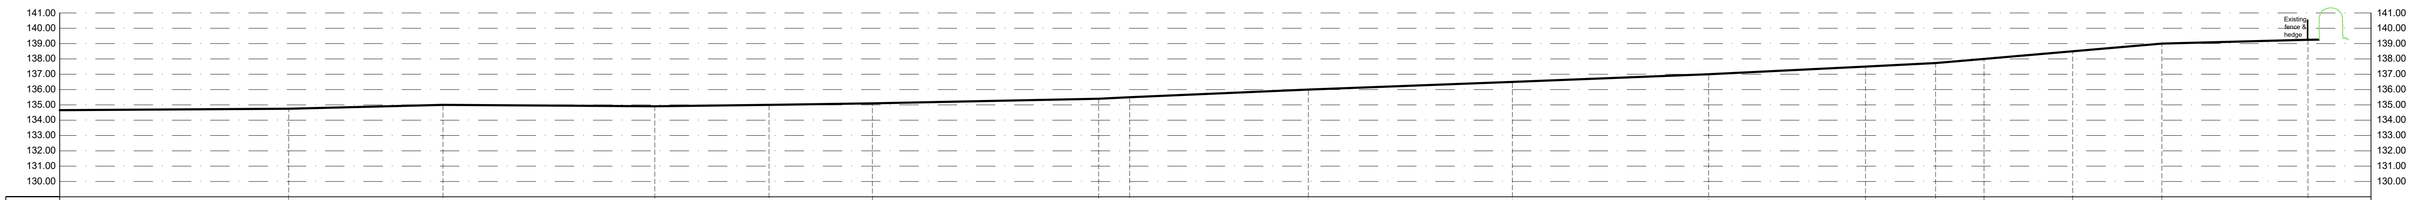

Proposed															
Existing	134.749	135.00	134.91	135.00	135.10	135.40	135.50	136.00	136.50	137.00	137.50	137.73	138.00	138.50	139.00	139.25
Notes																

EXISTING SECTION C-C

Section Key - 1:1250

1:200 0 5 10 15 20 m

Heneghan ARCHITECTURE
enquiries@heneghanarchitecture.com
www.heneghanarchitecture.com

Revisions
P01 Preliminary Issue 05.06.24

Project:
Residential Development

at Darton,
Barnsley
S75 5BB

for Ben Bailey Homes Ltd

Sections as Existing

Purpose of issue: PLANNING

Drawn	CJA
Date	June 2024
Scales	1:200 @ A1
Drawing No.	2427 - 0101 - P01