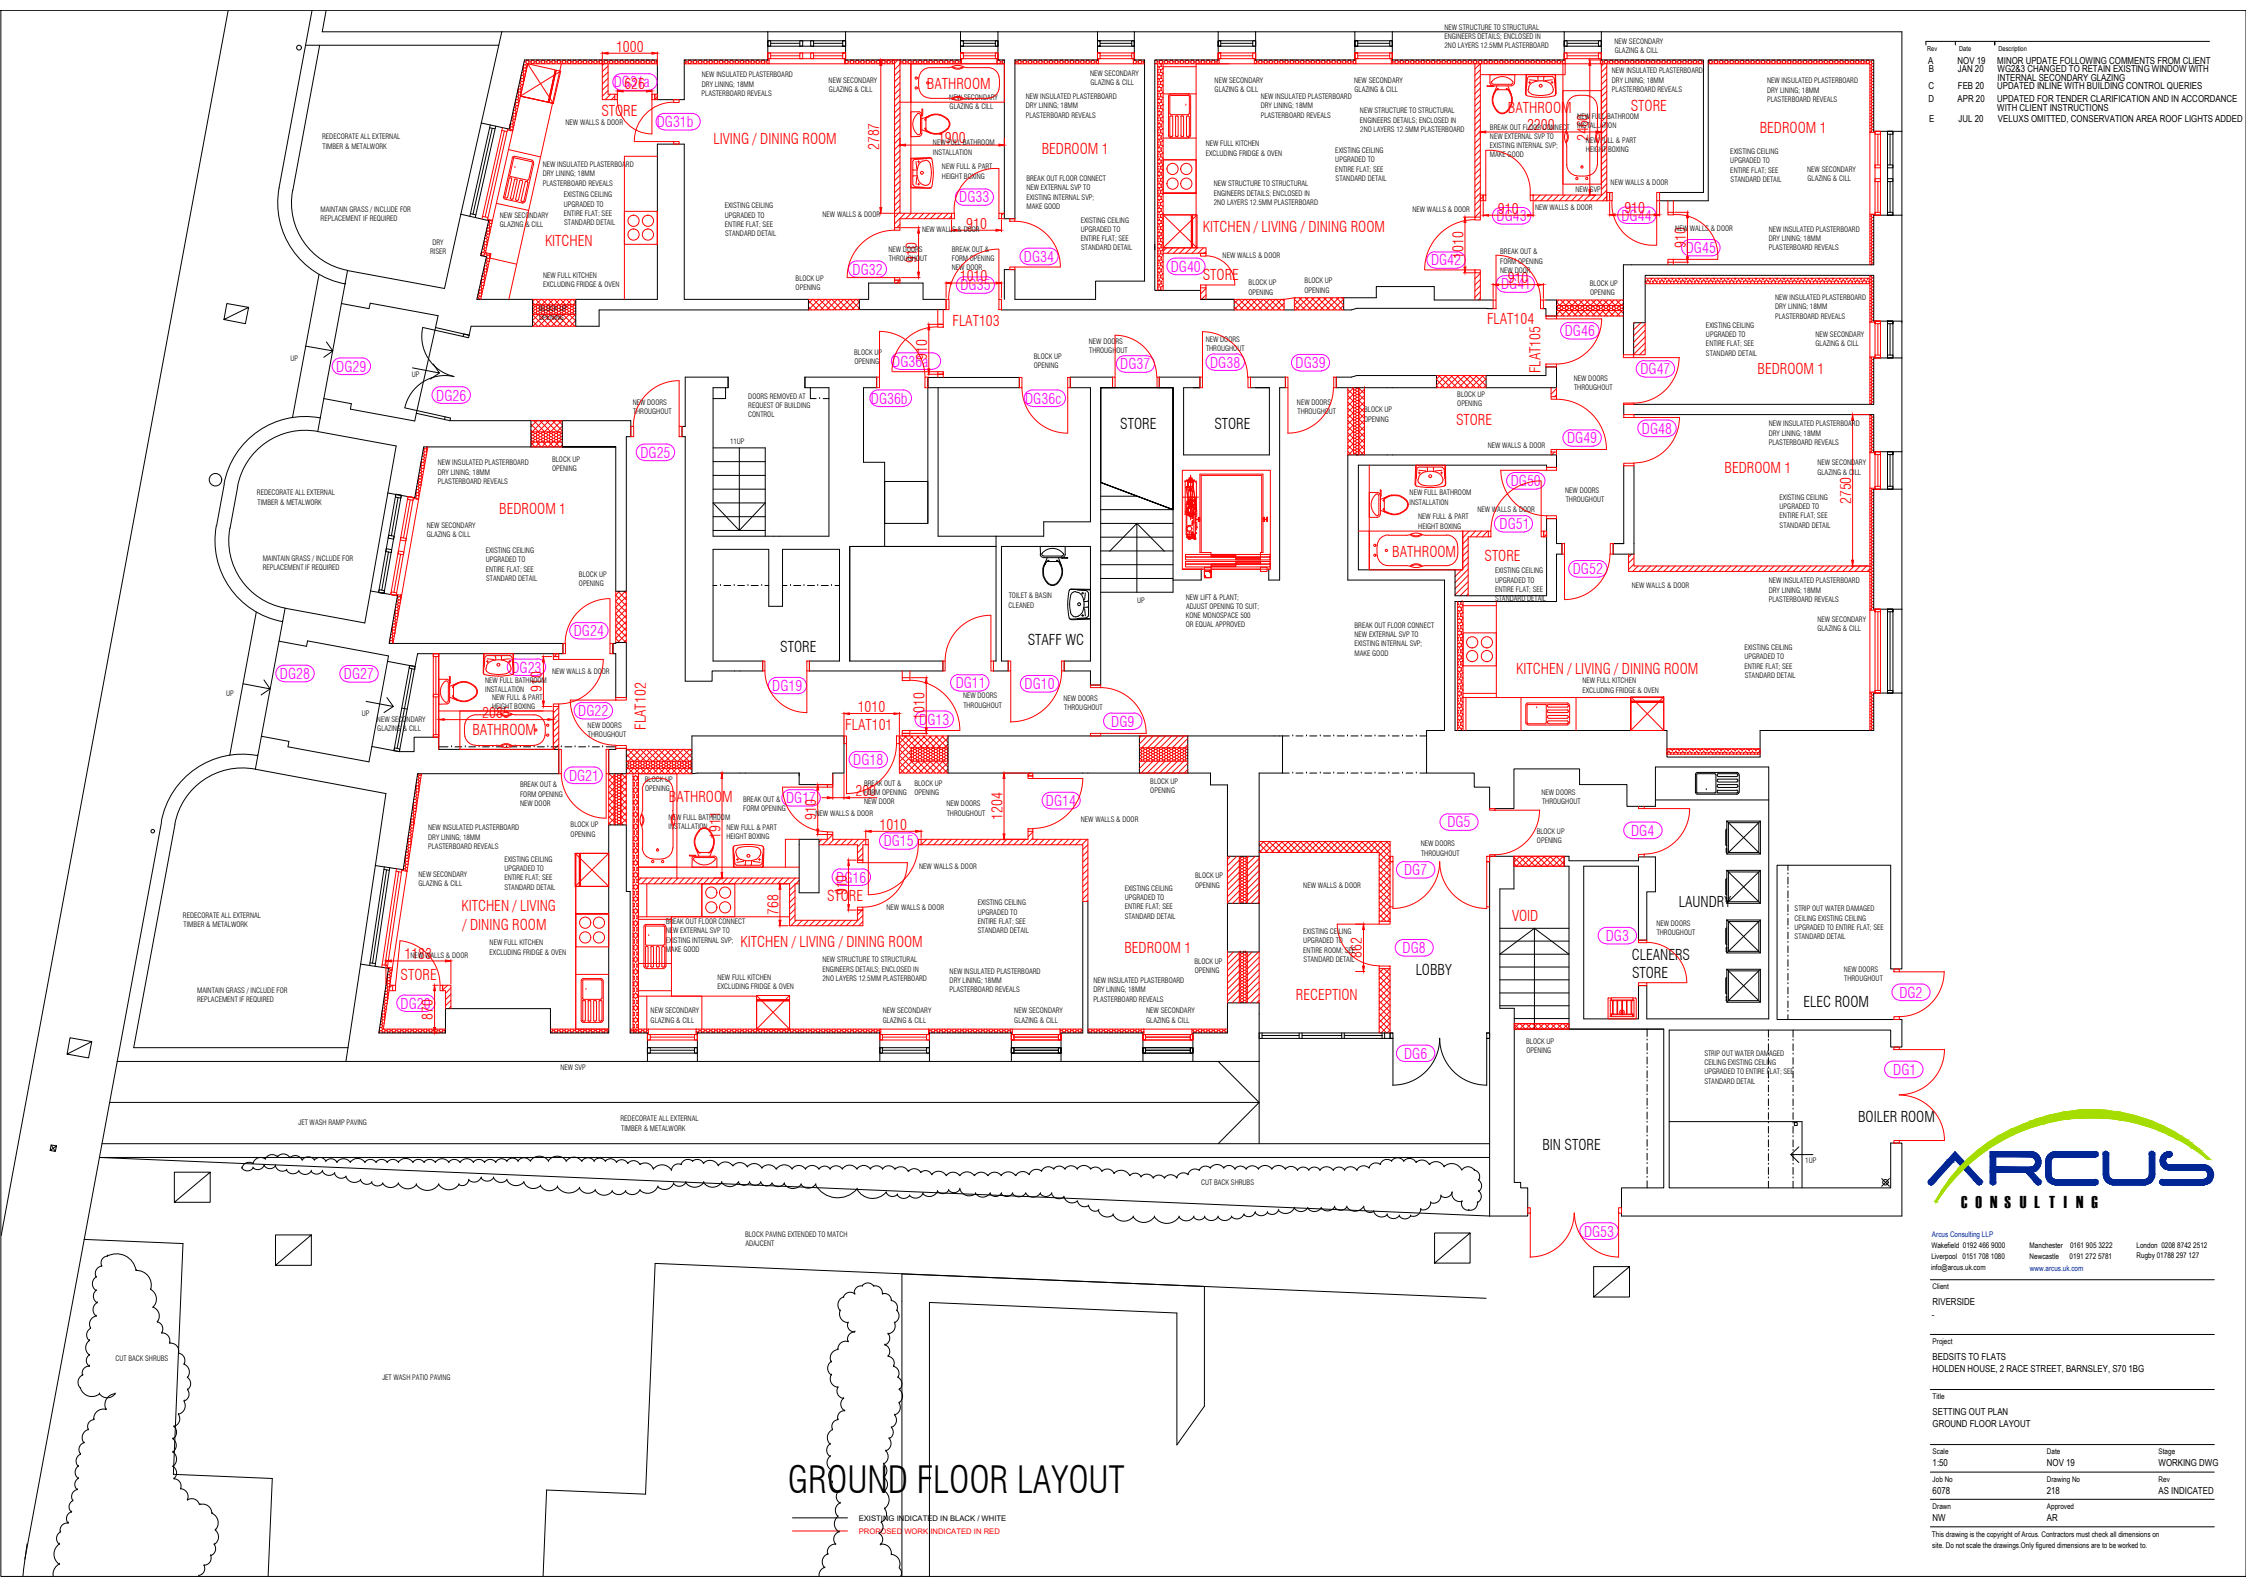


GROUND FLOOR LAYOUT

EXISTING INDICATED IN BLACK / WHITE
PROPOSED WORK INDICATED IN RED

Rev	Date	Description
A	NOV 19	MINOR UPDATE FOLLOWING COMMENTS FROM CLIENT
B	JAN 20	WG2&3 CHANGED TO RETAIN EXISTING WINDOW WITH INTERNAL SECONDARY GLAZING
C	FEB 20	UPDATED INLINE WITH BUILDING CONTROL QUERIES
D	APR 20	UPDATED FOR TENDER CLARIFICATION AND IN ACCORDANCE WITH CLIENT INSTRUCTIONS
E	JUL 20	VELUXS OMITTED, CONSERVATION AREA ROOF LIGHTS ADDED

Arcus Consulting LLP
Wakefield 01924 466 9000 Manchester 0161 905 3222 London 0208 8742 2512
Liverpool 0151 708 1080 Newcastle 0191 272 5781 Rugby 01788 297 127
info@arcus.uk.com www.arcus.uk.com

Client
RIVERSIDE
-

Project
BEDSITS TO FLATS
HOLDEN HOUSE, 2 RACE STREET, BARNSLEY, S70 1BG

Title
SETTING OUT PLAN
GROUND FLOOR LAYOUT

Scale	Date	Stage
1:50	NOV 19	WORKING DWG
Job No	Drawing No	Rev
6078	218	AS INDICATED
Drawn	Approved	
NW	AR	

This drawing is the copyright of Arcus. Contractors must check all dimensions on site. Do not scale the drawings.Only figured dimensions are to be worked to.