




WINDY BANK HALL, GREENMOOR, MR & MRS J. BRADLEY
ELEVATIONS

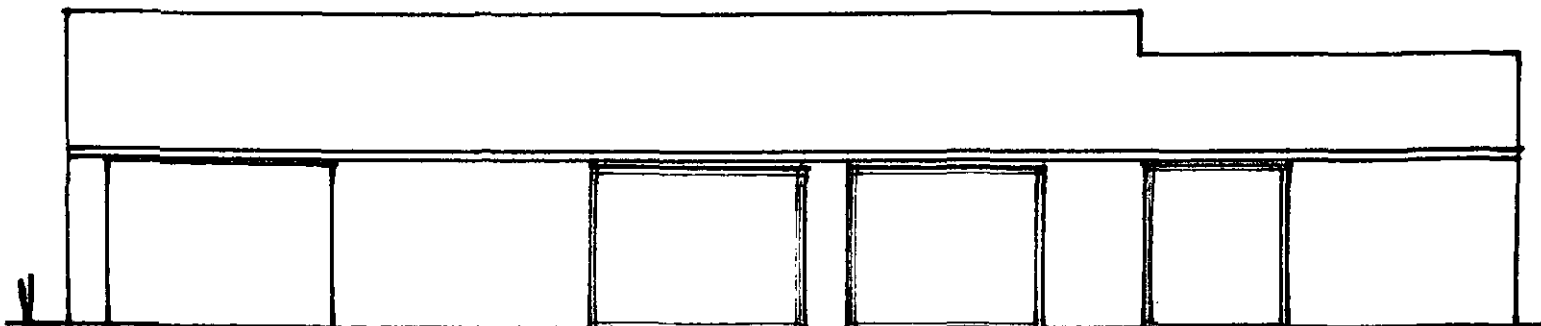

EXISTING FRONT

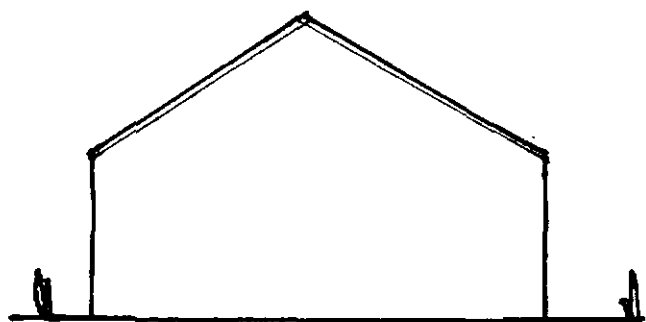

SIDE - EXISTING & PROPOSED

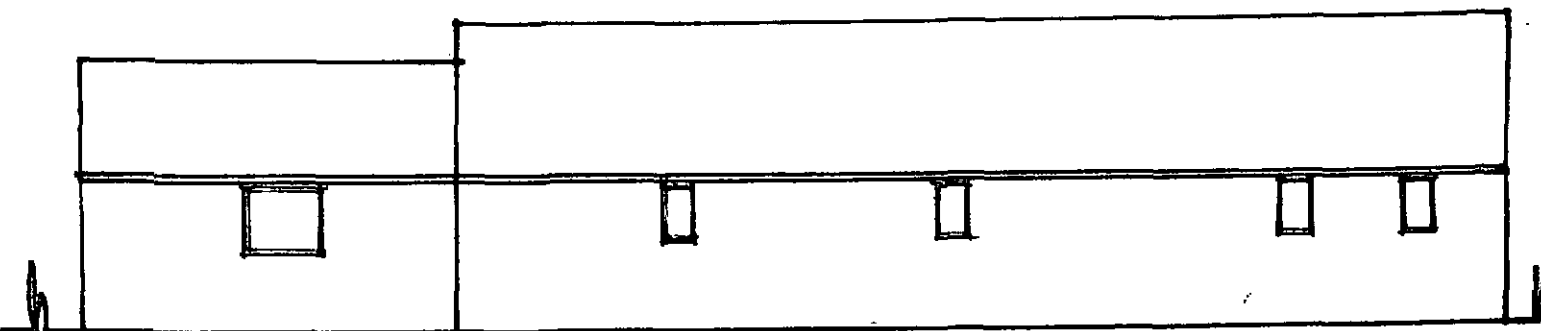

REAR - EXISTING & PROPOSED

SCALE 1:100