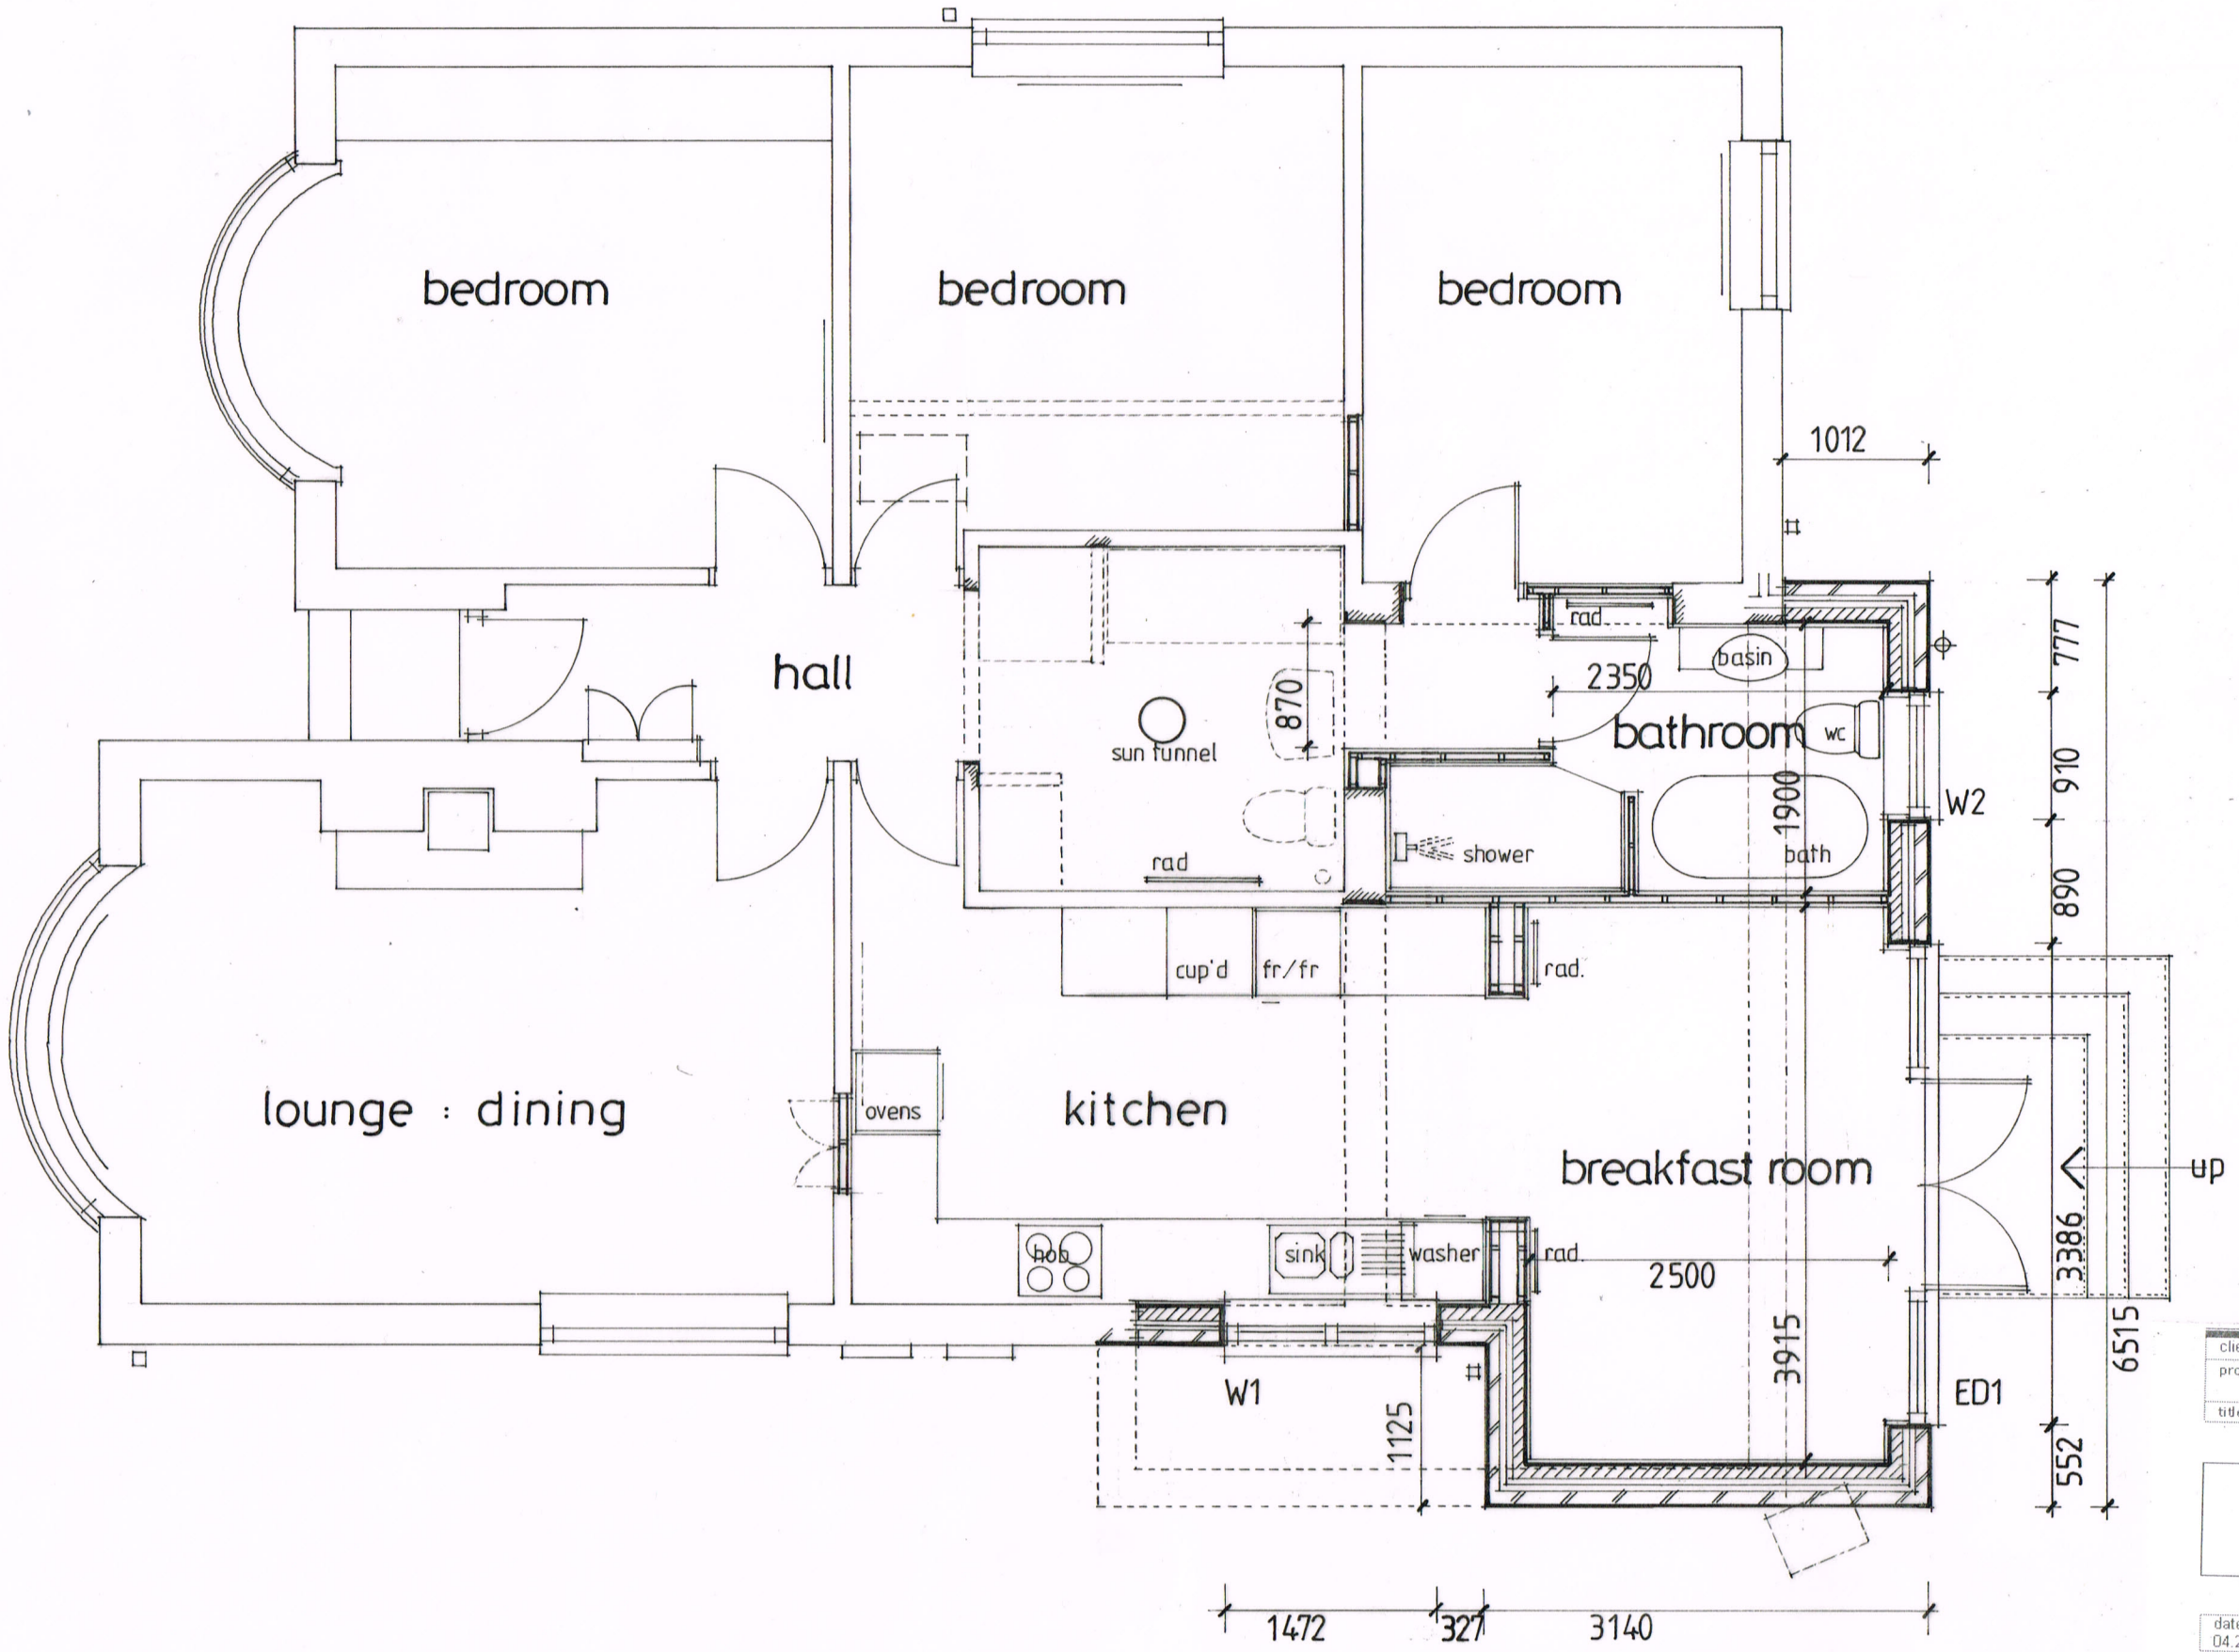


The contractor shall check all dimensions on site and report discrepancies before work commences.
No dimension shall be scaled off this drawing.
©copyright of this drawing is retained by A L Turner

| | |
|---|---|
| client | J. Addey |
| project | 1 Downes Crescent, Pogmore, Barnsley, S75 2JQ |
| title | Floor Plan as Proposed |

**A L Turner + Associates**
CHERRY TREE HOUSE, LEVISHAM, NORTH YORKSHIRE, YO18 7NL
tel / fax: 01751 460007 mob: 07976 397307
tonyturner629@btinternet.com
www.yorkshirearchitectural.co.uk

| date: | scale: | size: | drawn: |
|---|---|---|---|
| 04.2014 | 1:50 | A3 | ALT |

| drawing no. | rev. |
|---|---|
| 2243:3 | |