

This drawing is the copyright and remains the property of Charrette Architecture Ltd and must not be reproduced in whole or in part without their written permission.
Refer to printed dimensions. All dimensions are to be checked by using site measurements and discrepancies reported to the designers.
This drawing must be read in conjunction with all other Consultants and Subcontractors drawings, together with any written specifications and relevant contract documents

Proposed
West Front
Elevation
Scale 1 : 100



Proposed
North Side
Elevation
Scale 1 : 100





- Proposed new front door and porch
- Roof to be stone roofing flags to match existing main roof
- Stone work to be reclaimed natural stone to match existing dwelling

Proposed
East Rear
Elevation
Scale 1 : 100



Proposed
South Side
Elevation
Scale 1 : 100

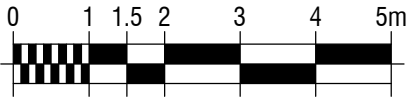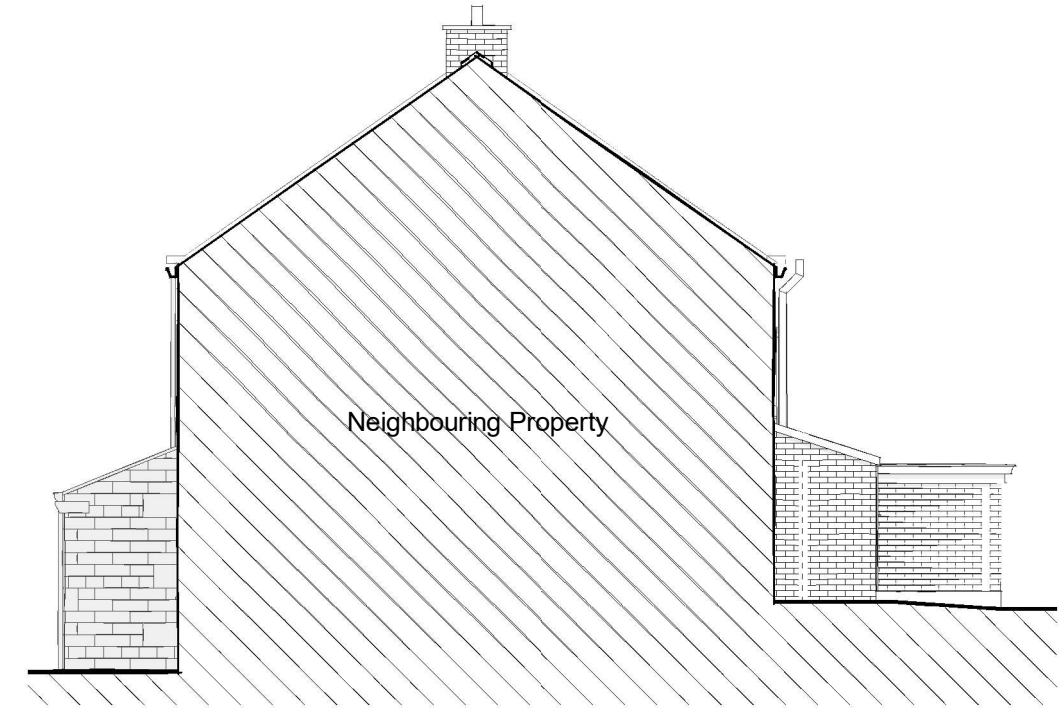

1:100 SCALE BAR

Charrette Architecture Ltd

Charrette Architecture Ltd
Clayton West Huddersfield
West Yorkshire HD8 9QG
Tel: 01484 975770
Mobile: 07801 816598
Email: dale@charrettearchitecture.co.uk
Web: www.charrettearchitecture.co.uk

Project	37 High Street Penistone Sheffield S36 6BR
Date	16/05/23
Scale	1 : 100

Client	Mr M & Mrs A Thompson
Title	Elevations Proposed
Sheet Size	A3
Drawn	DRJ

A	Front Porch Amendments	DRJ	02.10.23
REV	DESCRIPTION	BY	DATE
Issue	Planning		
Project Ref.	Drawing No.	Revision	
123	P06	A	