

Proposed Plan View (With Boundary)

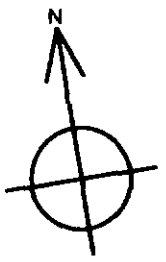

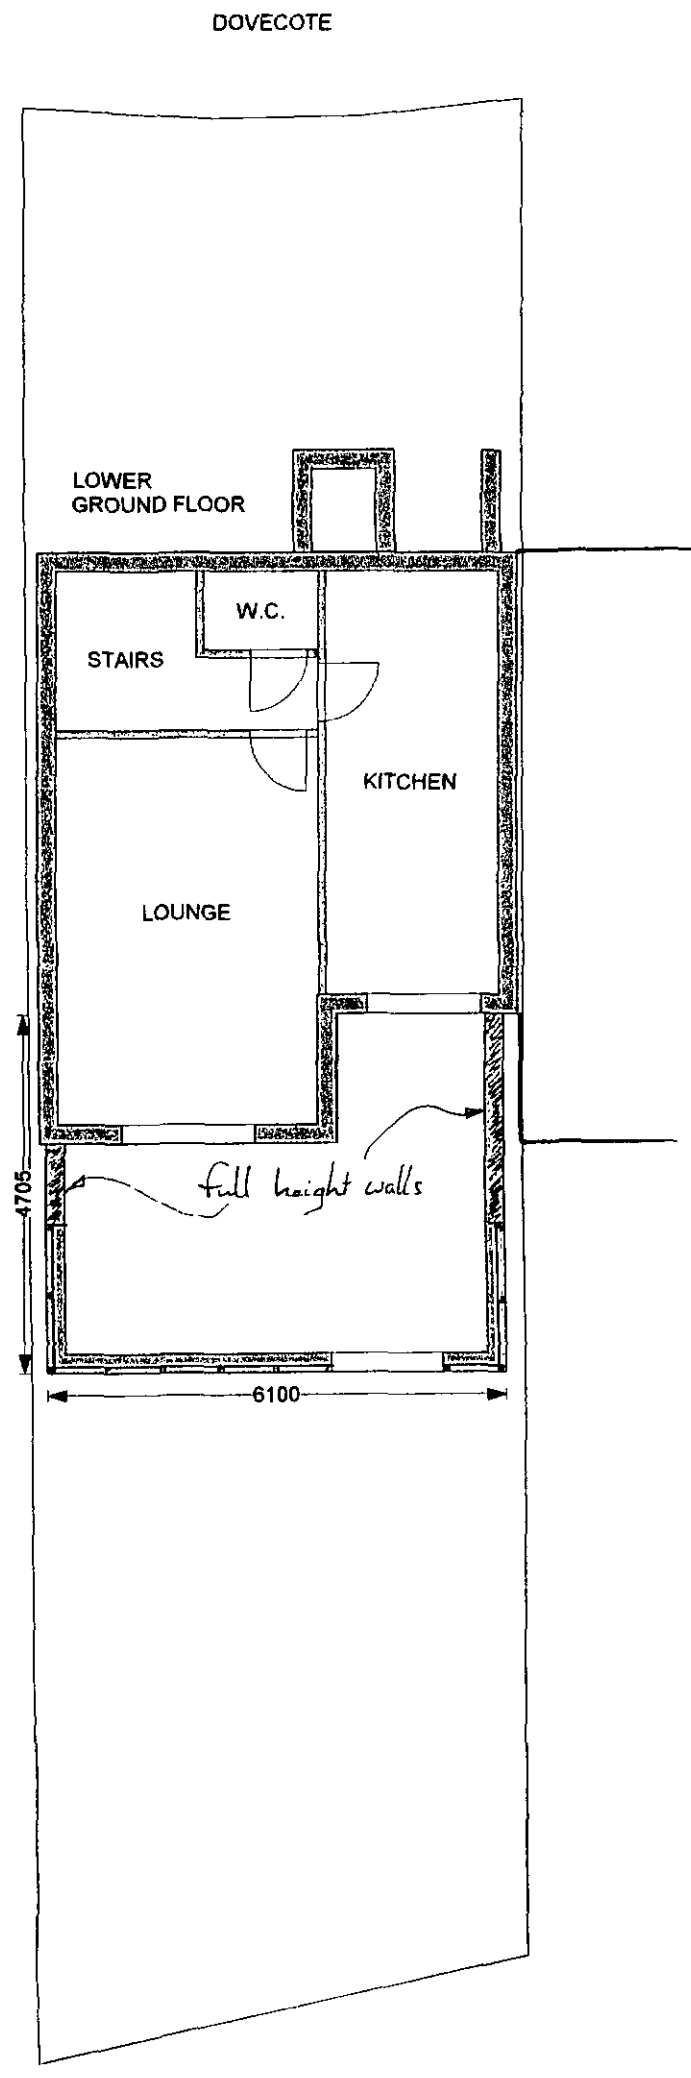

Proposed Site Address

MR & MRS SEVERNS
30 ROEBUCK RIDGE

BARNSLEY
S74 0LG
SOUTH YORKSHIRE

A3

Drawing Scale: 1:100

RoofWright