
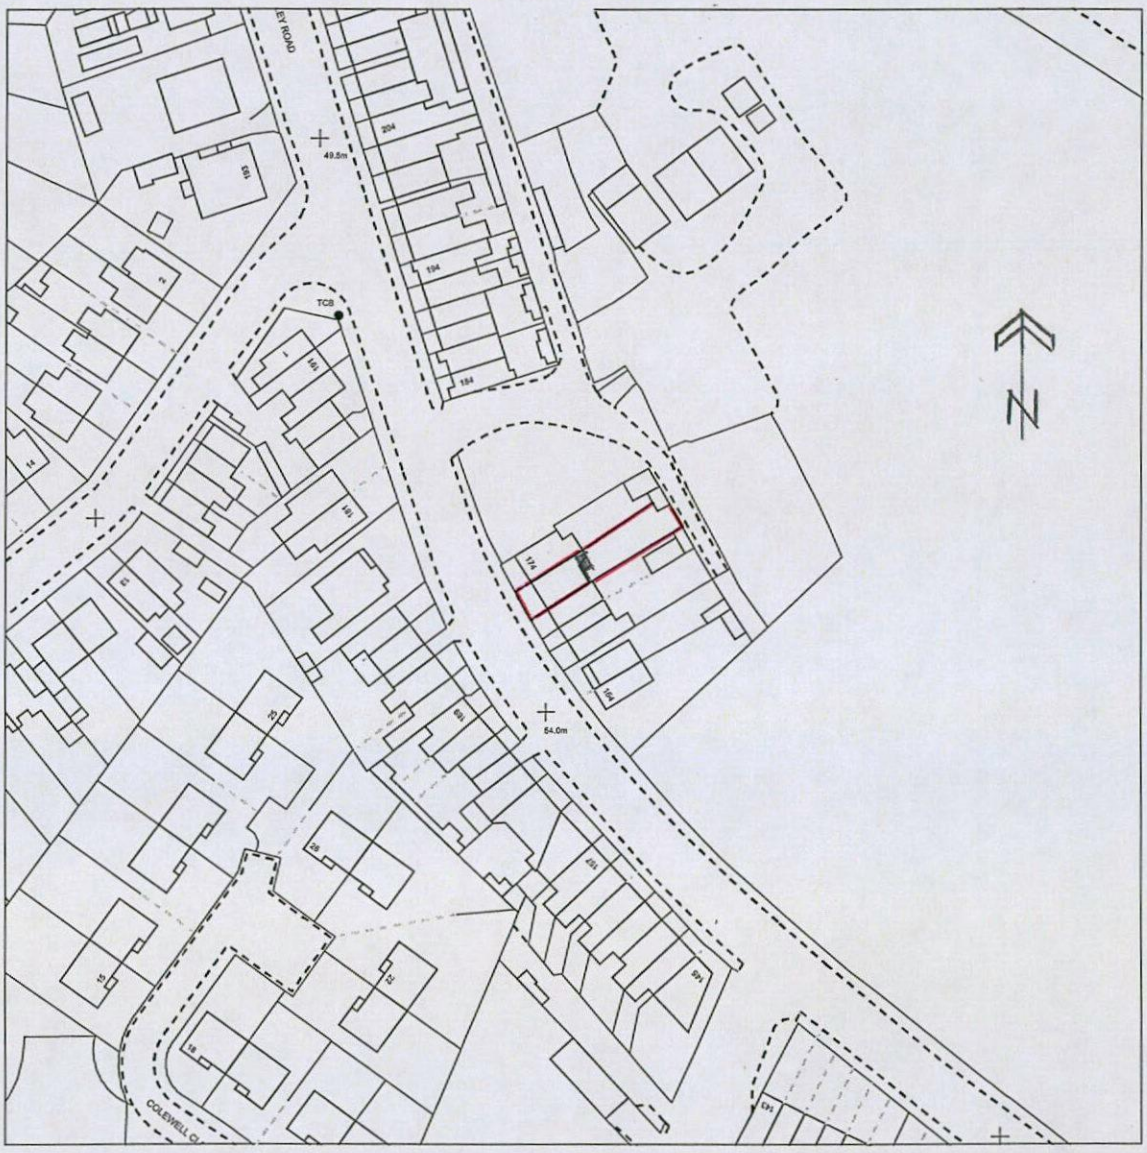


172 BARNSLEY ROAD
WOMBWELL
S73 8DP.

Scale 1:1250

BLACKWELL'S
www.blackwellmapping.co.uk
TEL: 0114 268 7658
maps.sheffield@blackwell.co.uk

BLOCK PLAN : 172 BARNSLEY ROAD. S73 8DP

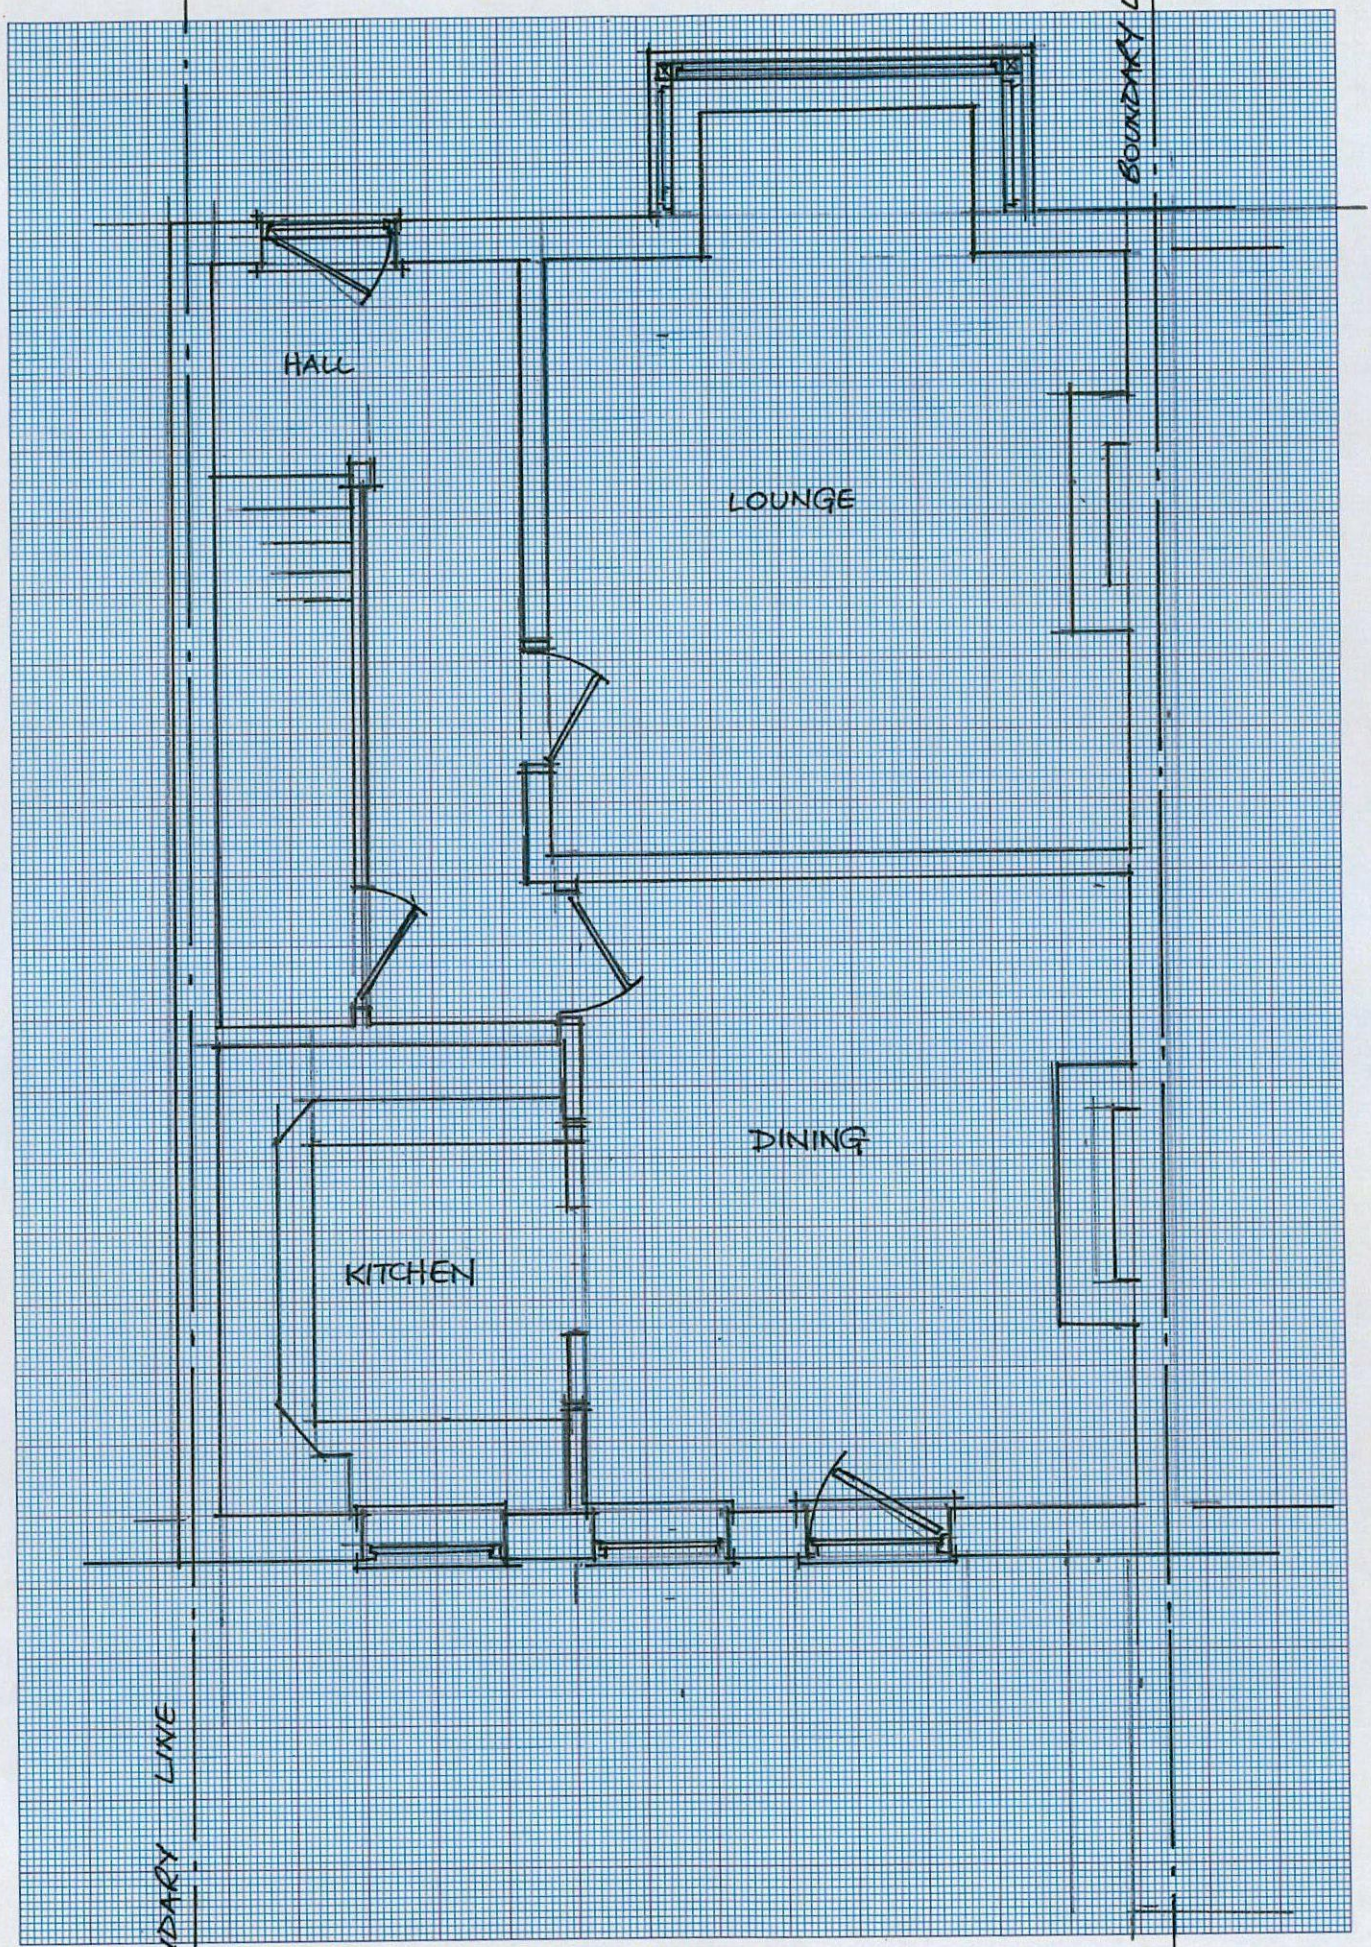

Free resources from www.mathsphere.co.uk

EXISTING PLAN 1:50