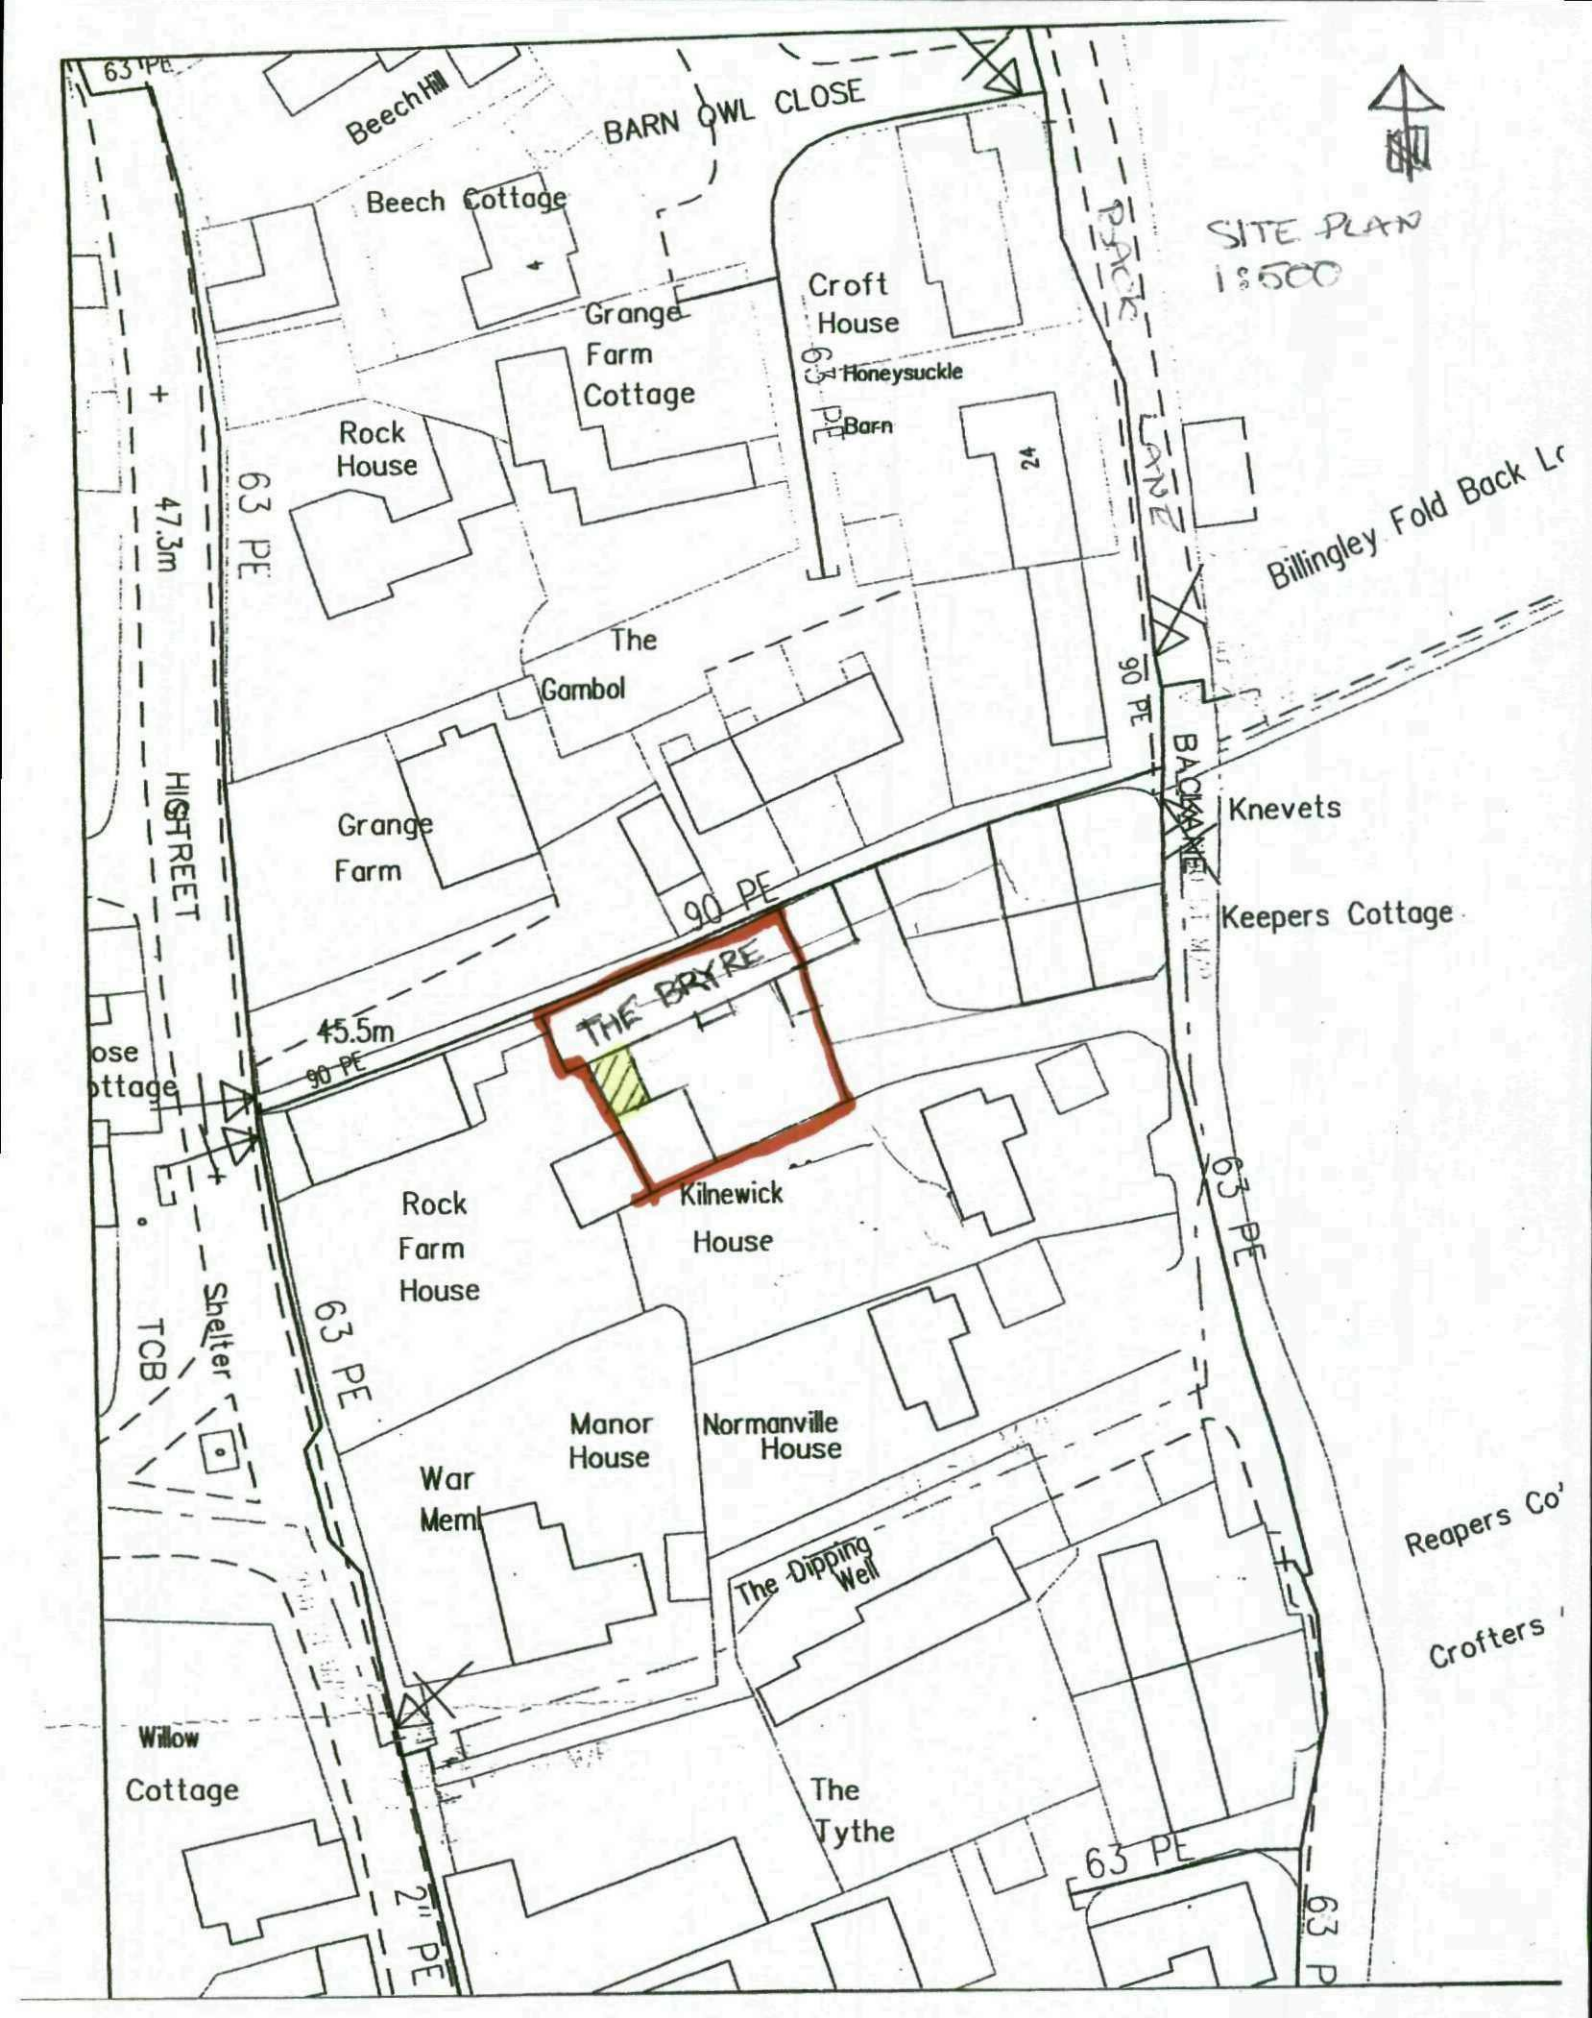

SITE PLAN
1:500
BARN OWL CLOSE
Beech Hill
Beech Cottage
Grange Farm Cottage
Croft House
Honeysuckle
Barn
Rock House
63 PE
47.3m
HIGH STREET
LANE
Billingley Fold Back Lo
The Gambol
90 PE
BACK
Knevets
Keepers Cottage
Grange Farm
THE BRYRE
45.5m
Rock Farm House
Kilnewick House
Shelter
TCB
Manor House
Normanville House
War Mem
The Dipping Well
Reapers Co'
Crofters
Willow Cottage
The Tythe
2" PE