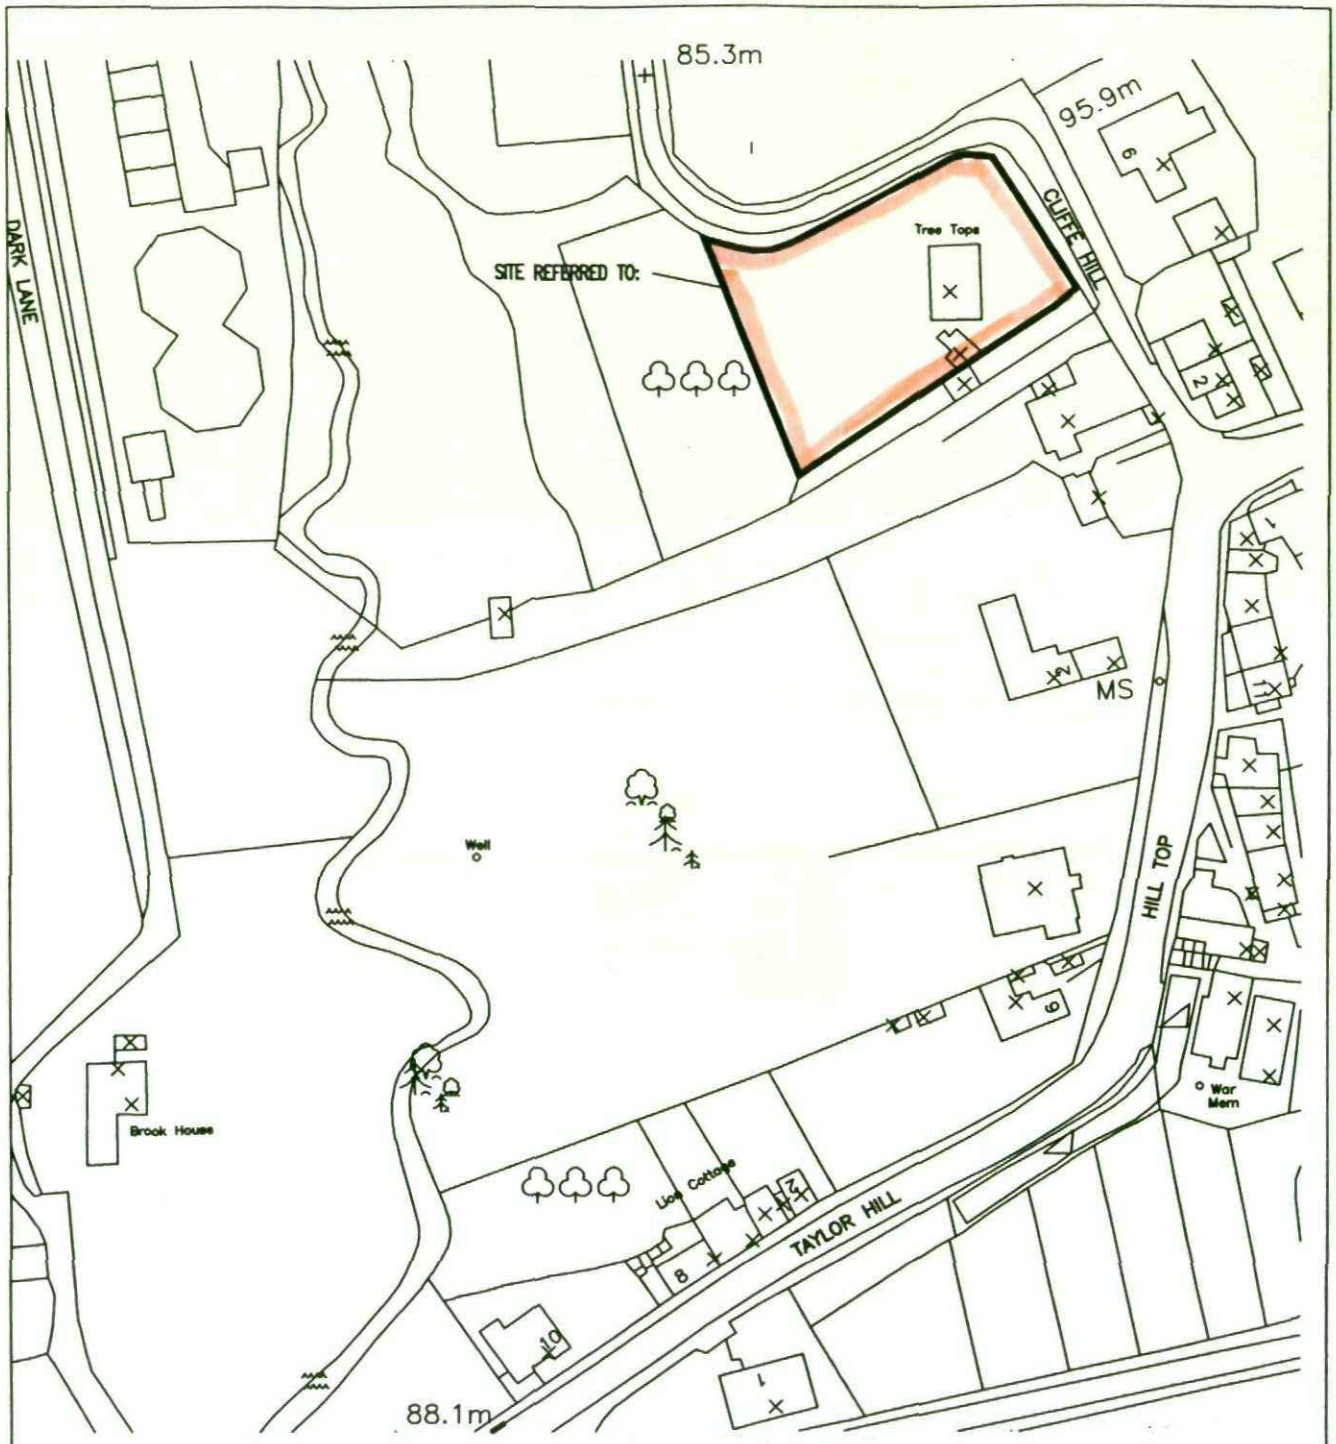


NORTH

LOCATION PLAN SCALE 1:1250

NUTTALL YARWOOD & PARTNERS
CHARTERED ARCHITECTS
THE GROVE, HIGH STREET, DODWORTH, BARNSLEY, S75 3RQ. Tel: 01226 206771 Fax: 01226 200989

ARCHITECTS
LEEDS BARNSLEY BRADFORD

Project. PROPOSED RESIDENTIAL DEVELOPMENT 7 CLIFFE HILL, CAWTHORNE	Client. D M ASQUITH		
Drawing Title. LOCATION PLAN	Date. MAR. 10	Scale. 1:1250	
	Ref. 40/56	Dwg. No. L1	Rev.