

PLAN



14 M



FRONT (TO CAR PARK)




REAR




SIDE



SIDE

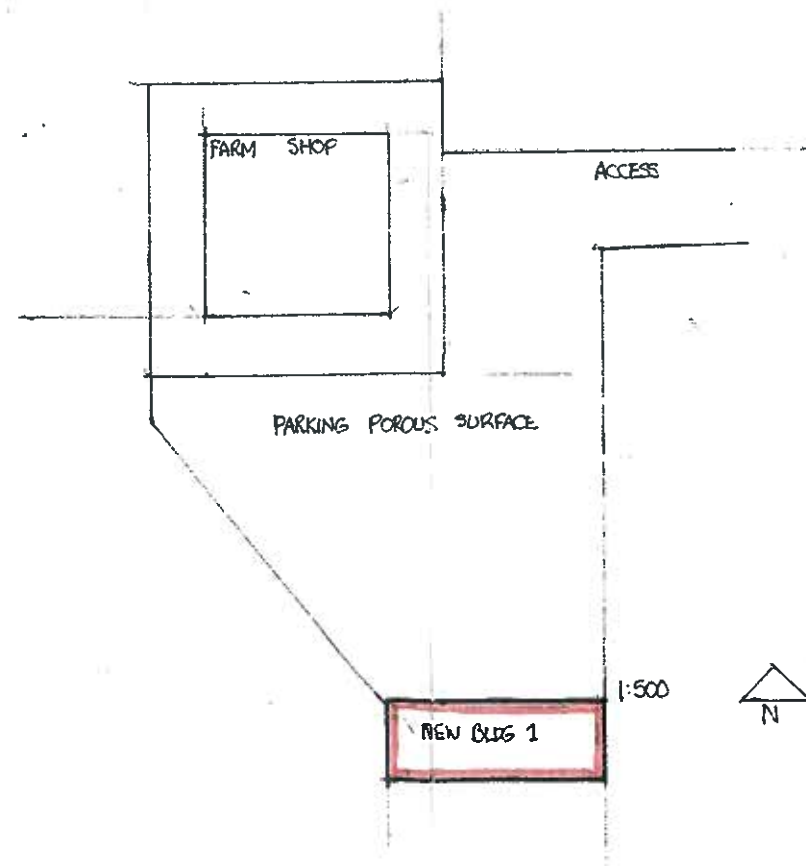

1:500

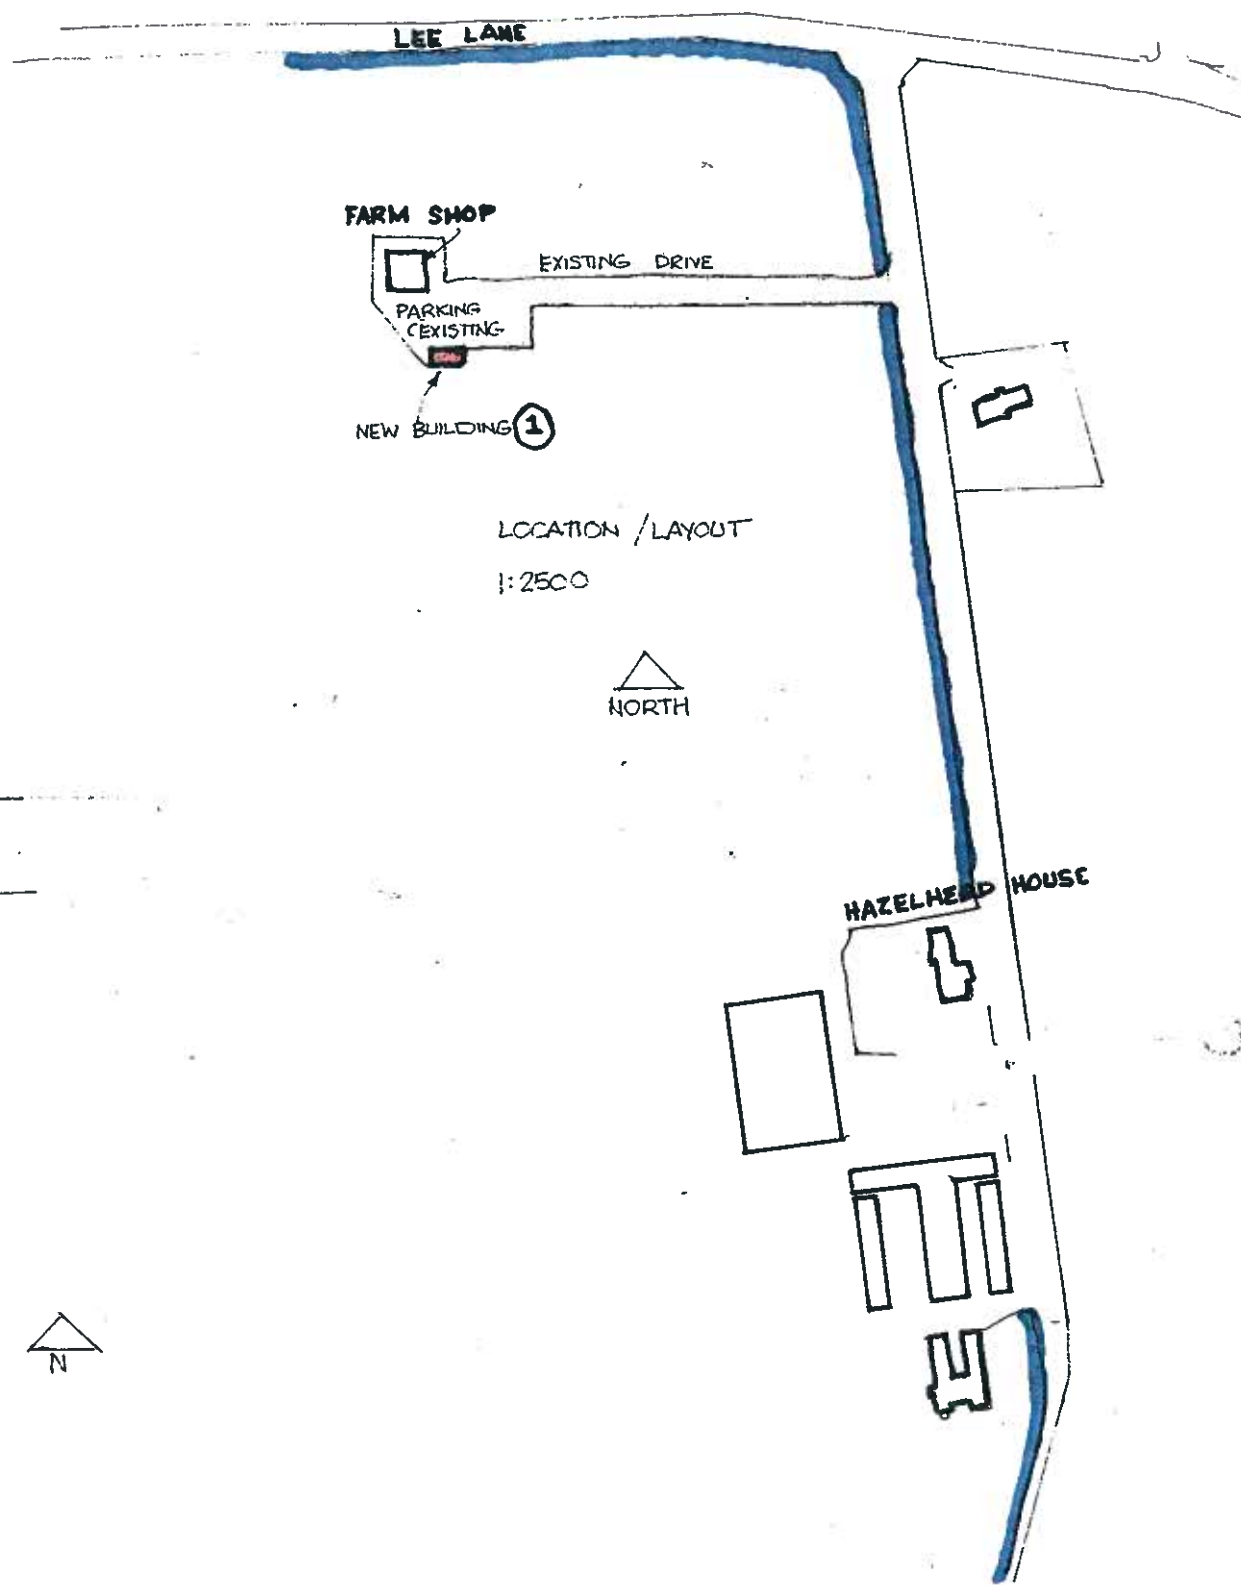

LOCATION / LAYOUT
1:2500



NEW AGRICULTURAL BUILDING - HAZEL HEAD FARM SCALES 1:200 1:2500 1:500 DRAWN BY BUILDING 1

MICHAEL A CLYNCH
Dip. Arch. Dip. T. P. A.R.I.B.A.
Architect & Town Planner
14 Huddersfield Road, Ingbirchworth
Sheffield S36 7GF Tel: 01226 766308