


GREASE TRAPS
NOTE: GREASE TRAPS TO BE CONSIDERED FOR ALL KITCHEN AREAS. THESE MAY BE INTERNAL AND PART OF THE KITCHEN SUPPLIERS WORKS, OR EXTERNAL WITH SIZE AND LOCATION TO BE ADVISED BY SPECIALIST SUPPLIER FOR INDICATIVE INCLUSION ON ENGINEERS DRAWINGS.

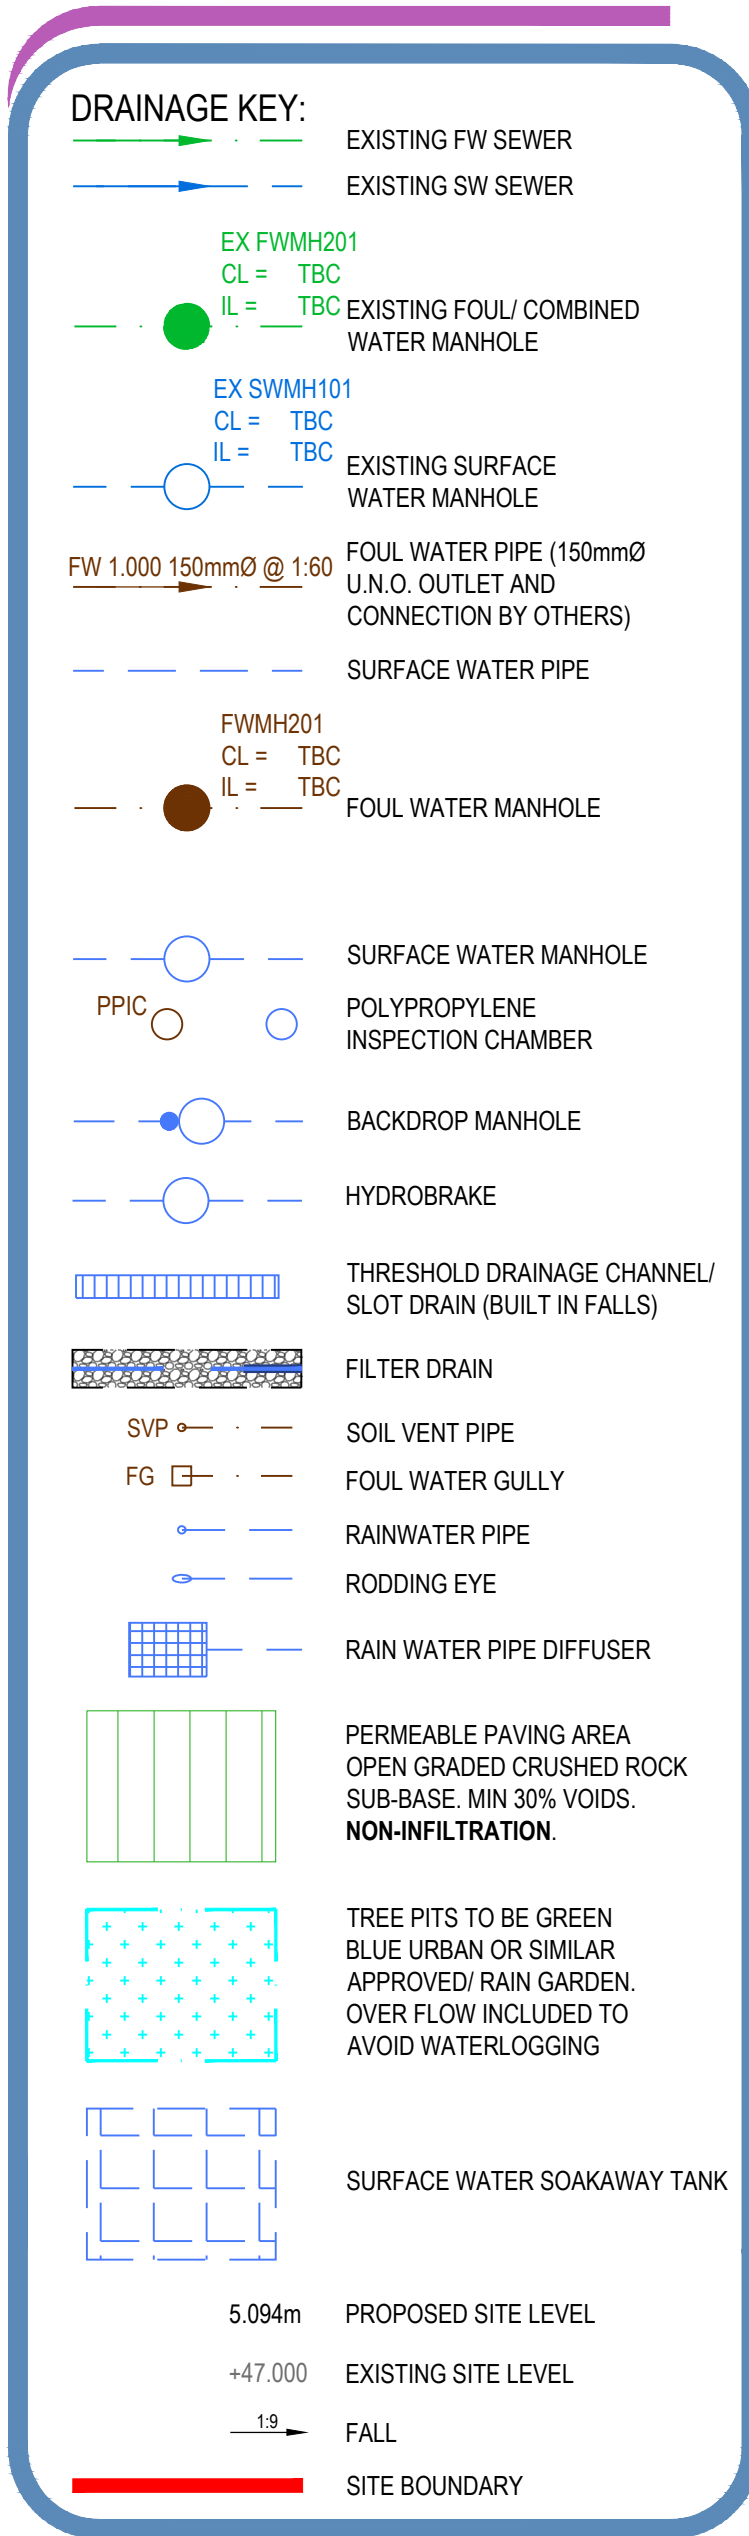

DO NOT SCALE

FOR THE AVOIDANCE OF DOUBT, NO APPROVALS, REVIEWS, COMMENTS OR INDICATION OF SATISFACTION GIVEN BY ARC ENGINEERS IN TERMS OF SUBCONTRACT DRAWINGS, PRODUCTS OR PROVIDED MATERIALS SHALL BE REDUCED OR EXTENDED TO THE OBLIGATION OF THE SUB-CONTRACTOR OR SUPPLIER TO COMPLY WITH THE SPECIFICATION GENERAL ARRANGEMENT DRAWINGS, STATUTORY REQUIREMENTS AND GOOD WORKING PRACTICE. ARC ENGINEERS ACCEPT NO LIABILITY FOR THE SELECTION OF MATERIALS OR WORKMANSHIP IN THE EXECUTION OF THE WORKS.

GENERAL NOTES

- THESE NOTES ARE INTENDED TO AUGMENT DRAWINGS AND SPECIFICATIONS. WHERE CONFLICT OR REQUIREMENTS EXIST THE ORDER OF PRECEDENCE SHALL BE AS SHOWN IN THE SPECIFICATIONS, OTHERWISE THE STRUCTURED PRECEDENCE SHALL GOVERN.
- THIS DRAWING IS TO BE READ IN CONJUNCTION WITH ALL OTHER RELEVANT ENGINEERS AND ARCHITECTS DRAWINGS.
- DRAWINGS NOT TO BE SCALED
- ALL DIMENSIONS TO BE CHECKED ON SITE BY THE CONTRACTOR. ANY DISCREPANCIES TO BE NOTIFIED TO THE ENGINEERING DIRECTOR AND FURTHER INSTRUCTIONS OBTAINED BEFORE WORK IS COMMENCED.
- THE STRUCTURE IS DESIGNED TO BE SELF-SUPPORTING AND STABLE AFTER THE BUILDING IS FULLY COMPLETE. IT IS THE CONTRACTOR'S SOLE RESPONSIBILITY TO DETERMINE THE ERECTION PROCEDURE AND SEQUENCE AND ENSURE THAT THE BUILDING AND ITS COMPONENTS ARE SAFE DURING ERECTION. THIS INCLUDES THE ADDITION OF WATER RESISTANT BRACING, GUYES OR TIE-DOWNS WHICH MAY BE NECESSARY. SUCH MATERIAL REMAINING THE PROPERTY OF THE CONTRACTOR UPON COMPLETION.
- ALL WORK TO COMPLY TO CURRENT BUILDING REGULATIONS AND TO BE IN ACCORDANCE WITH THE RELEVANT BRITISH STANDARDS AND APPROPRIATE CODES OF PRACTICE.
- FOR FURTHER NOTES REFER TO PROJECT SPECIFICATIONS.

SAFETY, HEALTH & ENVIRONMENTAL INFORMATION

In addition to the hazards/risks normally associated with the types of work detailed on this drawing, note the following risks and information.

Risks listed here are not exhaustive. Refer to Risk Assessment Register: 24053

Construction:

Demolition

No Unusual hazards/risks

For information relating to Use, Cleaning and Maintenance see Health & Safety File

It is assumed that all works will be carried out by a competent contractor working, where appropriate, to an approved method statement.

INDICATES A RESIDUAL RISK REQUIRING A COMPULSORY ACTION

INDICATES A RESIDUAL RISK FOR INFORMATION

INDICATES A RESIDUAL RISK REQUIRING PROHIBITIVE ACTION

INDICATES A RESIDUAL RISK AS A WARNING

Area for TWIGS activities 149 m²

NOTE: DISCHARGE RATE OF 66.0 l/s TO BE CONFIRMED BY YORKSHIRE WATER. PNE DEVELOPMENT ENQUIRY HAS BEEN SUBMITTED.

NOTE: FOR DRAINAGE TO BARNSELY YOUTH ZONE, REFER TO ARC ENGINEERS DRAWING BAR-ARC-V1-XX-DR-D-5001 AND 5002.

Wildlife area with perimeter fencing 744 m²

1st INITIAL ISSUE
2nd REVISIONAL

JBD JE AA 12.07.24
BY CHN APP DATE

ArcEngineers
CONSULTING STRUCTURAL AND CIVIL ENGINEERS
3 CADMAN COURT, LEEDS, LS27 0RX
Phone: 0113 253 3904
www.arc-engineers.co.uk

CLIENT: TRITON CONSTRUCTION

PROJECT: BARNSELY SKATE PARK
SCHWABISCH GUND WAY

TITLE: DRAINAGE
GENERAL ARRANGEMENT

DRAWING STATUS: PRELIMINARY

DATE	DATE	DATE	DATE	DATE	
JBD	JULY 24	JE	JULY 24	AA	JULY 24
24053					
24053 - ARC - XX - XX - DR - D - 5001 - P1					

© ARC ENGINEERS LTD 2024