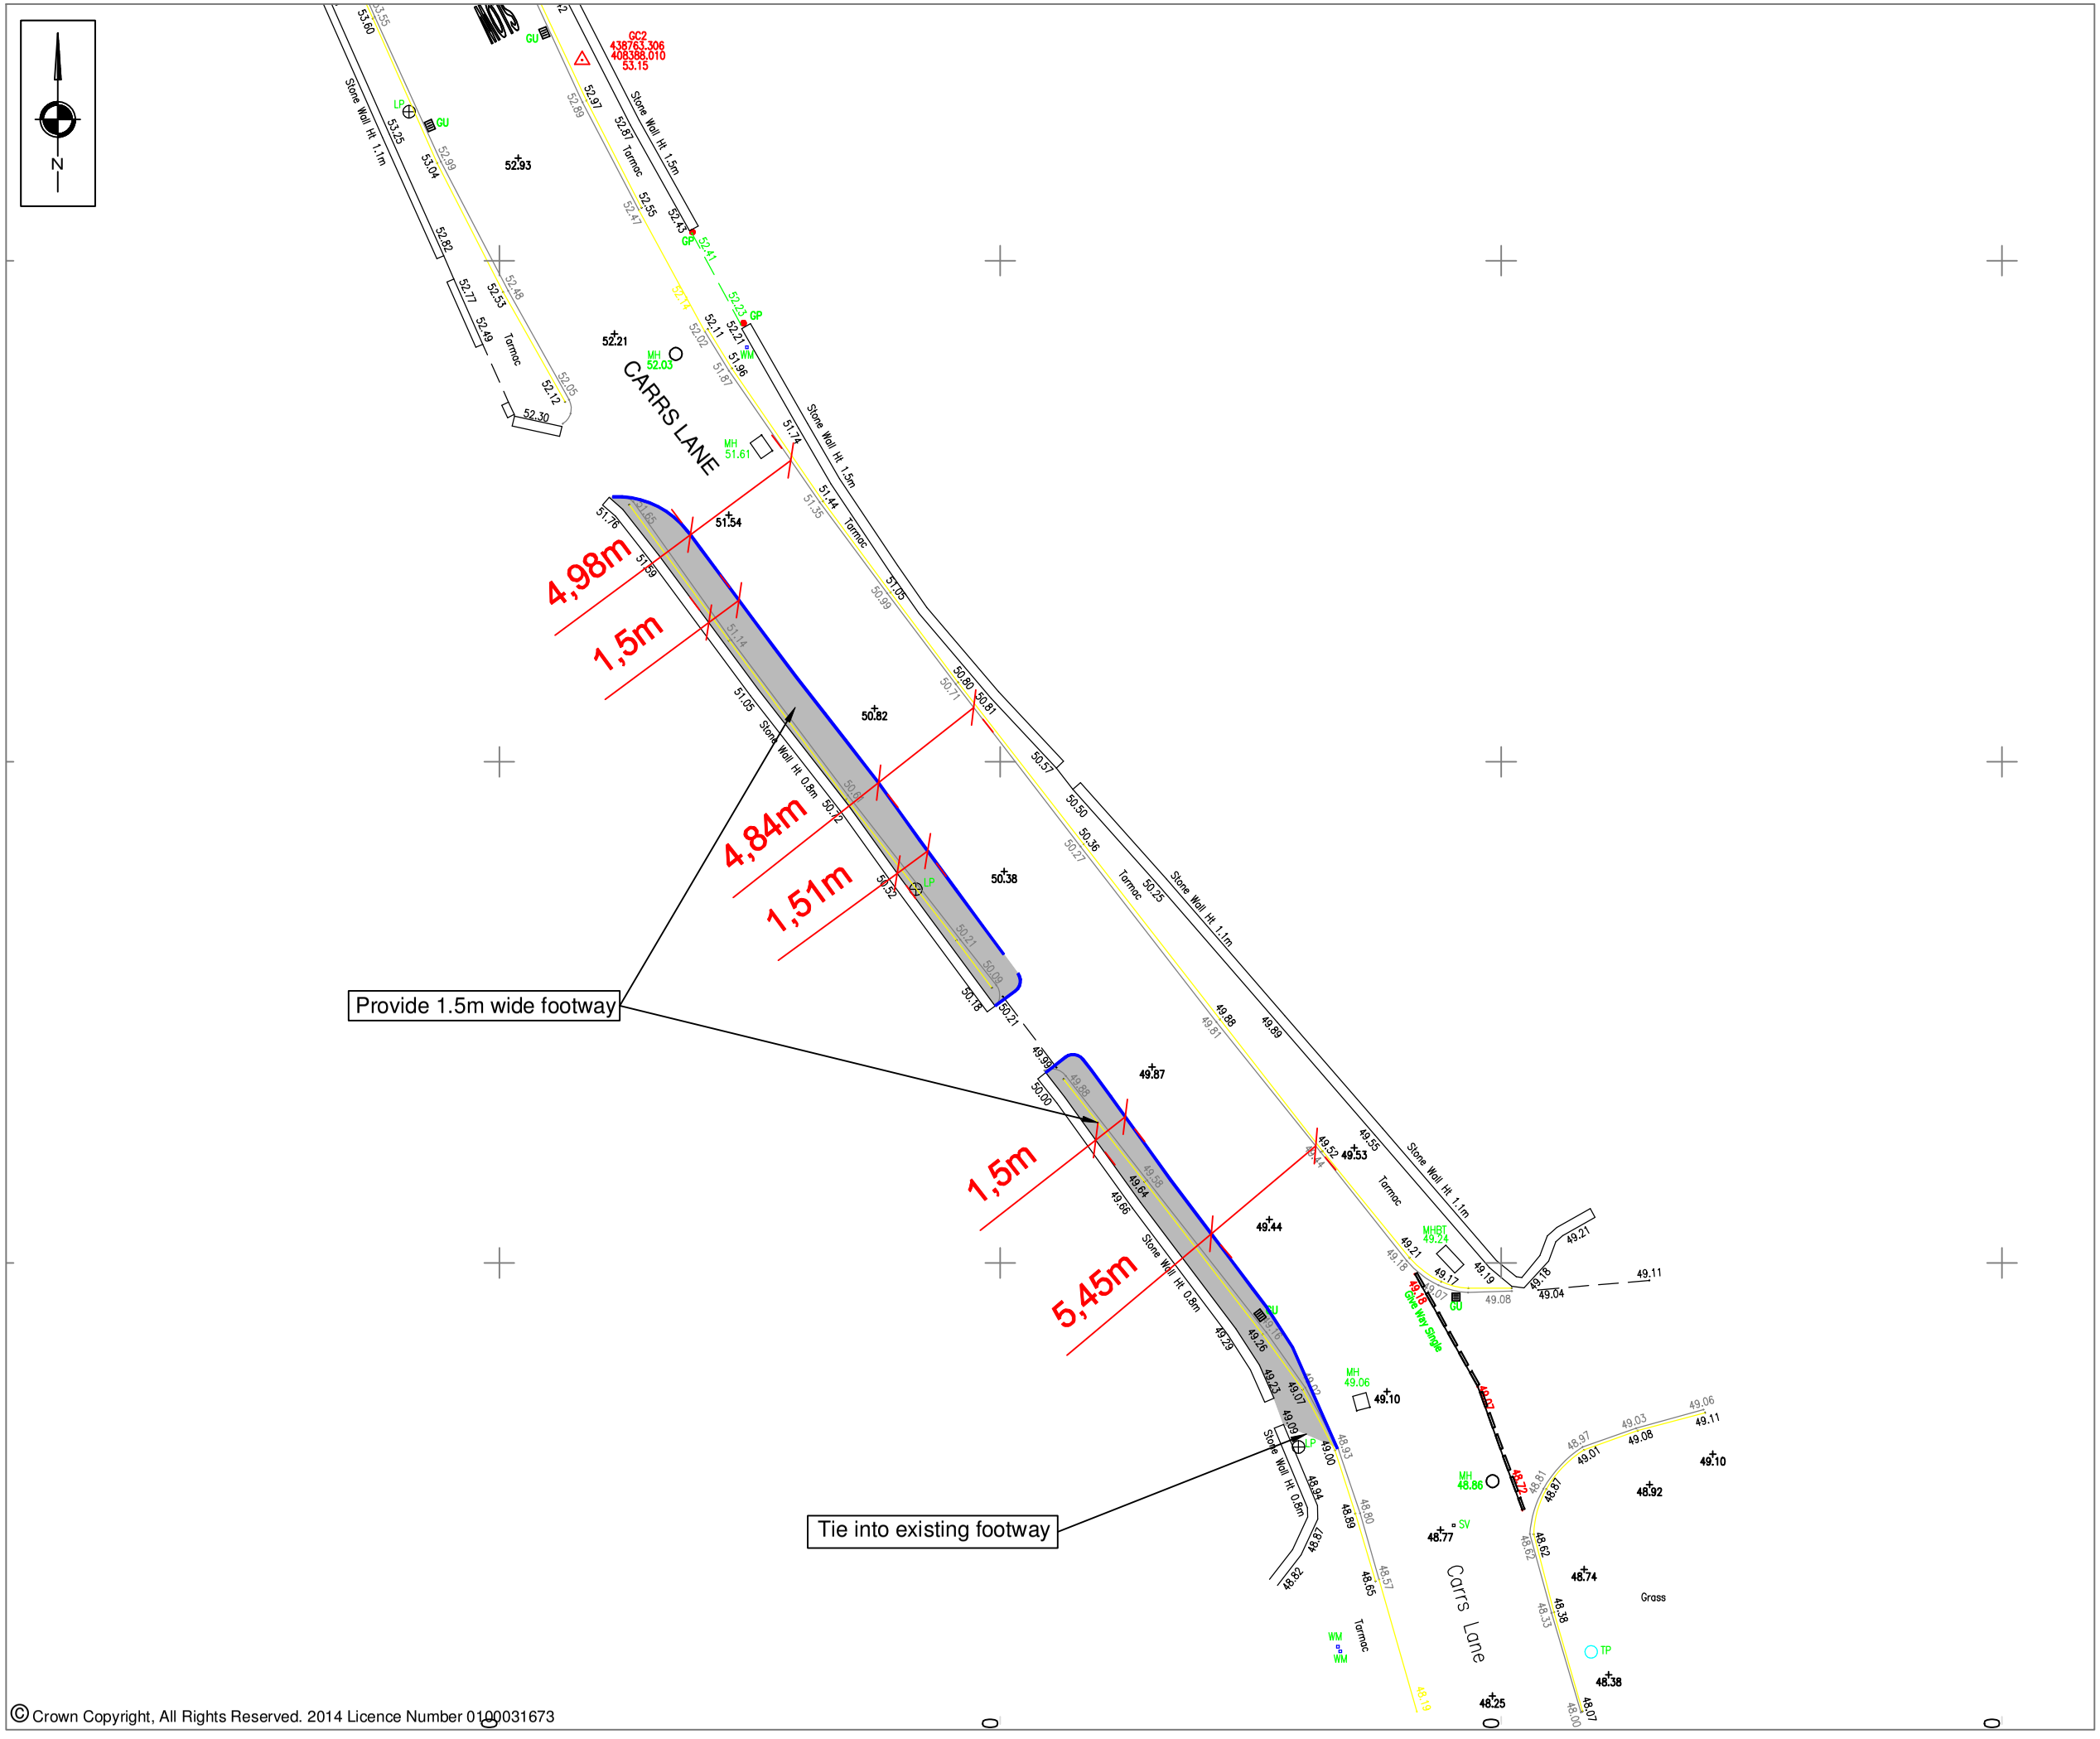


© Crown Copyright, All Rights Reserved. 2014 Licence Number 0100031673

NOTES

REVISIONS

REV	DESCRIPTION	DATE	BY
-	-	-	-

S C P
Transportation Planning : Infrastructure Design
Riverside Studio, 32 The Calls, Leeds, LS2 7EW, Tel 0113 887 3323
www.scptransport.co.uk, Email info@scptransport.co.uk

Client Name:
BARRATT HOMES

Project Title:
PROPOSED RESIDENTIAL DEVELOPMENT
CARRS LANE, CUDWORTH

Drawing Title:
PROPOSED FOOTWAY IMPROVEMENTS, CARRS LANE

Drawn By:	Date:
TH	OCT 2015
Checked: GWB	Scale: 1:250 @ A3
Status: PLANNING	Approved/Unapproved:

Drawing No. SCP/14923/SK016 | Rev. -