


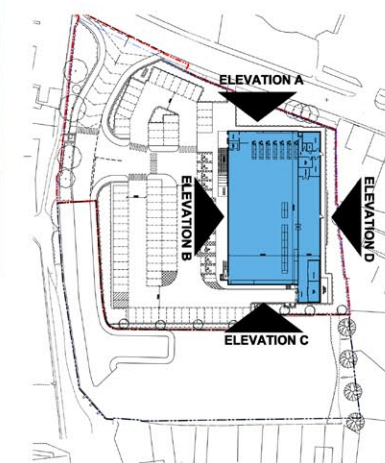

ELEVATION A



ELEVATION B



ELEVATION C



ELEVATION D



Proposed Development - High Street, Royston

Client: Aldi Stores Ltd
Date: 14/10/11
Job/Dwg: 1124SDAR-V102-Elevations
Not to Scale



www.harrispartnership.com
1124SDARRoystonElevationsV102



ELEVATION A




ELEVATION B



Proposed Development - High Street, Royston

Client: Aldi Stores Ltd
Date: 14/10/11
Job/Dwg: 1124SDAR-V102-Elevations
Scale: 1:200@A3

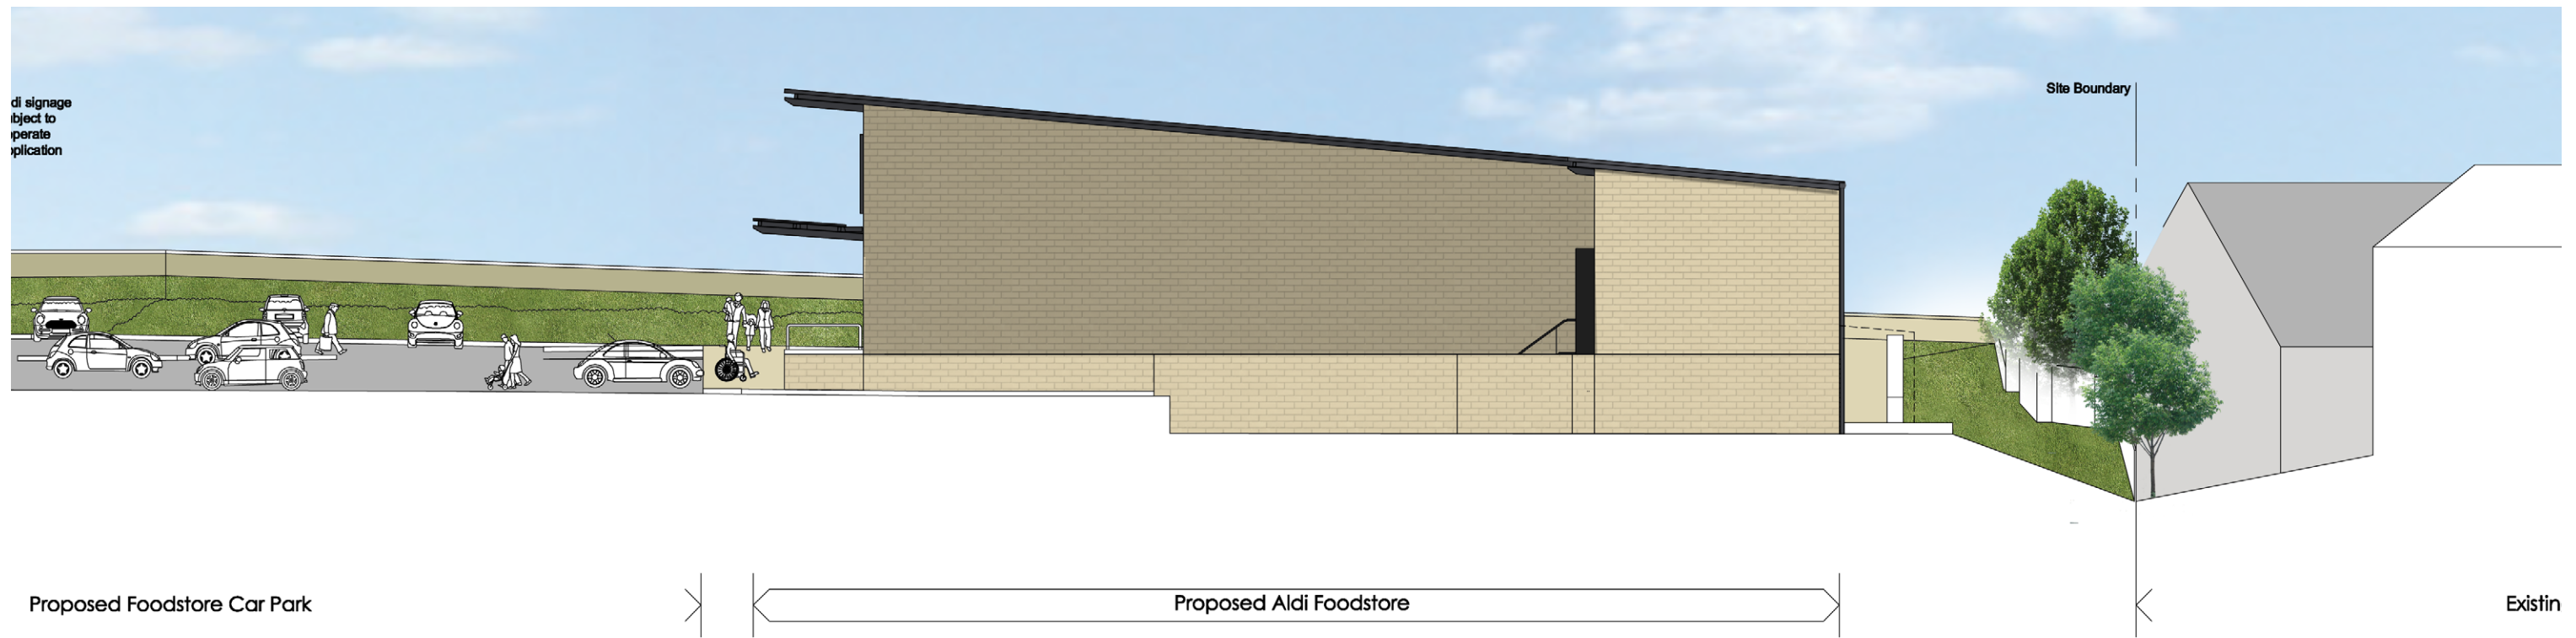

ELEVATION C



ELEVATION D



Proposed Development - High Street, Royston

Client: Aldi Stores Ltd
Date: 14/10/11
Job/Dwg: 1124SDAR-V102-Elevations
Scale: 1:200@A3

