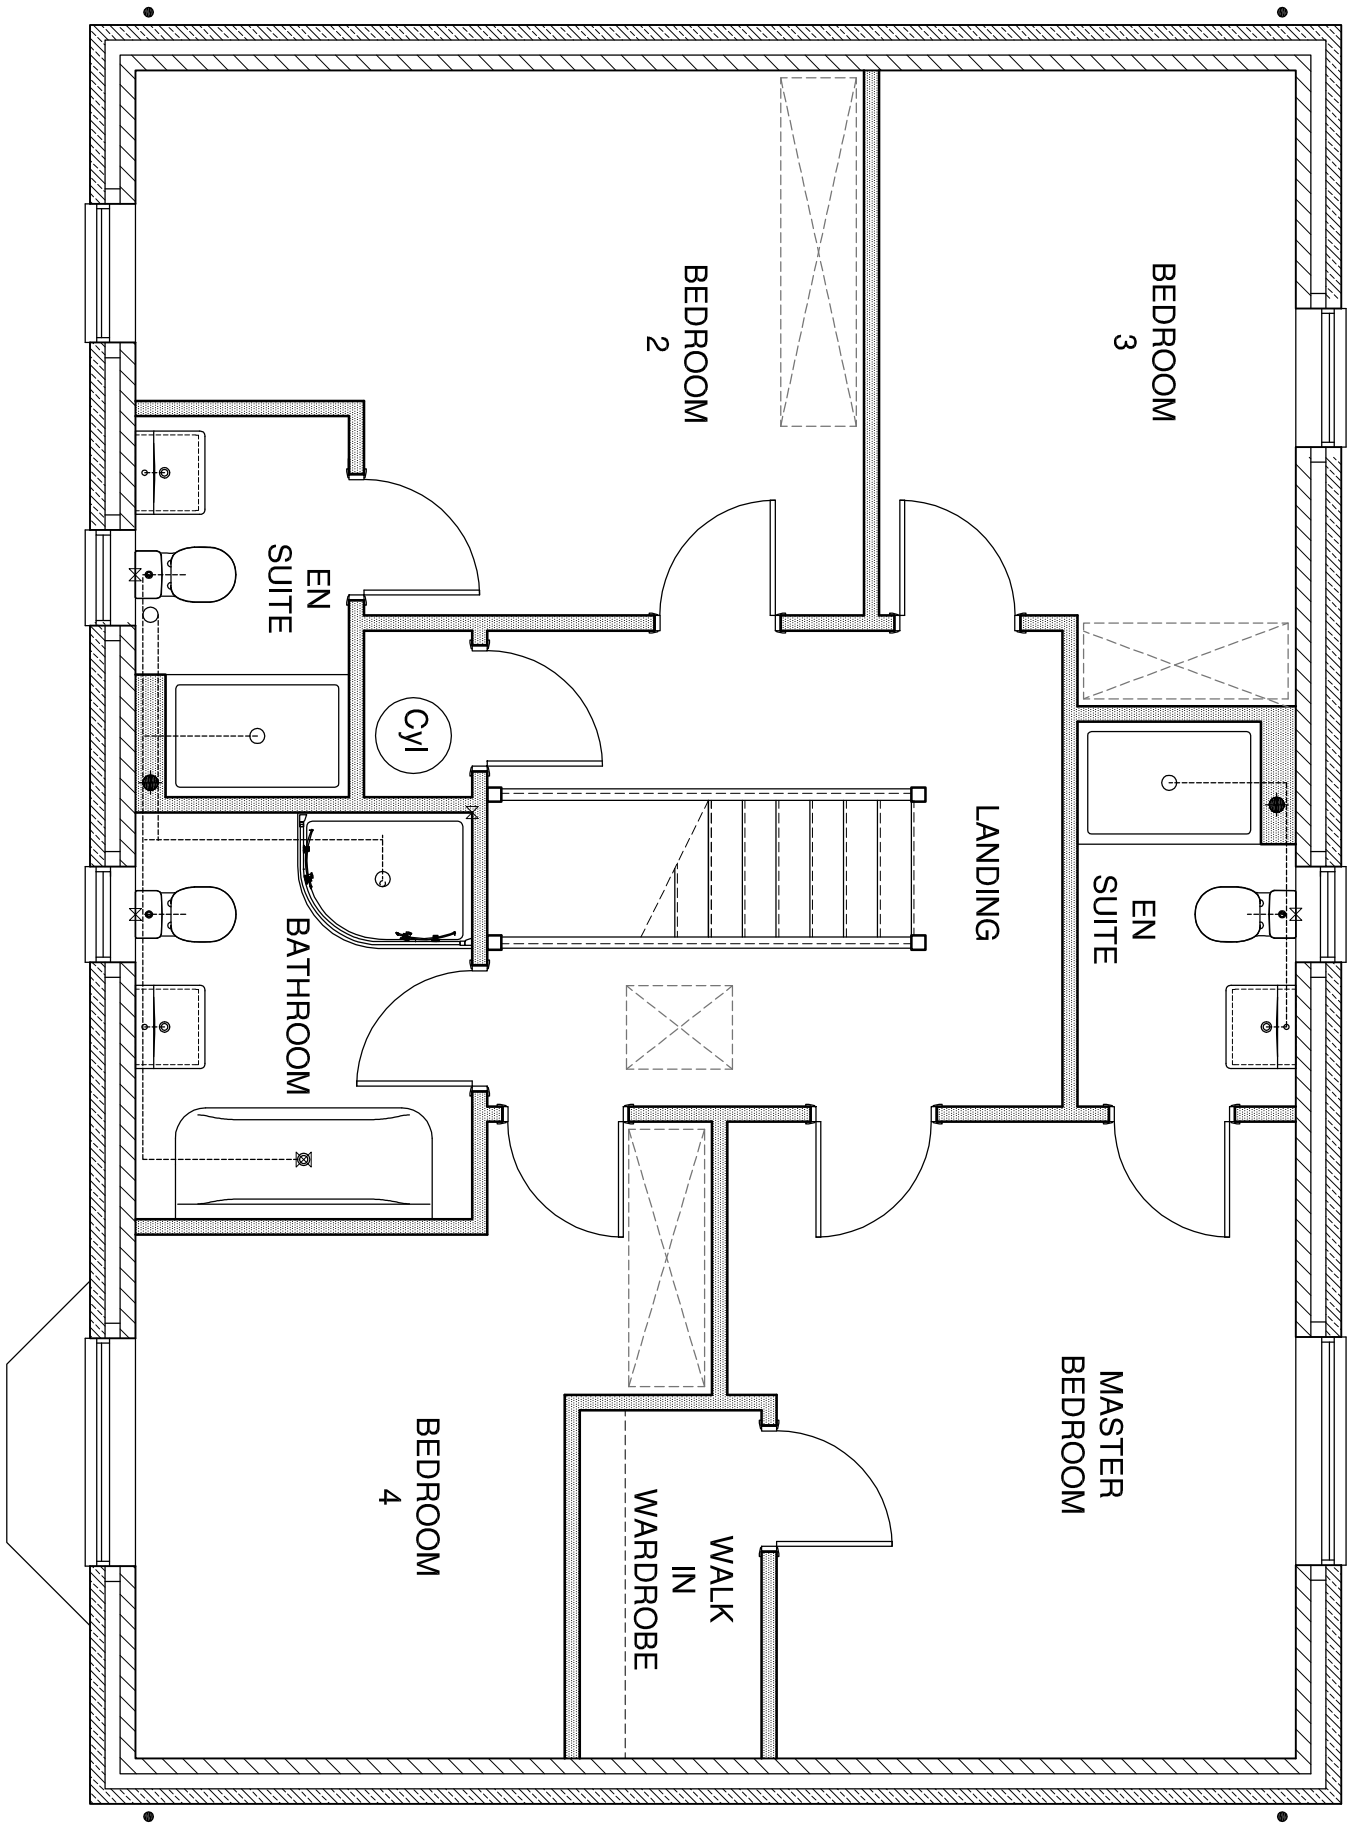


Date	Description	Rev
10/02/16	Layout updated	B

House Type
PS-Type-D 1844 sq/ft

Drawing Title
First Floor - Planning

Site
Penistone

4100 Park Approach
Thorpe Park
Leeds
LS15 8GB

0113 3970437
www.duchyhomes.co.uk

Duchy Homes

Scale @ A3	1:100	Date	02/02/16
Drawn	MF	Checked	
Drawing No.	PS-Type-D-003	Rev.	B