




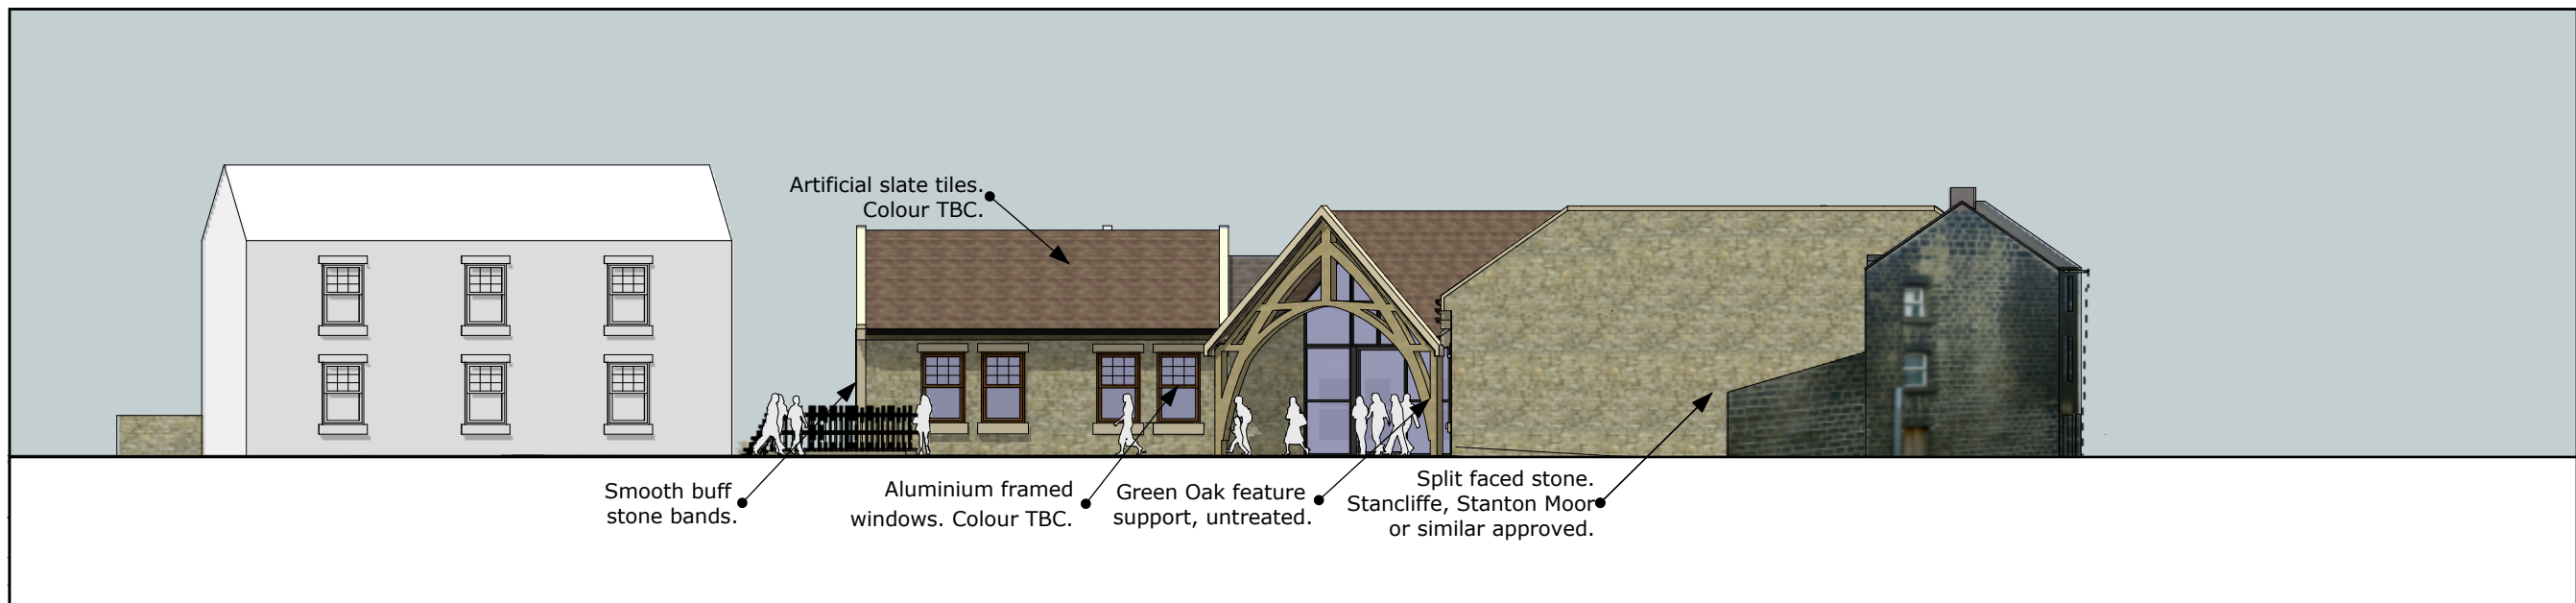

SOUTH EAST ELEVATION - 1:200

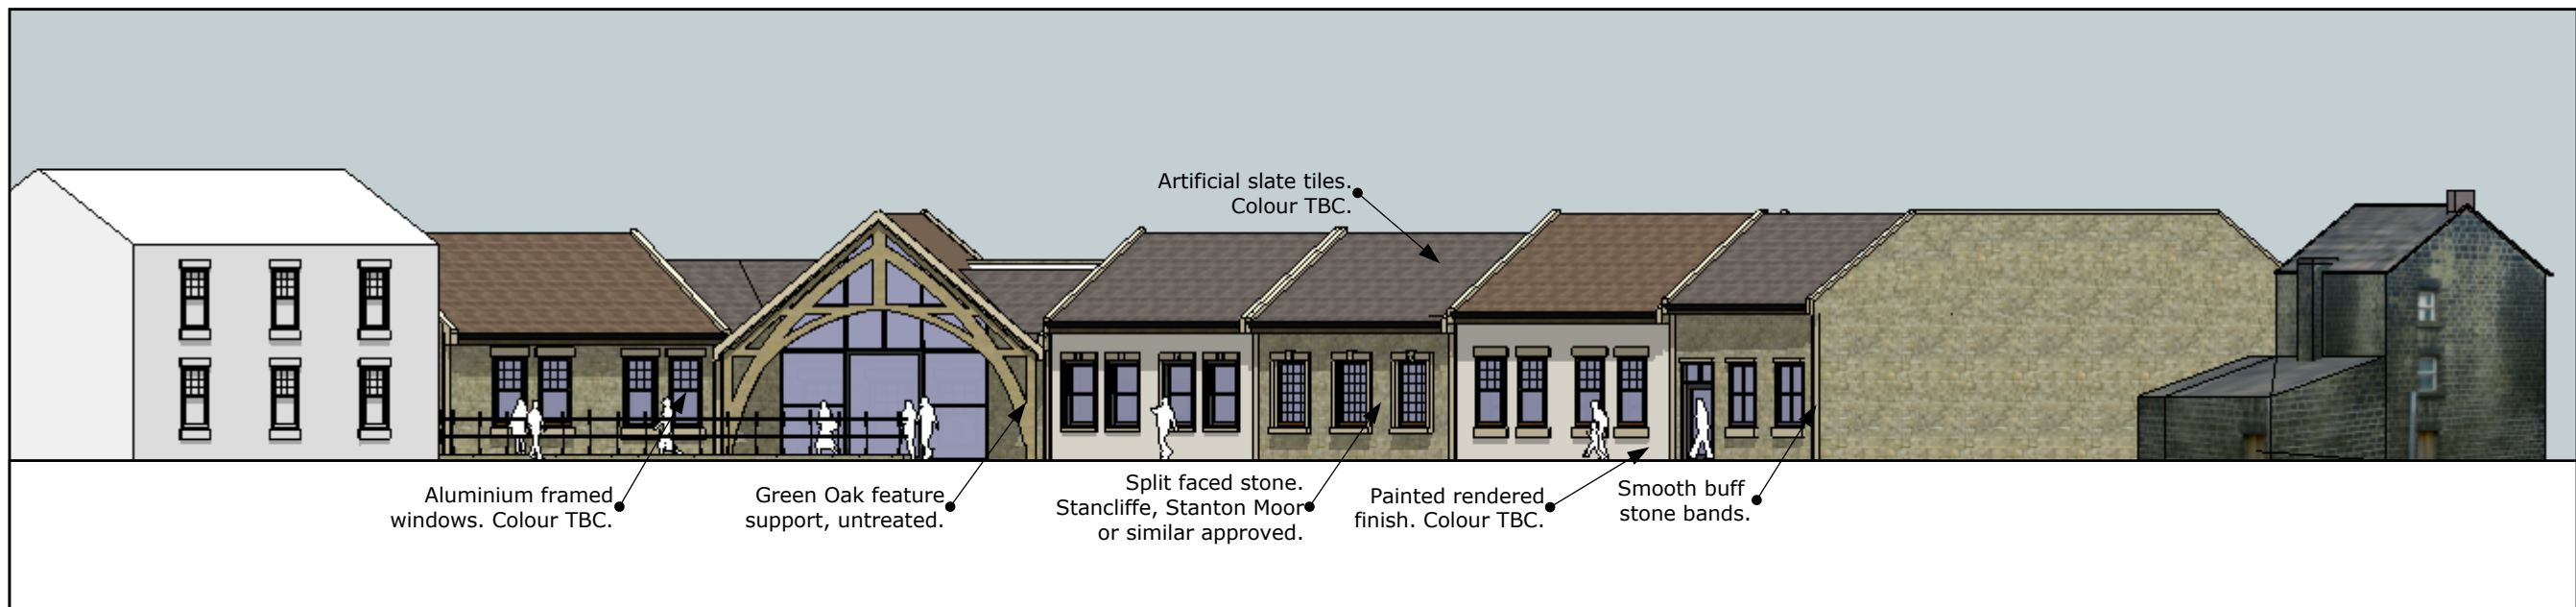

SOUTH ELEVATION - 1:200

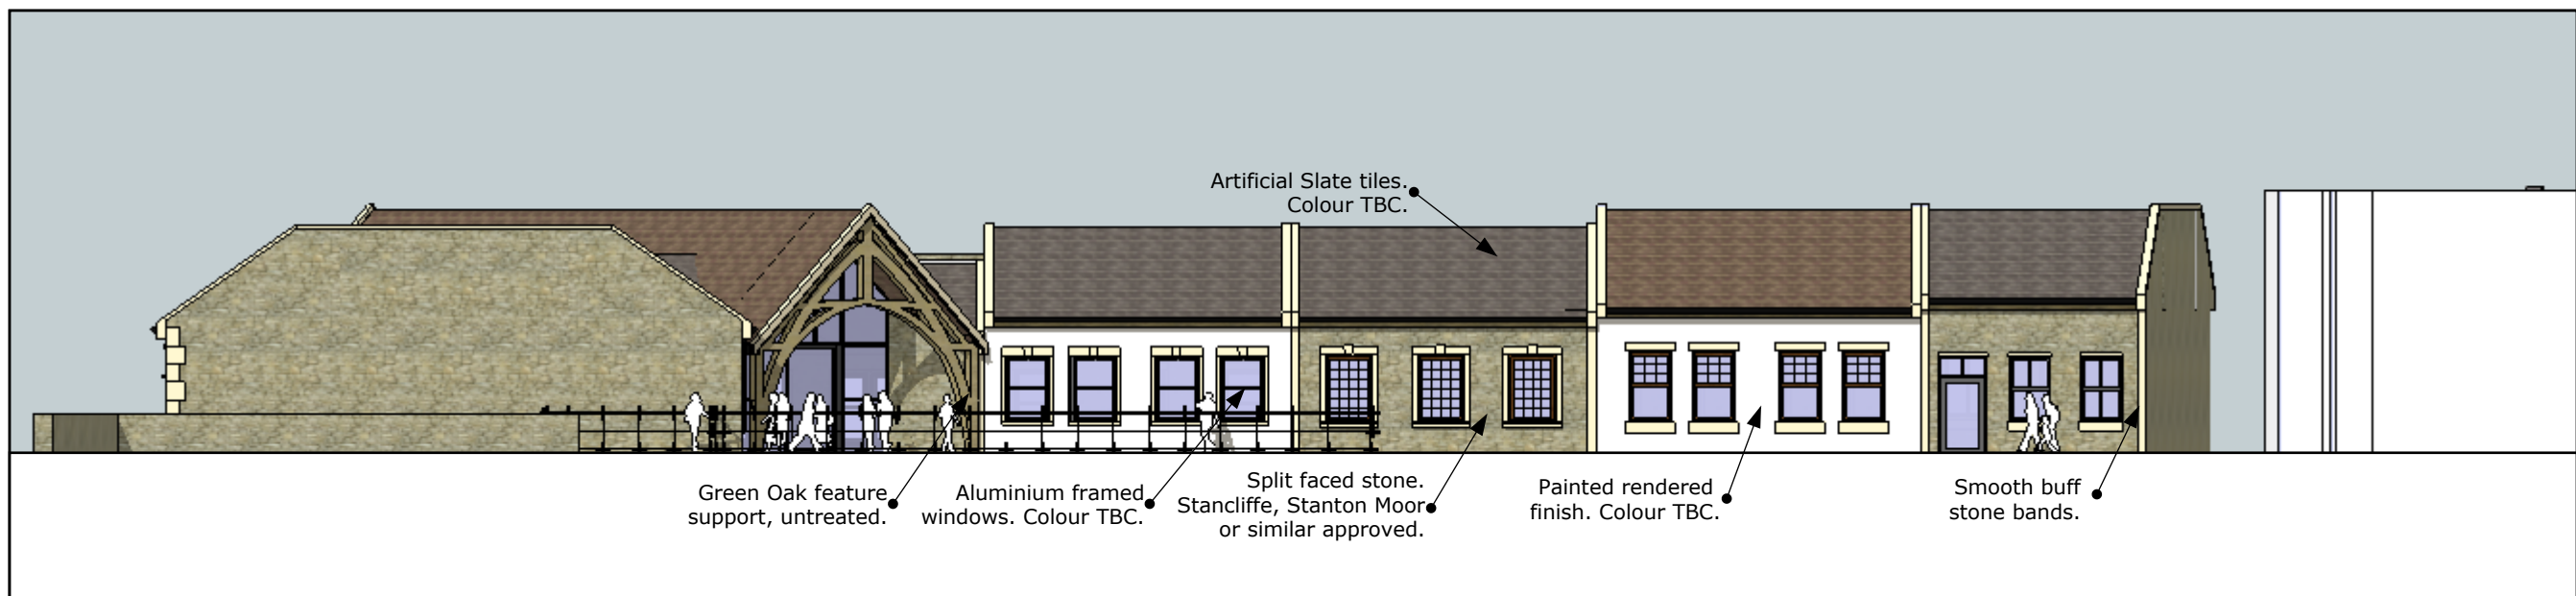

SOUTH WEST ELEVATION - 1:200

Revision Note:
Rev A 24.01.11 - Material Notes Added