


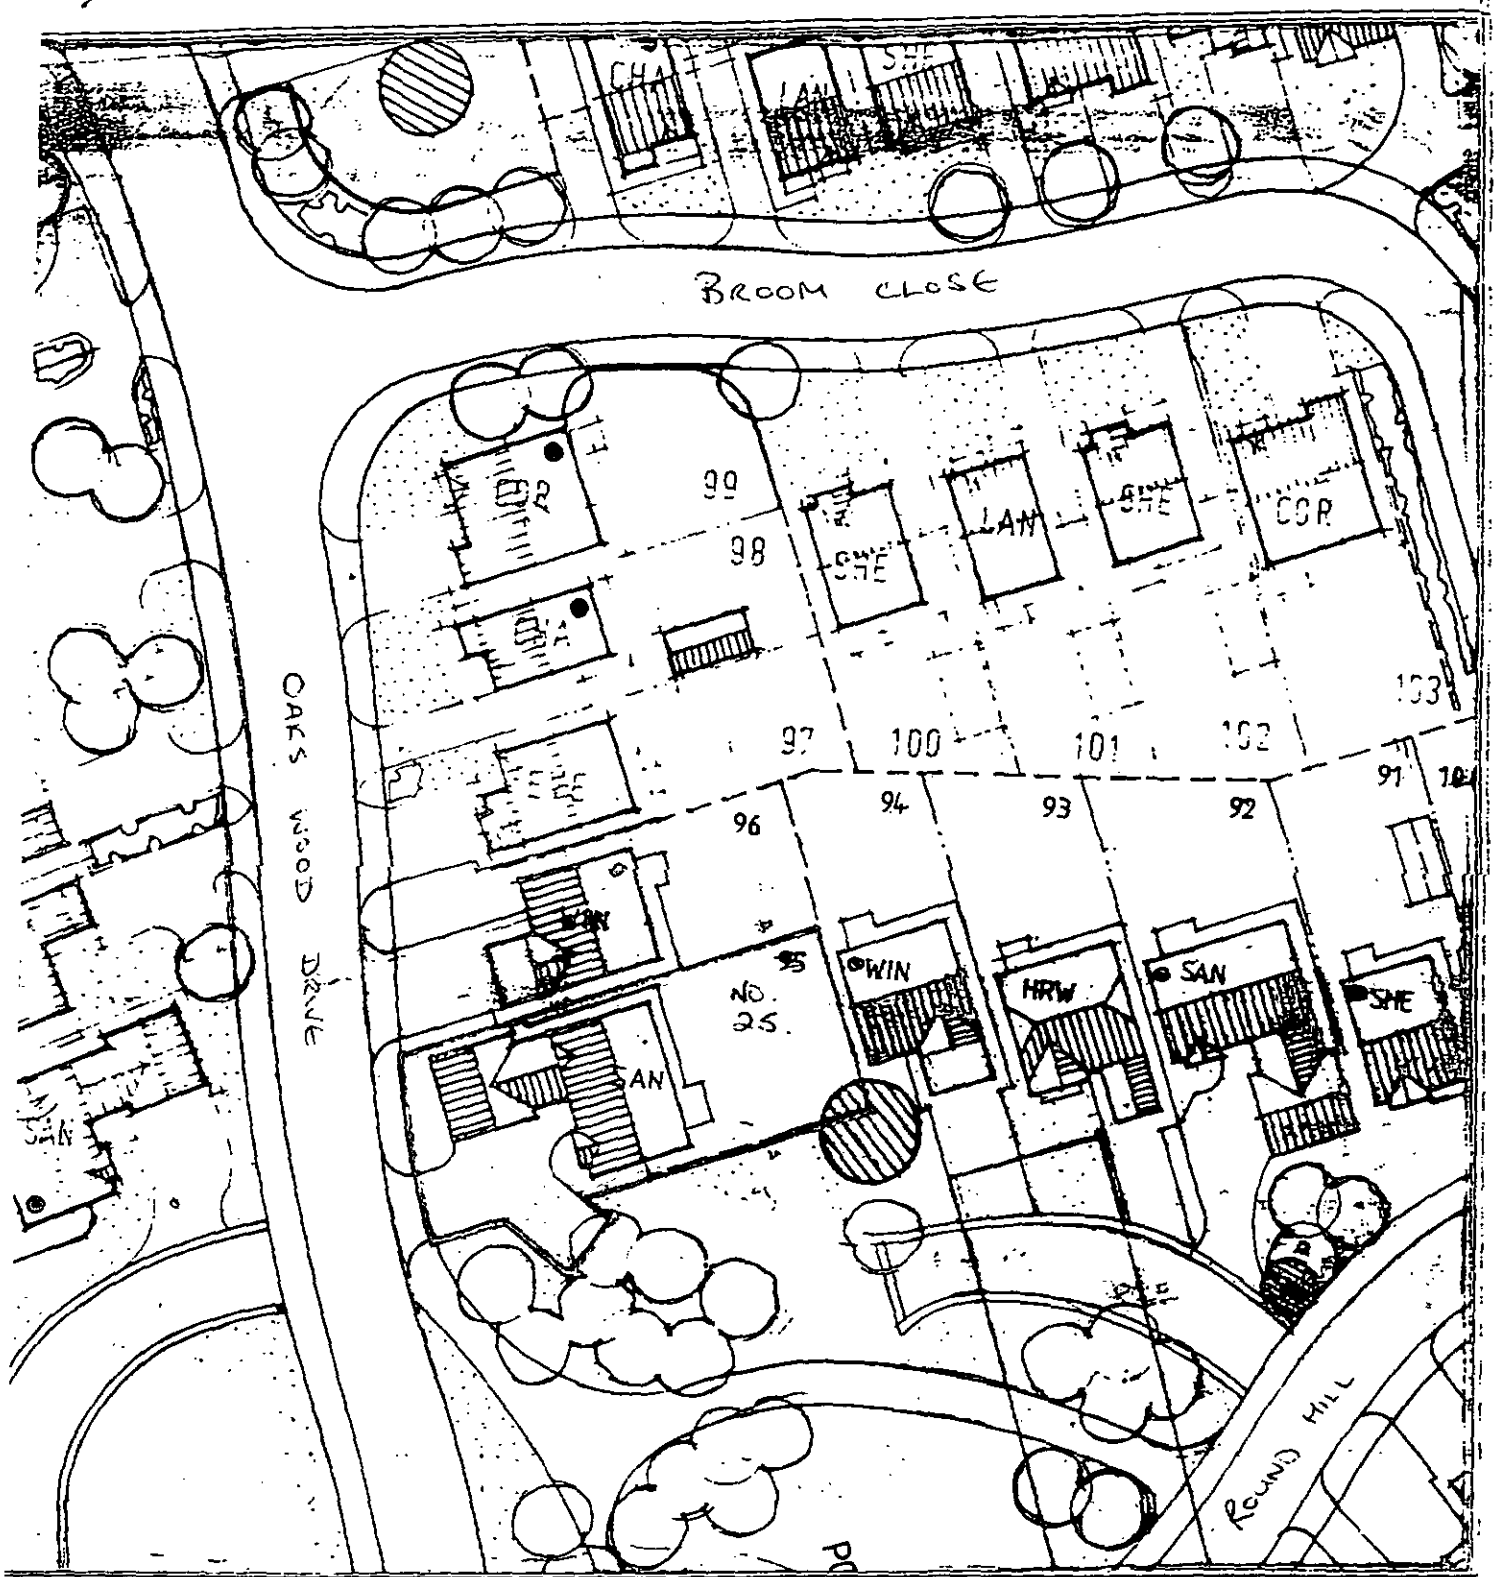

DEVELOPMENT

THE WOODLANDS, DARTON

LAND REGISTRY TITLE NUMBER

LOT NUMBER

95

DATE

27 9 95

CHECKED BY:-

[Signature]



REDROW
HOMES

REDROW HOMES YORKSHIRE LIMITED

REDROW HOUSE
NEPSHAW LANE SOUTH, GILDERSOME, LEEDS, LS27 7JQ.
Tel: [0532] 380101 Fax: [0532] 380897

Co-ordinating size (-) Joint

Co-ordinating size

Co-ordinating size (+) Joint

[Click here for help](#)

2 Bricks	
Co-ordinating size (-) Joint	430 mm
Co-ordinating size	440 mm
Co-ordinating size (+) Joint	450 mm

Joint Size (mm)

10

Brick Header Size (mm)

65

Brick Face Sizes (mm)

210

Quantities: *(Based on 100 bricks per square metre)*

Number of bricks required = 48

Area of wall = 0.77 m²

Quantity of factory produced mortar

Approx. 48KG or 0.0336m³

[Click here for information on mortar quantities](#)

Notes: Brickwork Only

[Click here for information on movement joints](#)

[Click here for Co-ordinating Size Help](#)


Copyright Ibstock Brick 2004

Copyright © Ibstock Brick Limited | Web Site Designed and Developed by Interactive Web Solutions | Site Map | 0844 899 4575


430mm x 430mm x 1800mm.

Customer Name

Job/Order No.

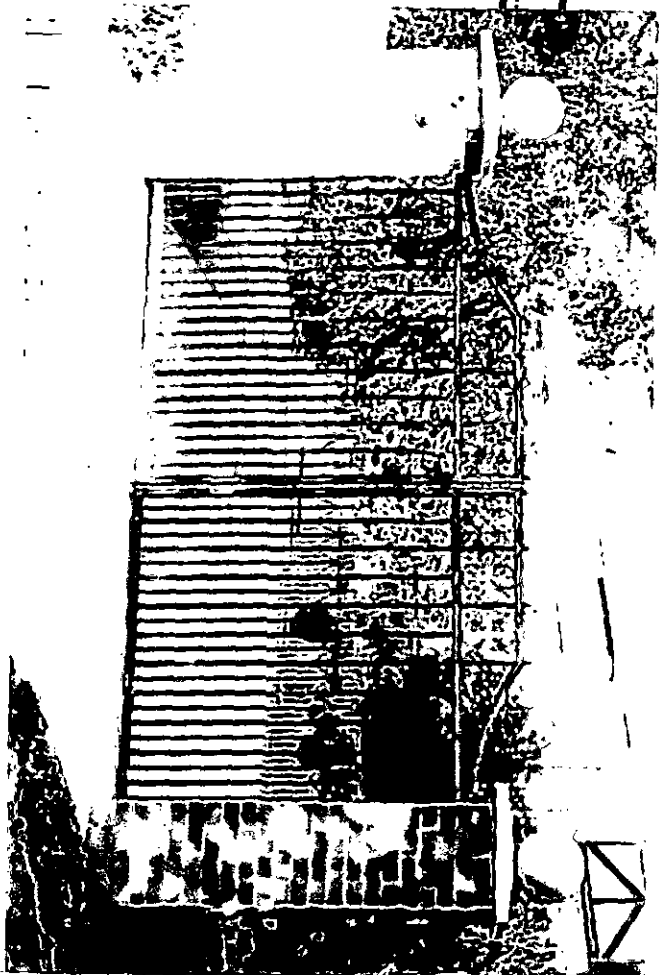


Similar example - size and style.

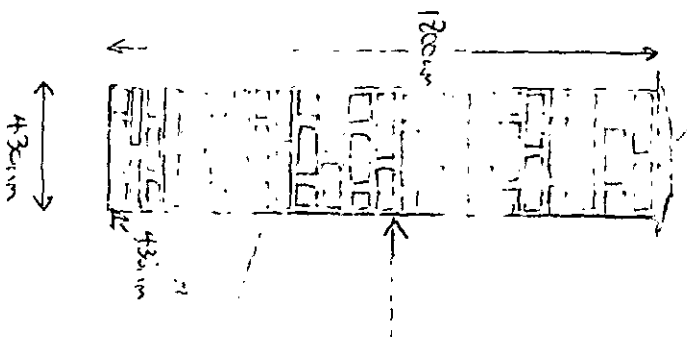

Please design as per
attached floor plans
throughout this entire
of houses.

4650m

Redwood catenish
Bare and per
House Bare

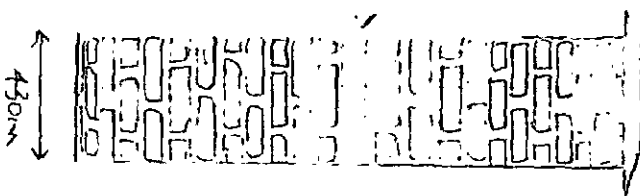

1200m

430m



Customer Name

Proposed Blue Gate Left

430m x 430m x 1800m

Job/Order No.

← OAKS WOOD DRIVE →

← PUBLIC FOOTPATH →

DEWEY
TO
23
OAKS WOOD
DRIVE

Scale
1:100 (m)

