




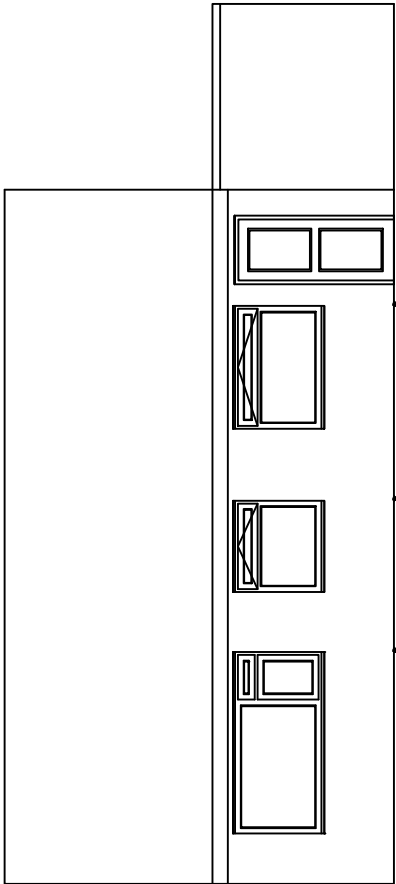


Existing Rear Elevation With Garage

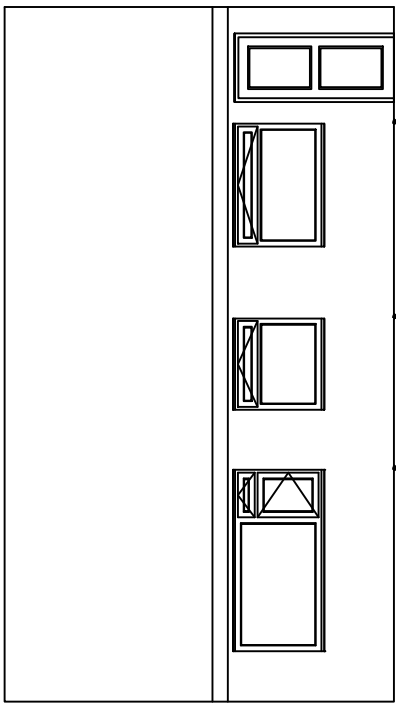


Existing Rear Elevation

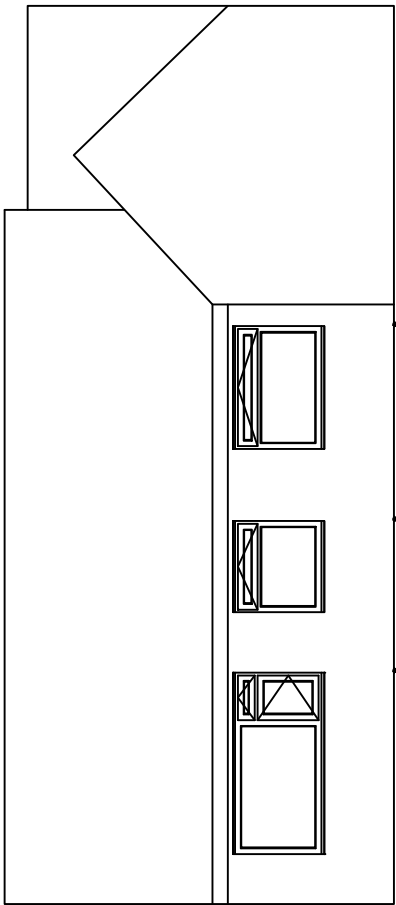


Proposed Rear Elevation

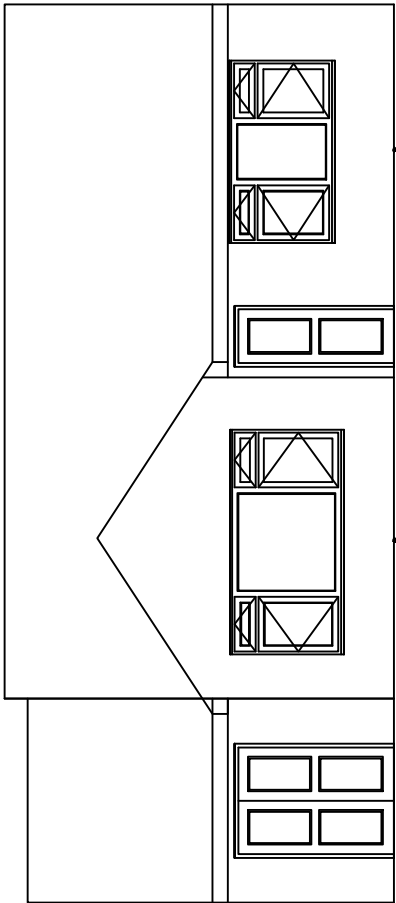


Proposed Front Elevation

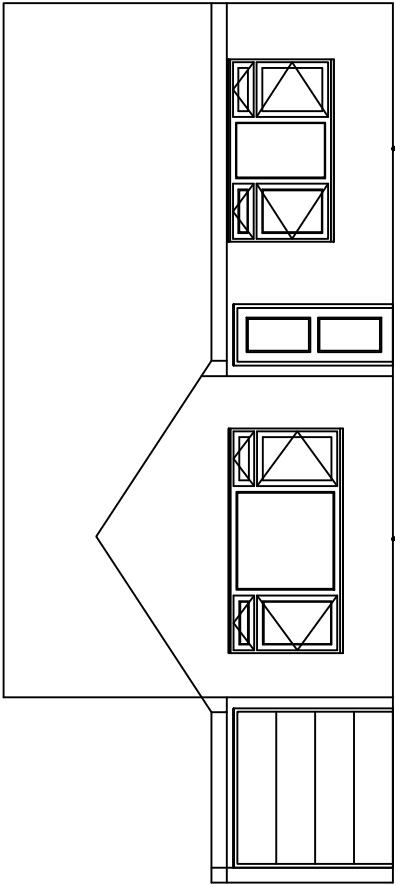



Existing Front Elevation

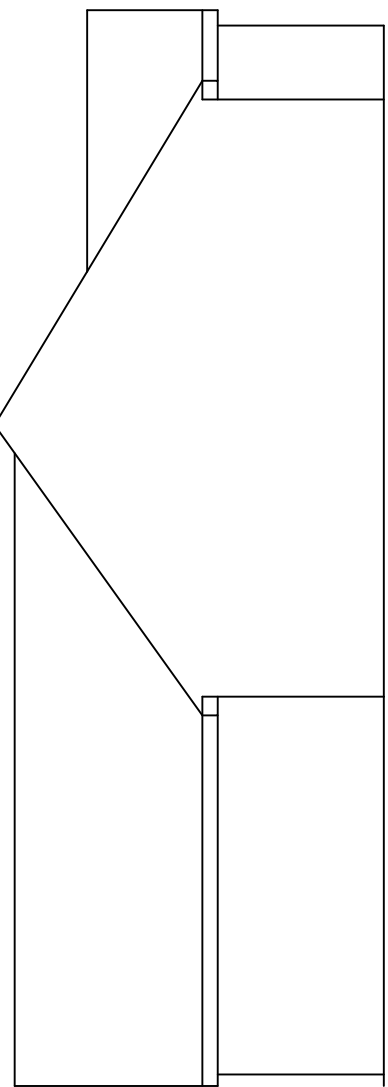


Proposed Left Hand Side

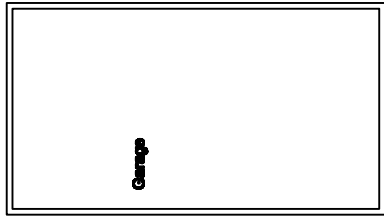



Garage

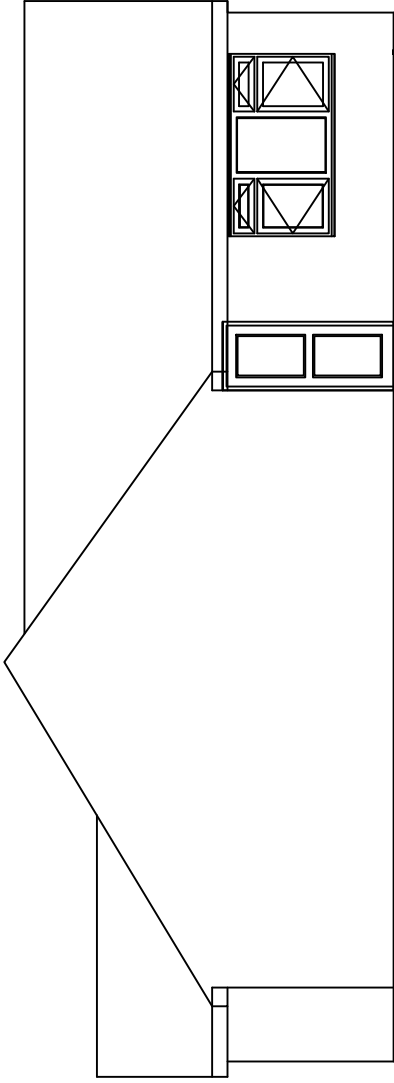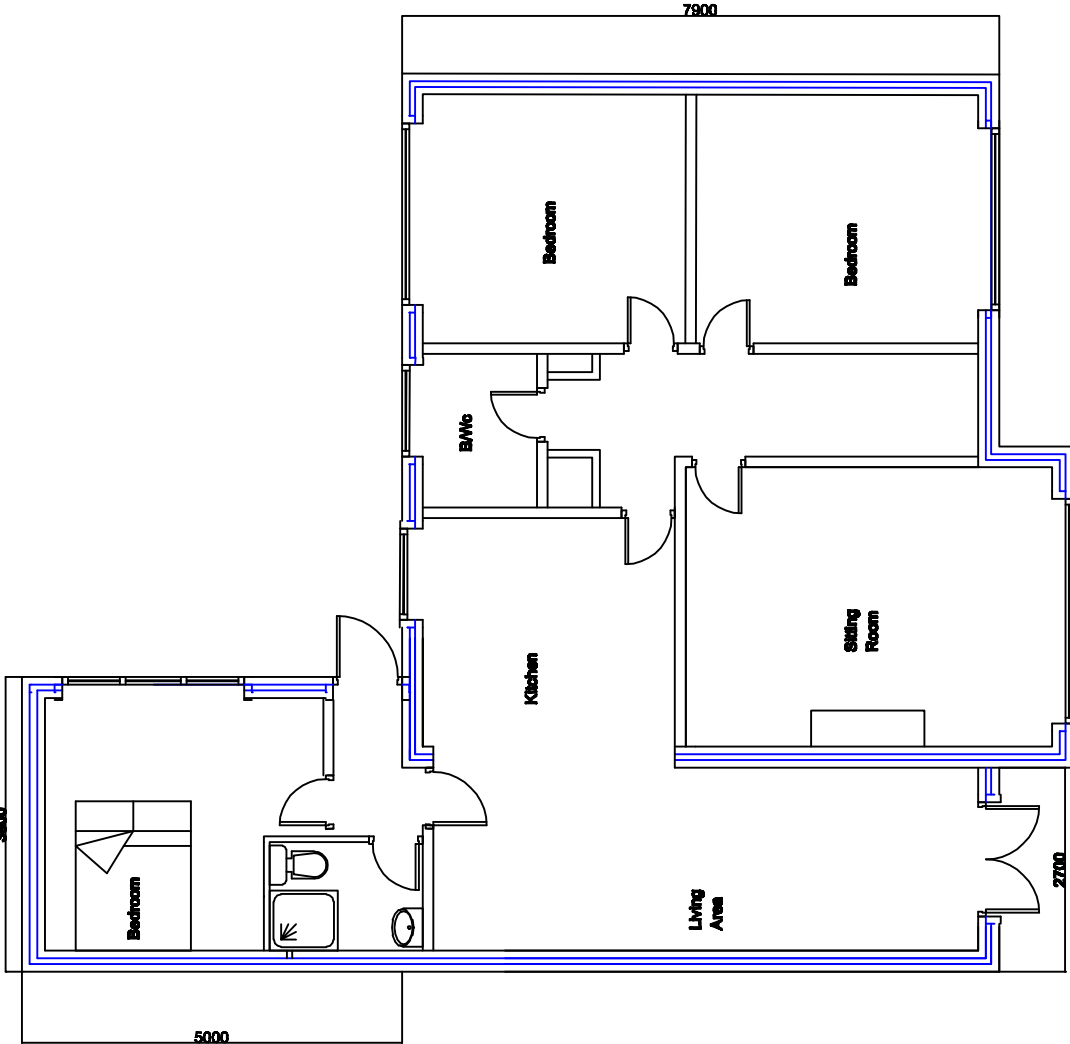


Proposed Right Hand Side

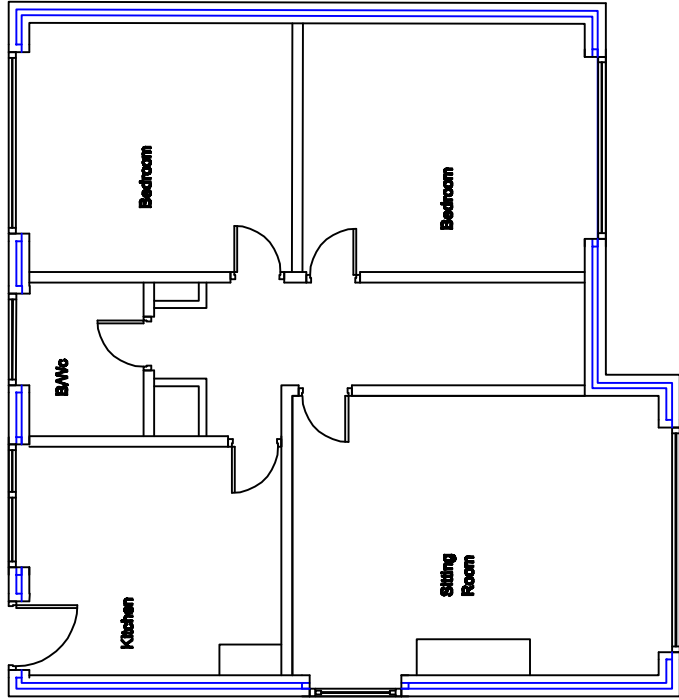

Existing Left Hand Side

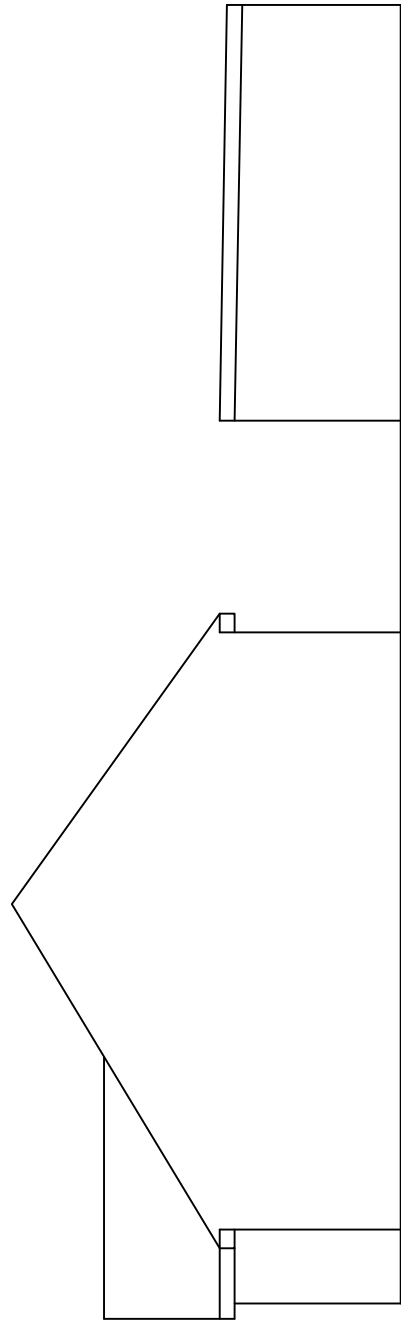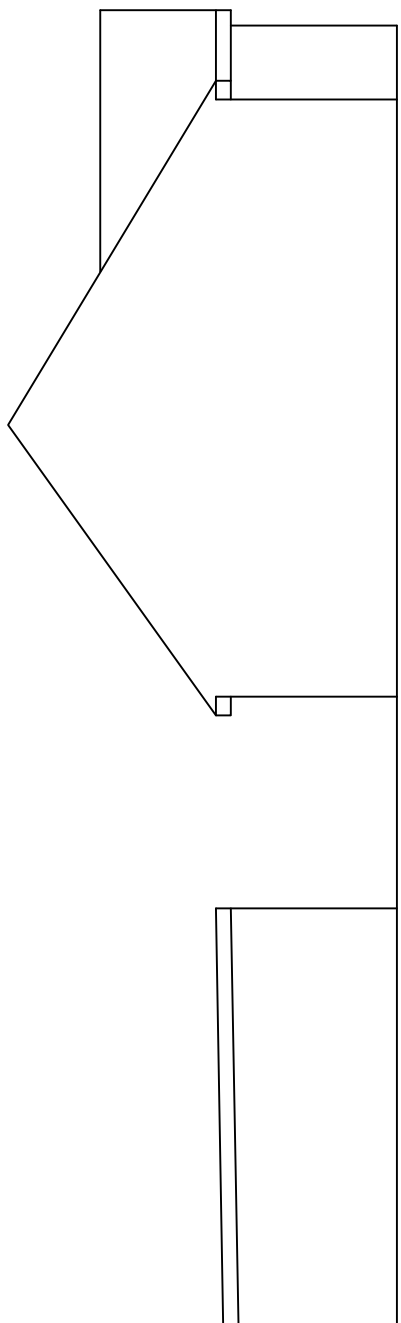

Existing Right Hand Side

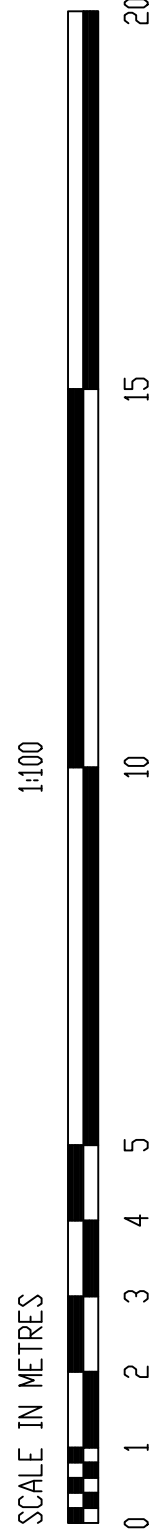

Note: All dimensions are in metres.
All dimensions are to the centre of the wall.
Proposed alterations to the site and house are shown in red.