


ITEM 1

REMOVE ALL EXISTING “TOTAL” SIGNAGE


ITEM 2

MITRED CANOPY FASCIA SIGNS

Featuring 2 off with M4 Letters

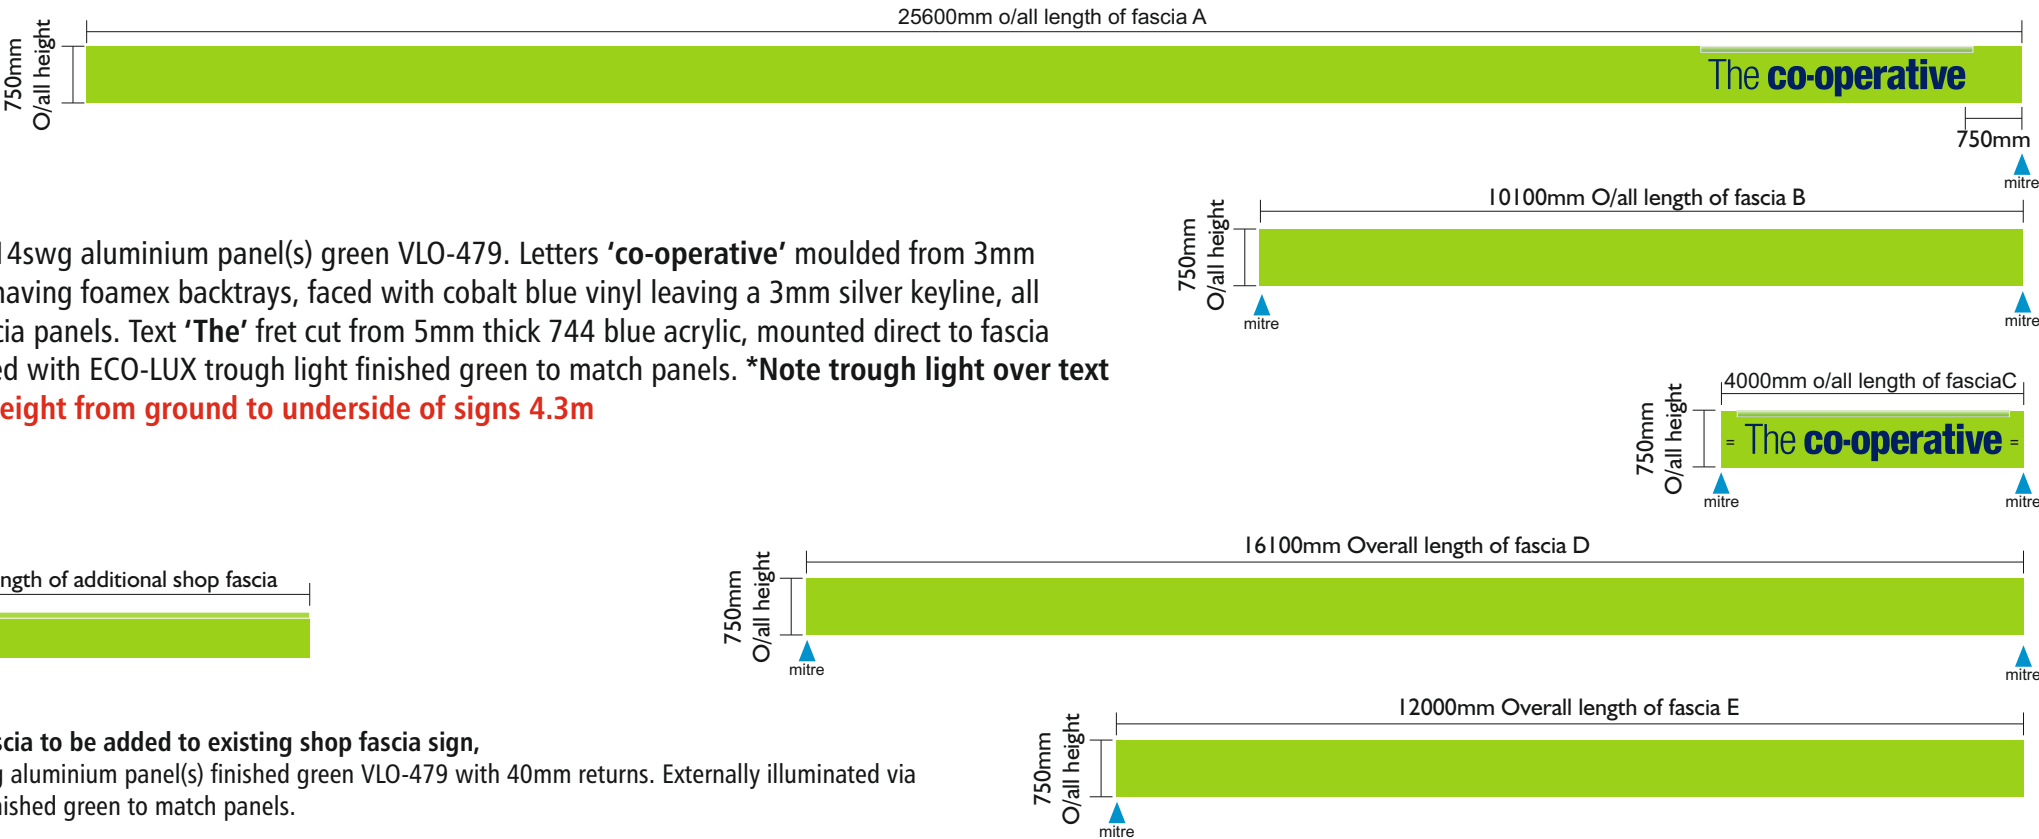


Shallow folded 2mm 14swg aluminium panel(s) green VLO-479. Letters 'co-operative' moulded from 3mm metallic silver acrylic having foamex backtrays, faced with cobalt blue vinyl leaving a 3mm silver keyline, all mounted direct to fascia panels. Text 'The' fret cut from 5mm thick 744 blue acrylic, mounted direct to fascia panels. Text illuminated with ECO-LUX trough light finished green to match panels. ***Note trough light over text areas only. Approx height from ground to underside of signs 4.3m**

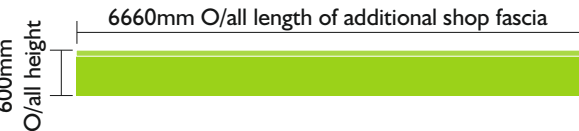

Additional 6660mm of fascia to be added to existing shop fascia sign, Shallow folded 2mm 14swg aluminium panel(s) finished green VLO-479 with 40mm returns. Externally illuminated via Eco-Lux trough light also finished green to match panels.



TEXT DETAIL :- Scale 1:25

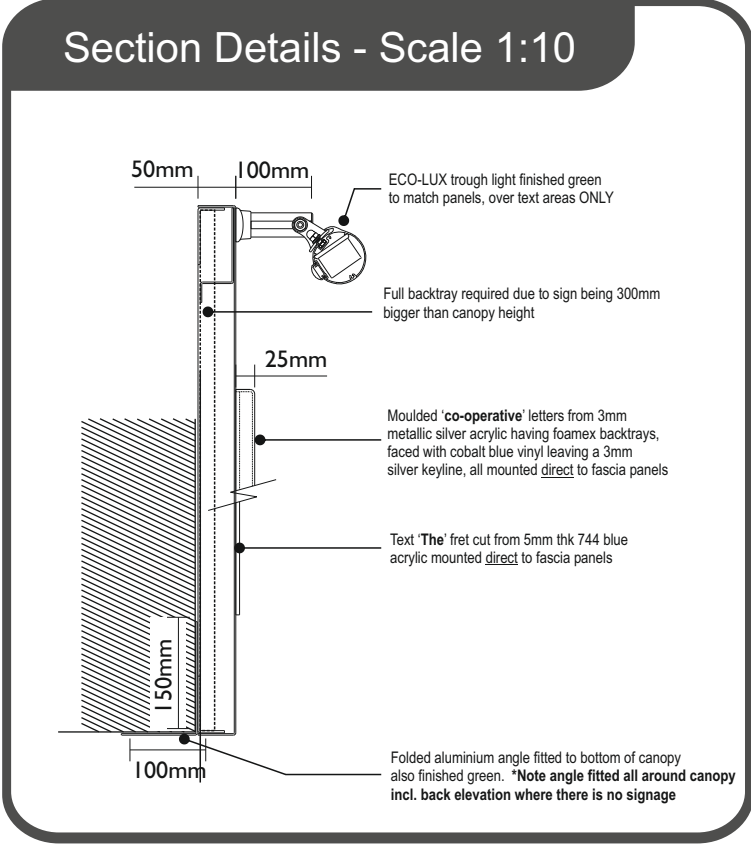

Proposed Elevation



Existing Elevation



BLAZE NEON LTD

Units 3-4, Arden Park, Arden Rd
Frankley, Birmingham. B45 0JA

T+44 (0) 121 457 7715 F+44 (0) 121 453 9355

www.blazeneon.com

DRAWING SHOWN FOR VISUAL PURPOSES ONLY. ACTUAL SIGNAGE
CONSTRUCTION (MANUFACTURE, MATERIALS & TECHNIQUES) MAY
DIFFER TO THOSE SHOWN & ARE SUBJECT TO FINAL SITE CONDITIONS

Drawing references:

Client:

The co-operative food

Address:

Carlton Road,
Barnsley,
Yorkshire,
S71 3HX

Sheet Number:
1 / 11

Date:
24.03.14

Scale:
1:100 @ A3

Drawn By:
Charles O'Hare

Drawing Number:
96528

Rev:

Revision Notes:

Note:

Drawn:

Date:

Drawing references:

Notes:




PLEASE NOTE:
canopy need repairing by others

BLAZE STANDARD PAINT FINISH IS 60% SEMI GLOSS. CLIENT TO
ADVISE PRIOR TO APPROVAL IF ANY SPECIAL FINISHES ARE REQUIRED




THE COPYRIGHT OF THIS DRAWING IS OWNED BY
BLAZE NEON LIMITED AND IS NOT TO BE DISCLOSED TO
OTHER PERSONS OR TO BE USED FOR
MANUFACTURING PURPOSES WITHOUT PERMISSION.

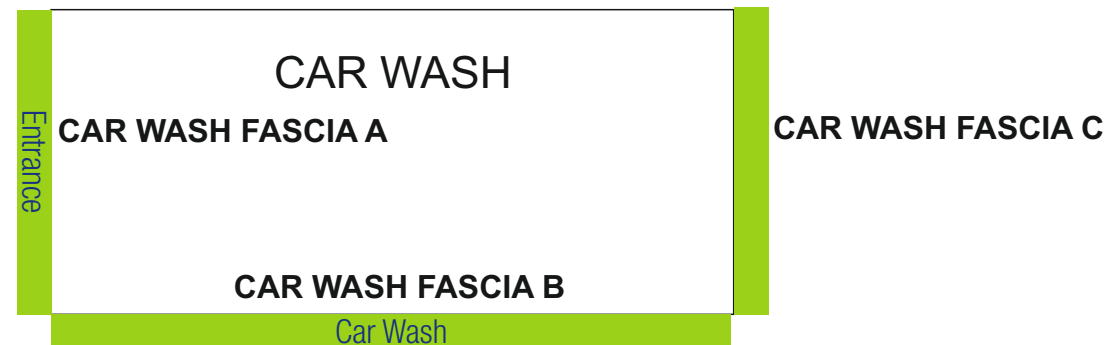

Key :-
U = Unleaded
SU = Super Unleaded
D = Diesel
SD = Super Diesel
HSD = High Speed Diesel

Additional 6660mm of fascia
added to left hand end of shop sign

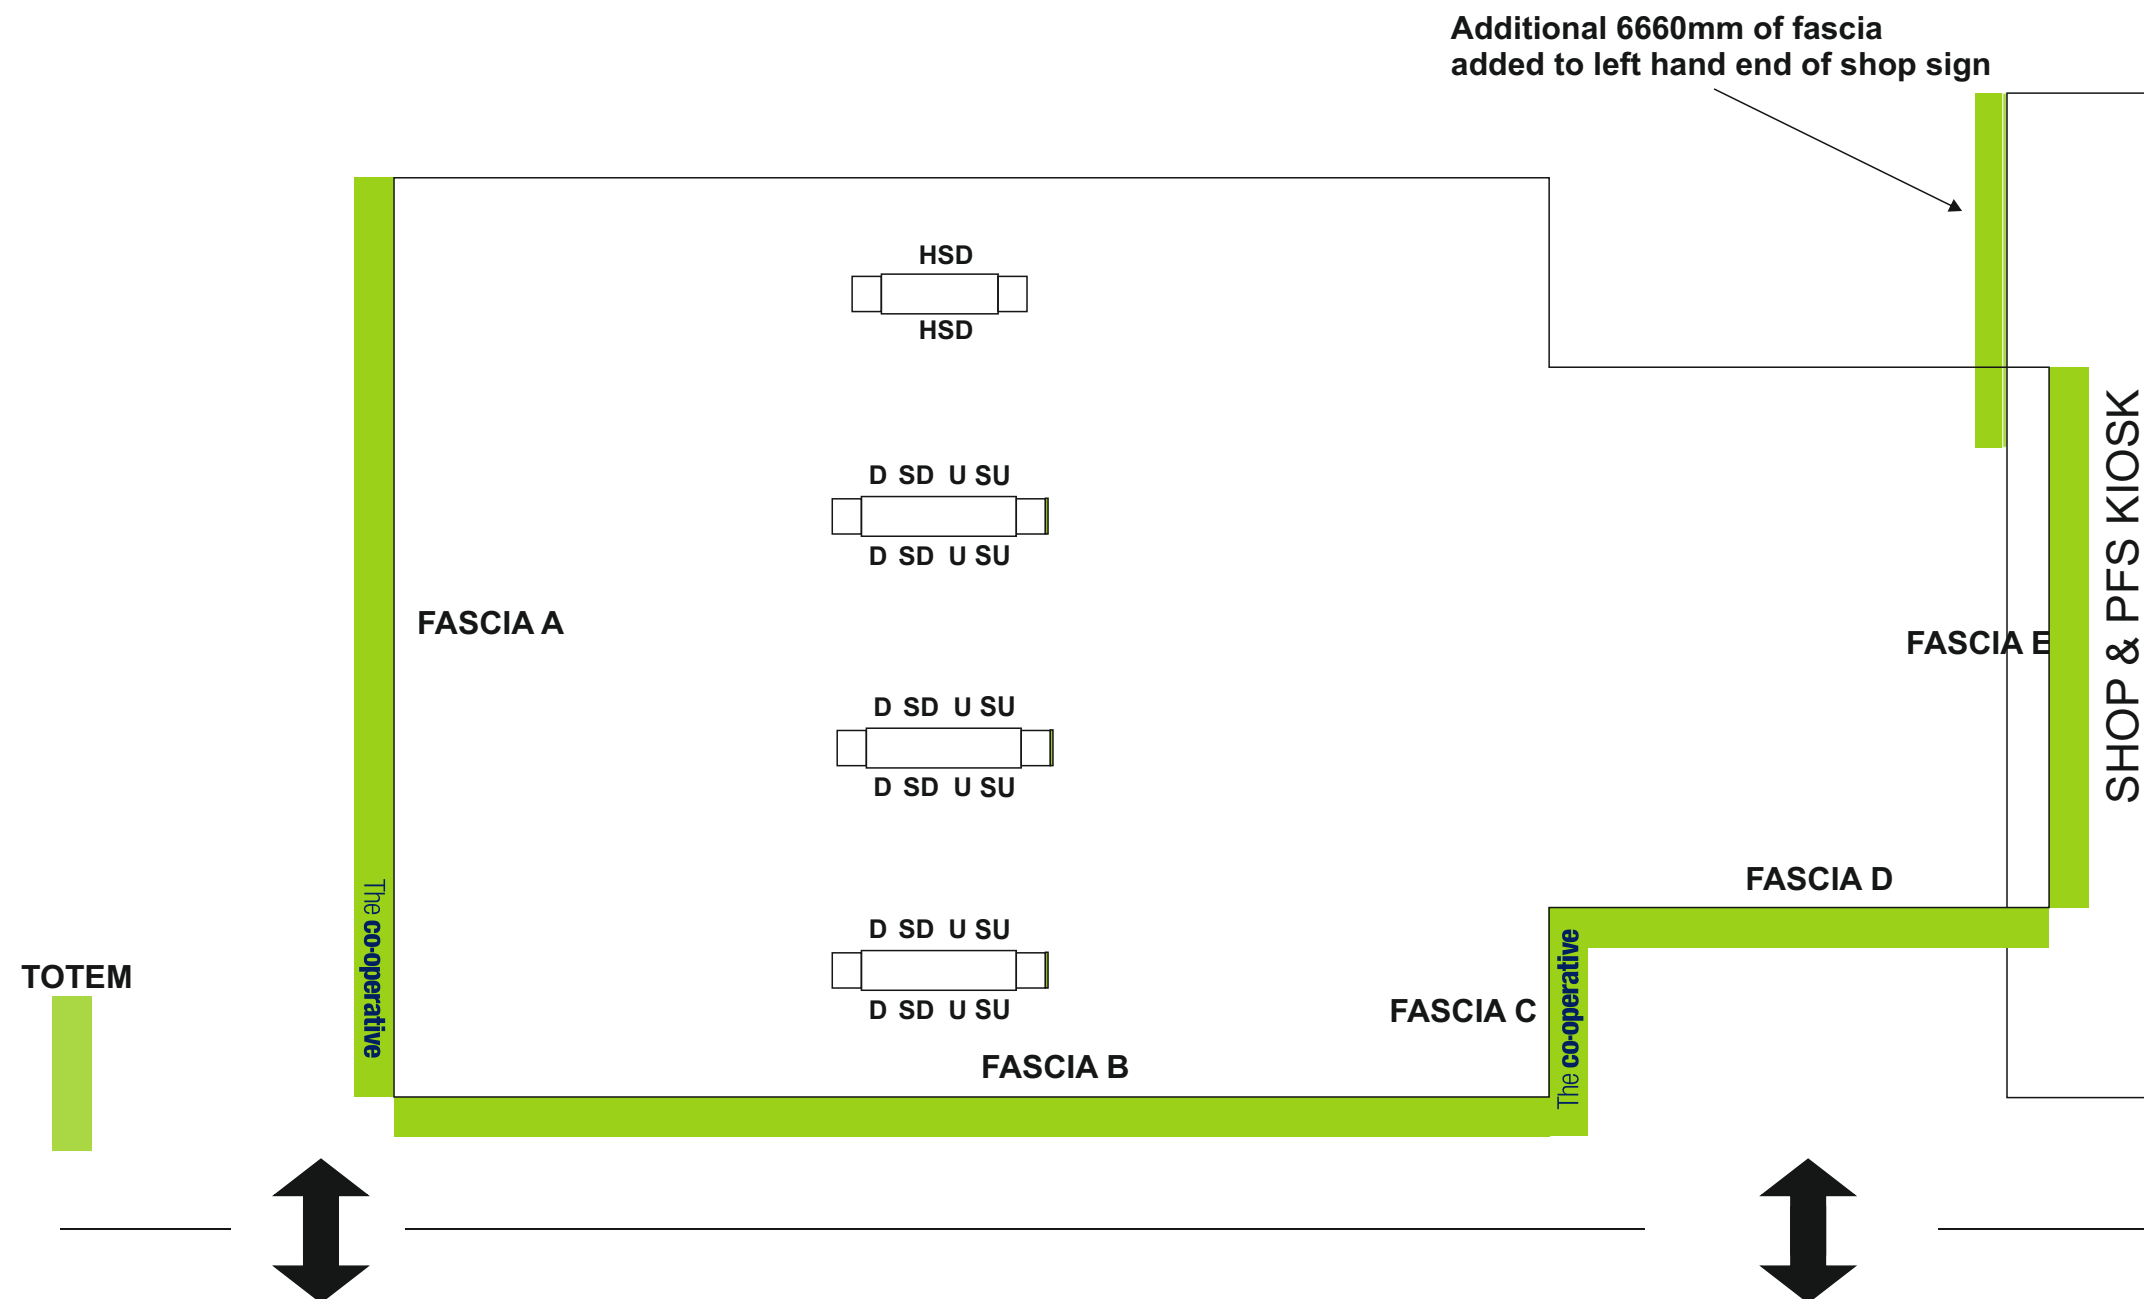

BLAZE NEON LTD

Units 3-4, Arden Park, Arden Rd
Frankley, Birmingham. B45 0JA

T+44 (0) 121 457 7715 F+44 (0) 121 453 9355

www.blazeneon.com

DRAWING SHOWN FOR VISUAL PURPOSES ONLY. ACTUAL SIGNAGE
CONSTRUCTION (MANUFACTURE, MATERIALS & TECHNIQUES) MAY
DIFFER TO THOSE SHOWN & ARE SUBJECT TO FINAL SITE CONDITIONS

Drawing references:

Client:

The co-operative food

Address:

Carlton Road,
Barnsley,
Yorkshire,
S71 3HX

Sheet Number:
2 / 11

Date:
24.03.14

Scale:
NTS

Drawn By:
Charles O'Hare

Drawing Number:
96528

Rev:


Revision Notes:

Note:

Drawn:

Date:

Drawing references:

 

Notes:

BLAZE STANDARD PAINT FINISH IS 60% SEMI GLOSS. CLIENT TO
ADVISE PRIOR TO APPROVAL IF ANY SPECIAL FINISHES ARE REQUIRED




THE COPYRIGHT OF THIS DRAWING IS OWNED BY
BLAZE NEON LIMITED AND IS NOT TO BE DISCLOSED TO
OTHER PERSONS OR TO BE USED FOR
MANUFACTURING PURPOSES WITHOUT PERMISSION.

ITEM 9


DOUBLE SIDED 6M TOTEM (Scale 1:30) 1 off required

Aluminium signcases finished black retaining 5mm thk opal acrylic panels face decorated with digitally printed graphics, all internally illuminated, & digital LED pricing units controlled by bluetooth

Proposed Elevation

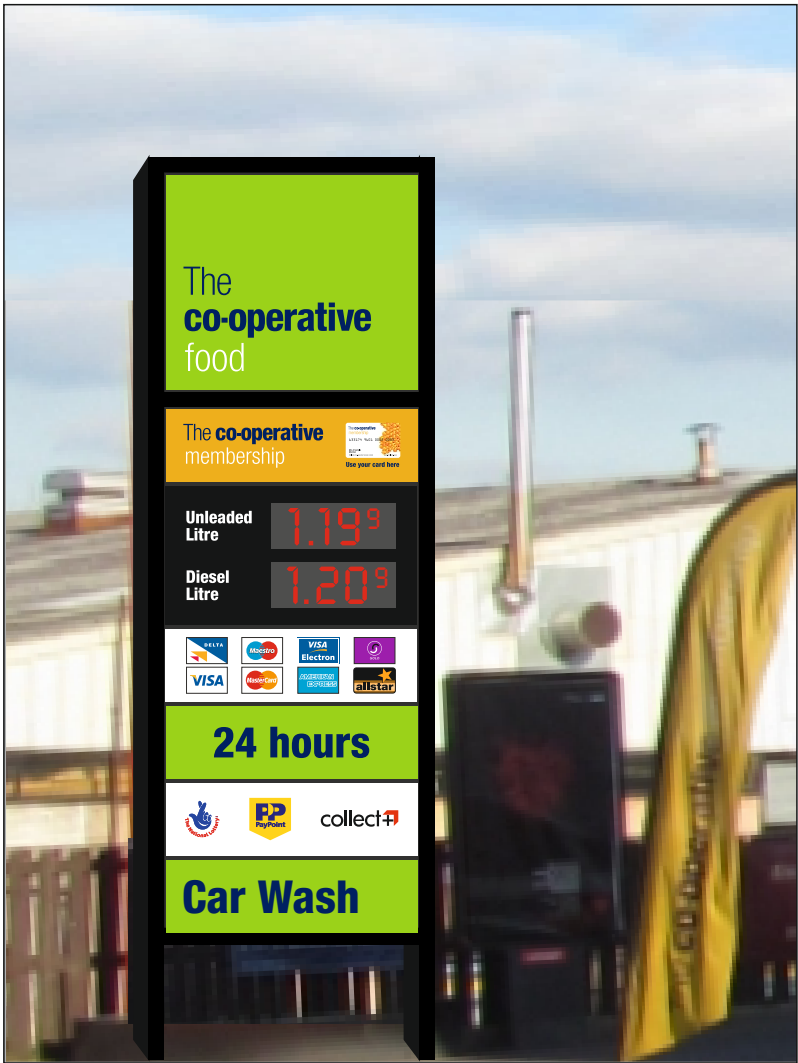

Existing Elevation

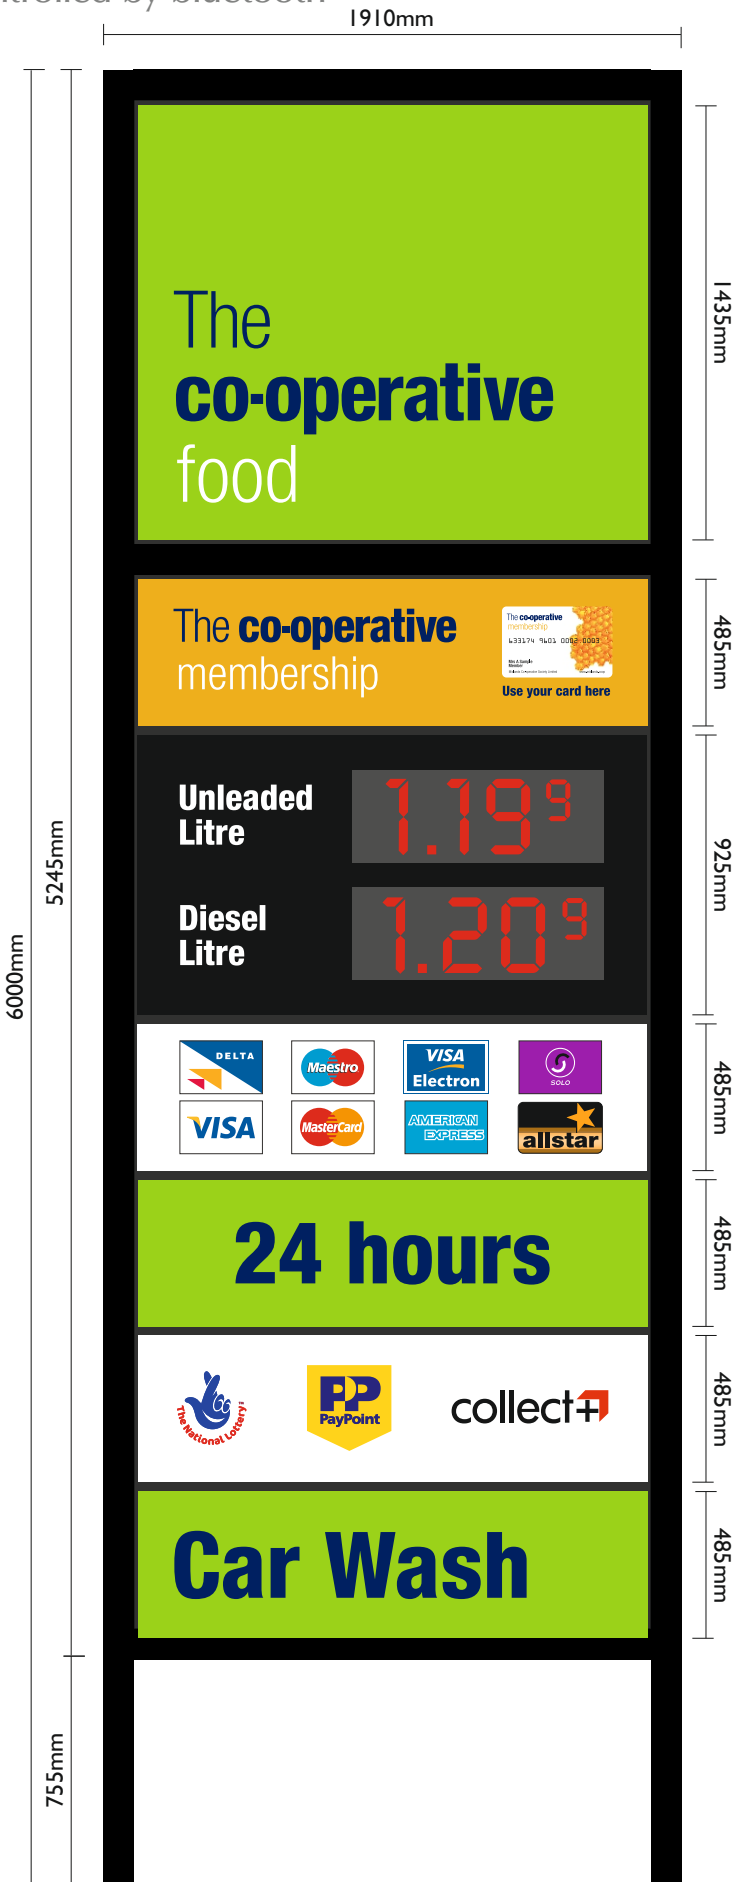

BLAZE NEON LTD

Units 3-4, Arden Park, Arden Rd
Frankley, Birmingham. B45 0JA

T+44 (0) 121 457 7715 F+44 (0) 121 453 9355

www.blazeneon.com

DRAWING SHOWN FOR VISUAL PURPOSES ONLY. ACTUAL SIGNAGE
CONSTRUCTION (MANUFACTURE, MATERIALS & TECHNIQUES) MAY
DIFFER TO THOSE SHOWN & ARE SUBJECT TO FINAL SITE CONDITIONS

Drawing references:

Client:

The co-operative food

Address:

Carlton Road,
Barnsley,
Yorkshire,
S71 3HX

Sheet Number:
6 / 11

Date:
24.03.14

Scale:
as shown

Drawn By:
Charles O'Hare

Drawing Number:
96528

Rev:

Revision Notes:

Note:

Drawn:

Date:

Drawing references:



Notes:

BLAZE STANDARD PAINT FINISH IS 60% SEMI GLOSS. CLIENT TO
ADVISE PRIOR TO APPROVAL IF ANY SPECIAL FINISHES ARE REQUIRED




THE COPYRIGHT OF THIS DRAWING IS OWNED BY
BLAZE NEON LIMITED AND IS NOT TO BE DISCLOSED TO
OTHER PERSONS OR TO BE USED FOR
MANUFACTURING PURPOSES WITHOUT PERMISSION.

ITEM 10

WRAP AROUND CAR WASH SIGN scale @ 1:50 3 off

Featuring car wash text and corporate colours

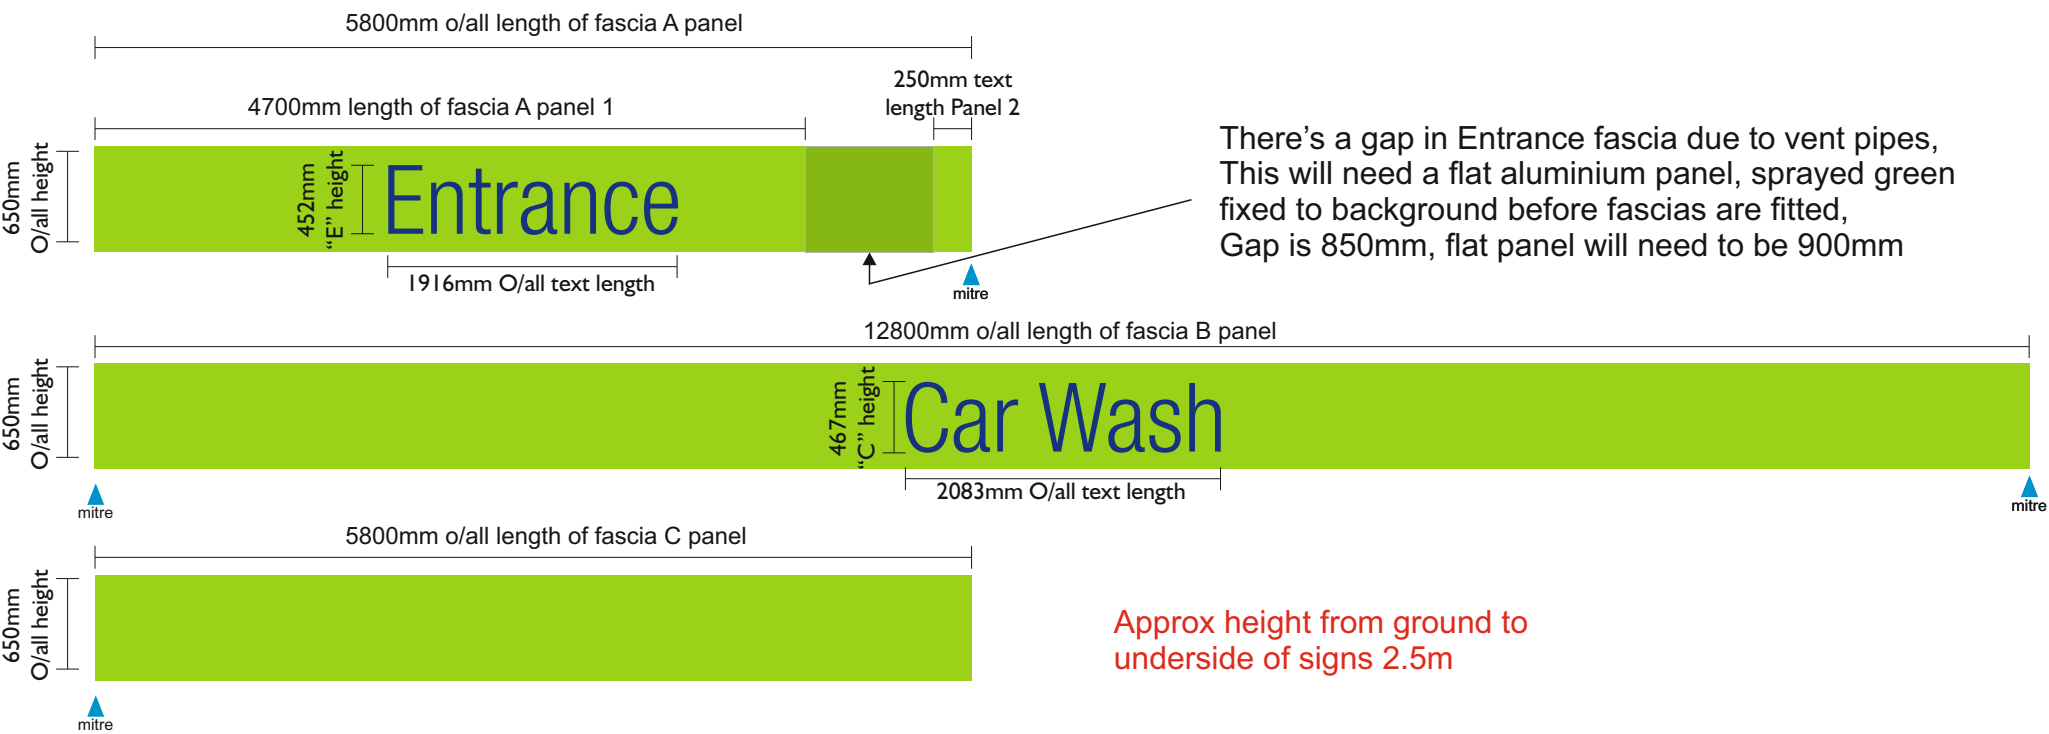

Approx height from ground to underside of signs 2.5m


Proposed Elevation



Existing Elevation



section detail

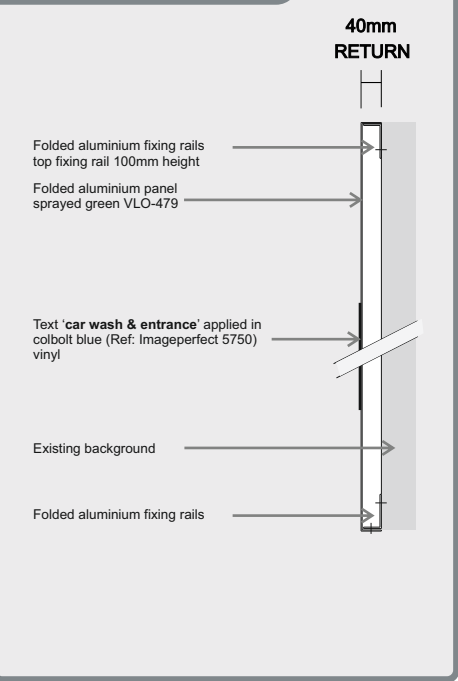

BLAZE NEON LTD

Units 3-4, Arden Park, Arden Rd
Frankley, Birmingham. B45 0JA

T+44 (0) 121 457 7715 F+44 (0) 121 453 9355

www.blazeneon.com

DRAWING SHOWN FOR VISUAL PURPOSES ONLY. ACTUAL SIGNAGE CONSTRUCTION (MANUFACTURE, MATERIALS & TECHNIQUES) MAY DIFFER TO THOSE SHOWN & ARE SUBJECT TO FINAL SITE CONDITIONS

Drawing references:

Client:

The co-operative food

Address:

Carlton Road,
Barnsley,
Yorkshire,
S71 3HX

Sheet Number:

7 / 11

Date:

24.03.14

Scale:

as shown

Drawn By:

Charles O'Hare

Drawing Number:

96528

Rev:

Revision Notes:

Note:

Drawn:

Date:



Drawing references:

Notes:

BLAZE STANDARD PAINT FINISH IS 60% SEMI GLOSS. CLIENT TO ADVISE PRIOR TO APPROVAL IF ANY SPECIAL FINISHES ARE REQUIRED



THE COPYRIGHT OF THIS DRAWING IS OWNED BY BLAZE NEON LIMITED AND IS NOT TO BE DISCLOSED TO OTHER PERSONS OR TO BE USED FOR MANUFACTURING PURPOSES WITHOUT PERMISSION.

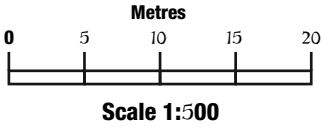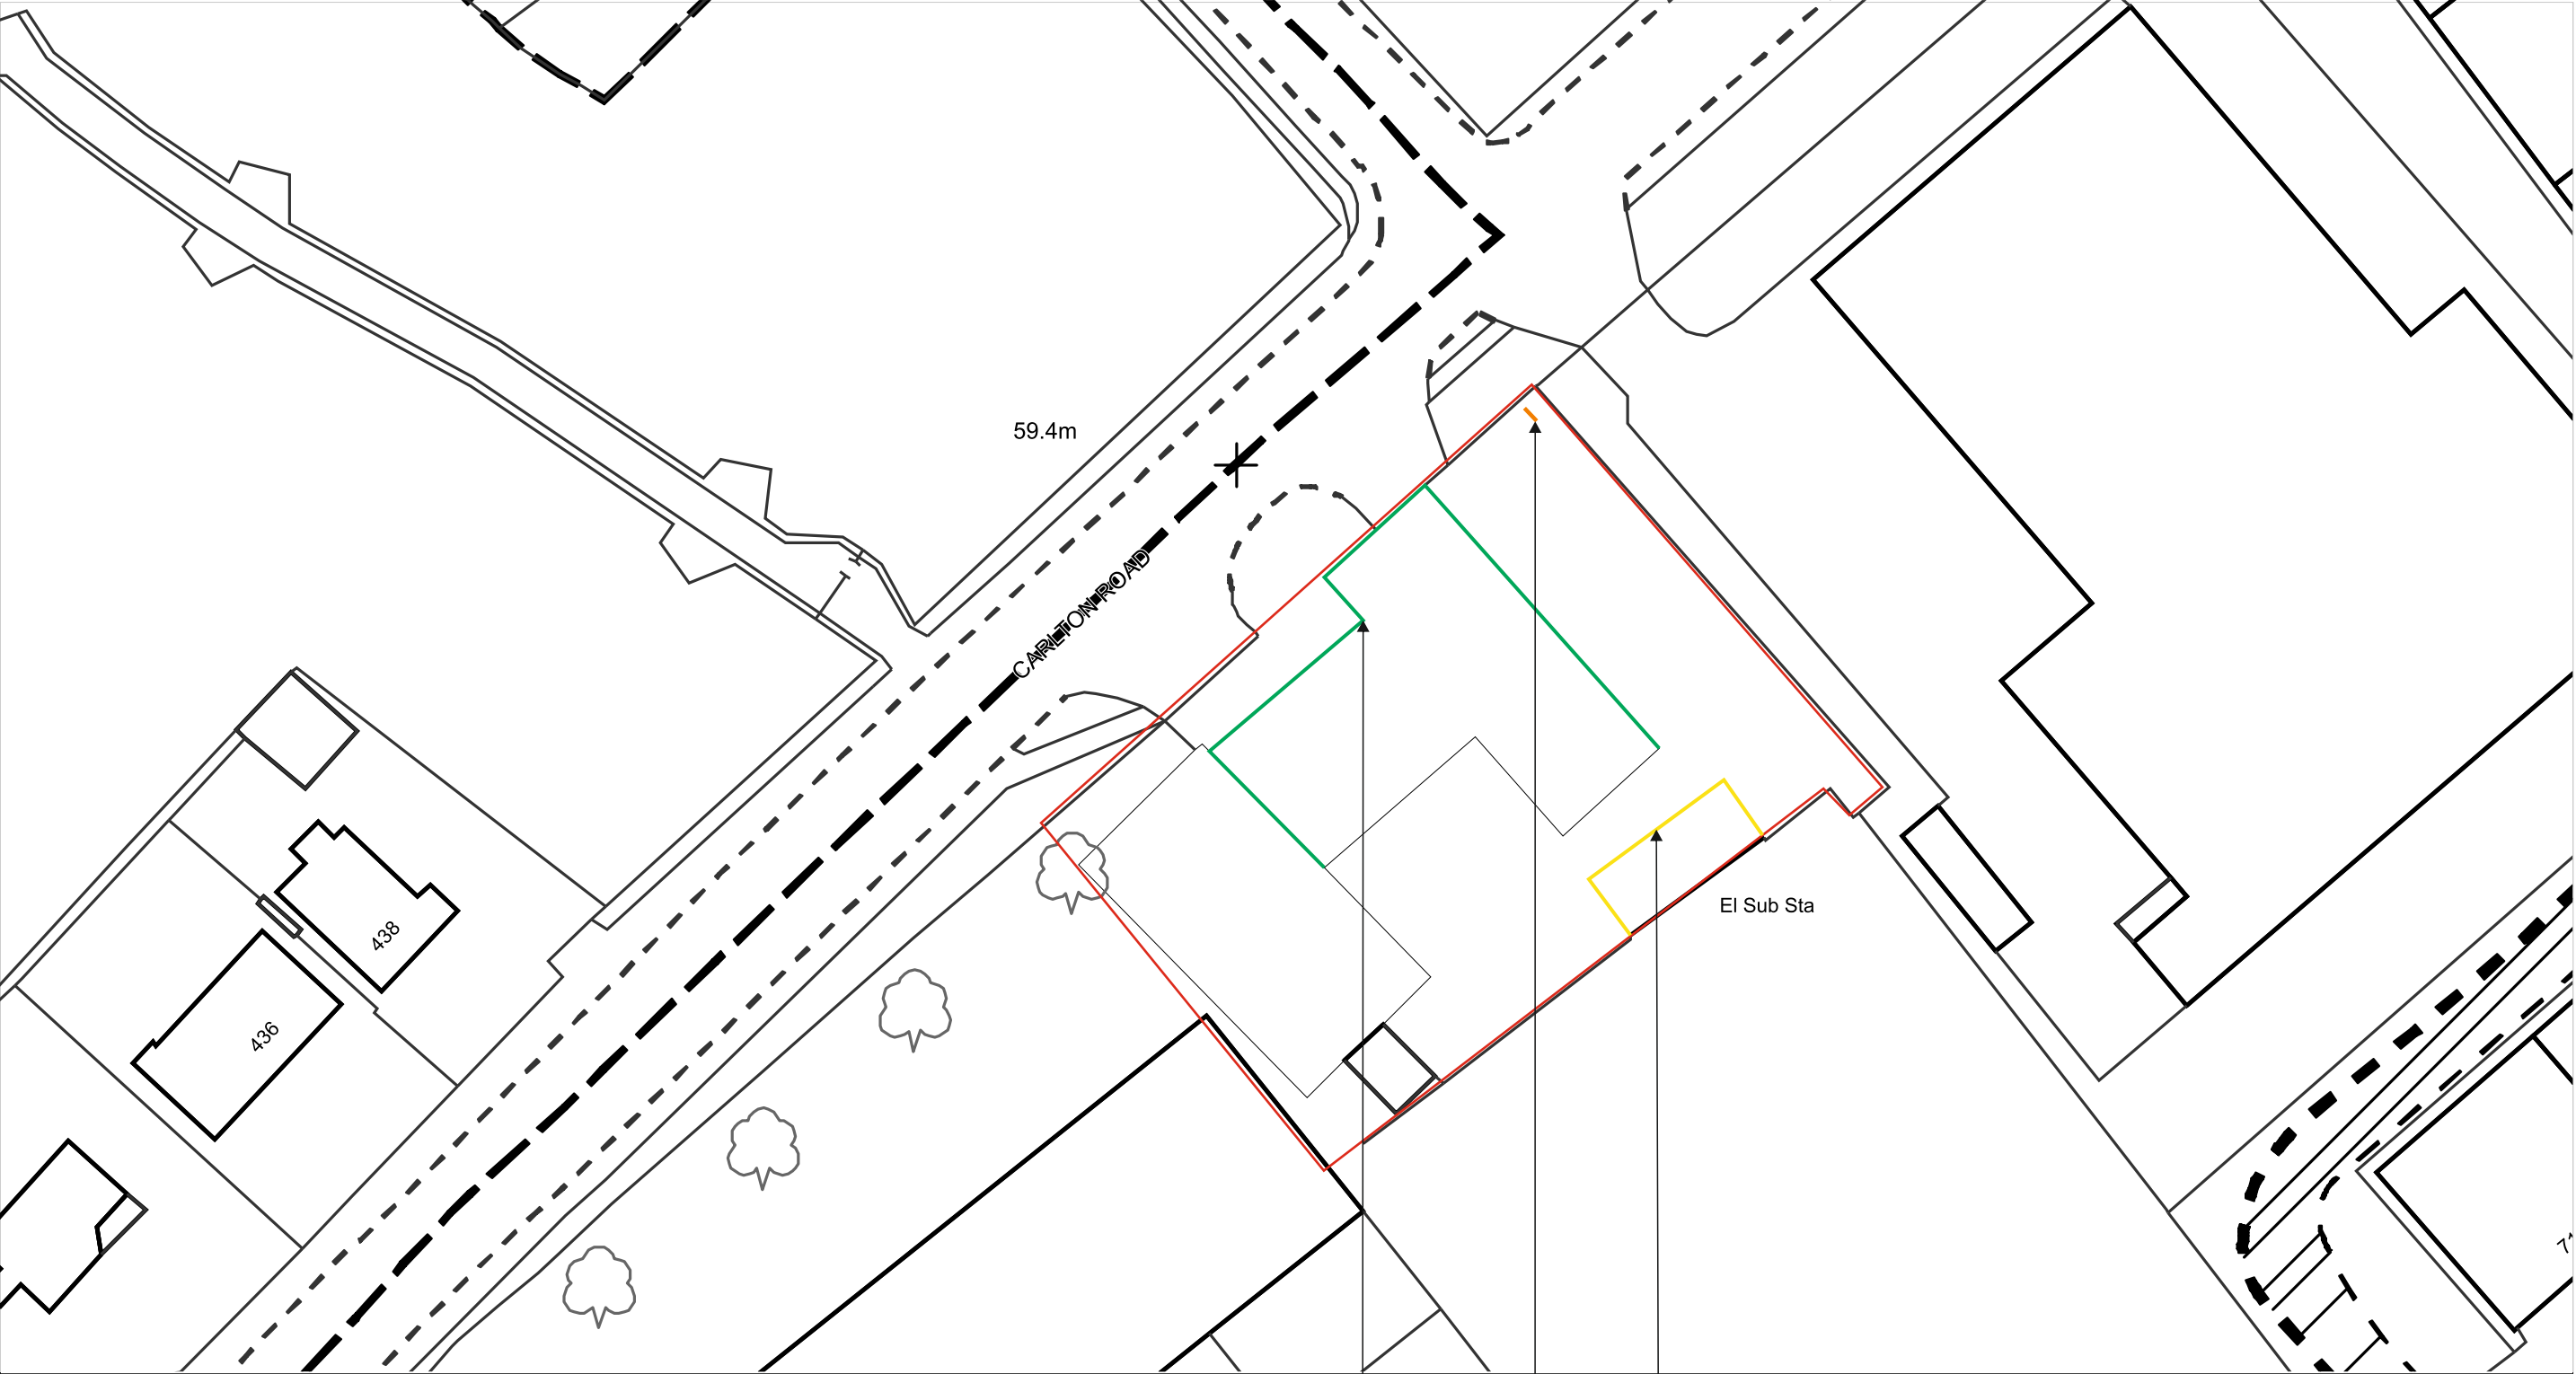

BLAZE NEON LTD
Units 3-4, Arden Park, Arden Rd
Frankley, Birmingham. B45 0JA
T +44 (0) 121 457 7715 F +44 (0) 121 453 9355
www.blazeneon.com

- Key
- Canopy Signs
 - Totem
 - Car wash Signs