


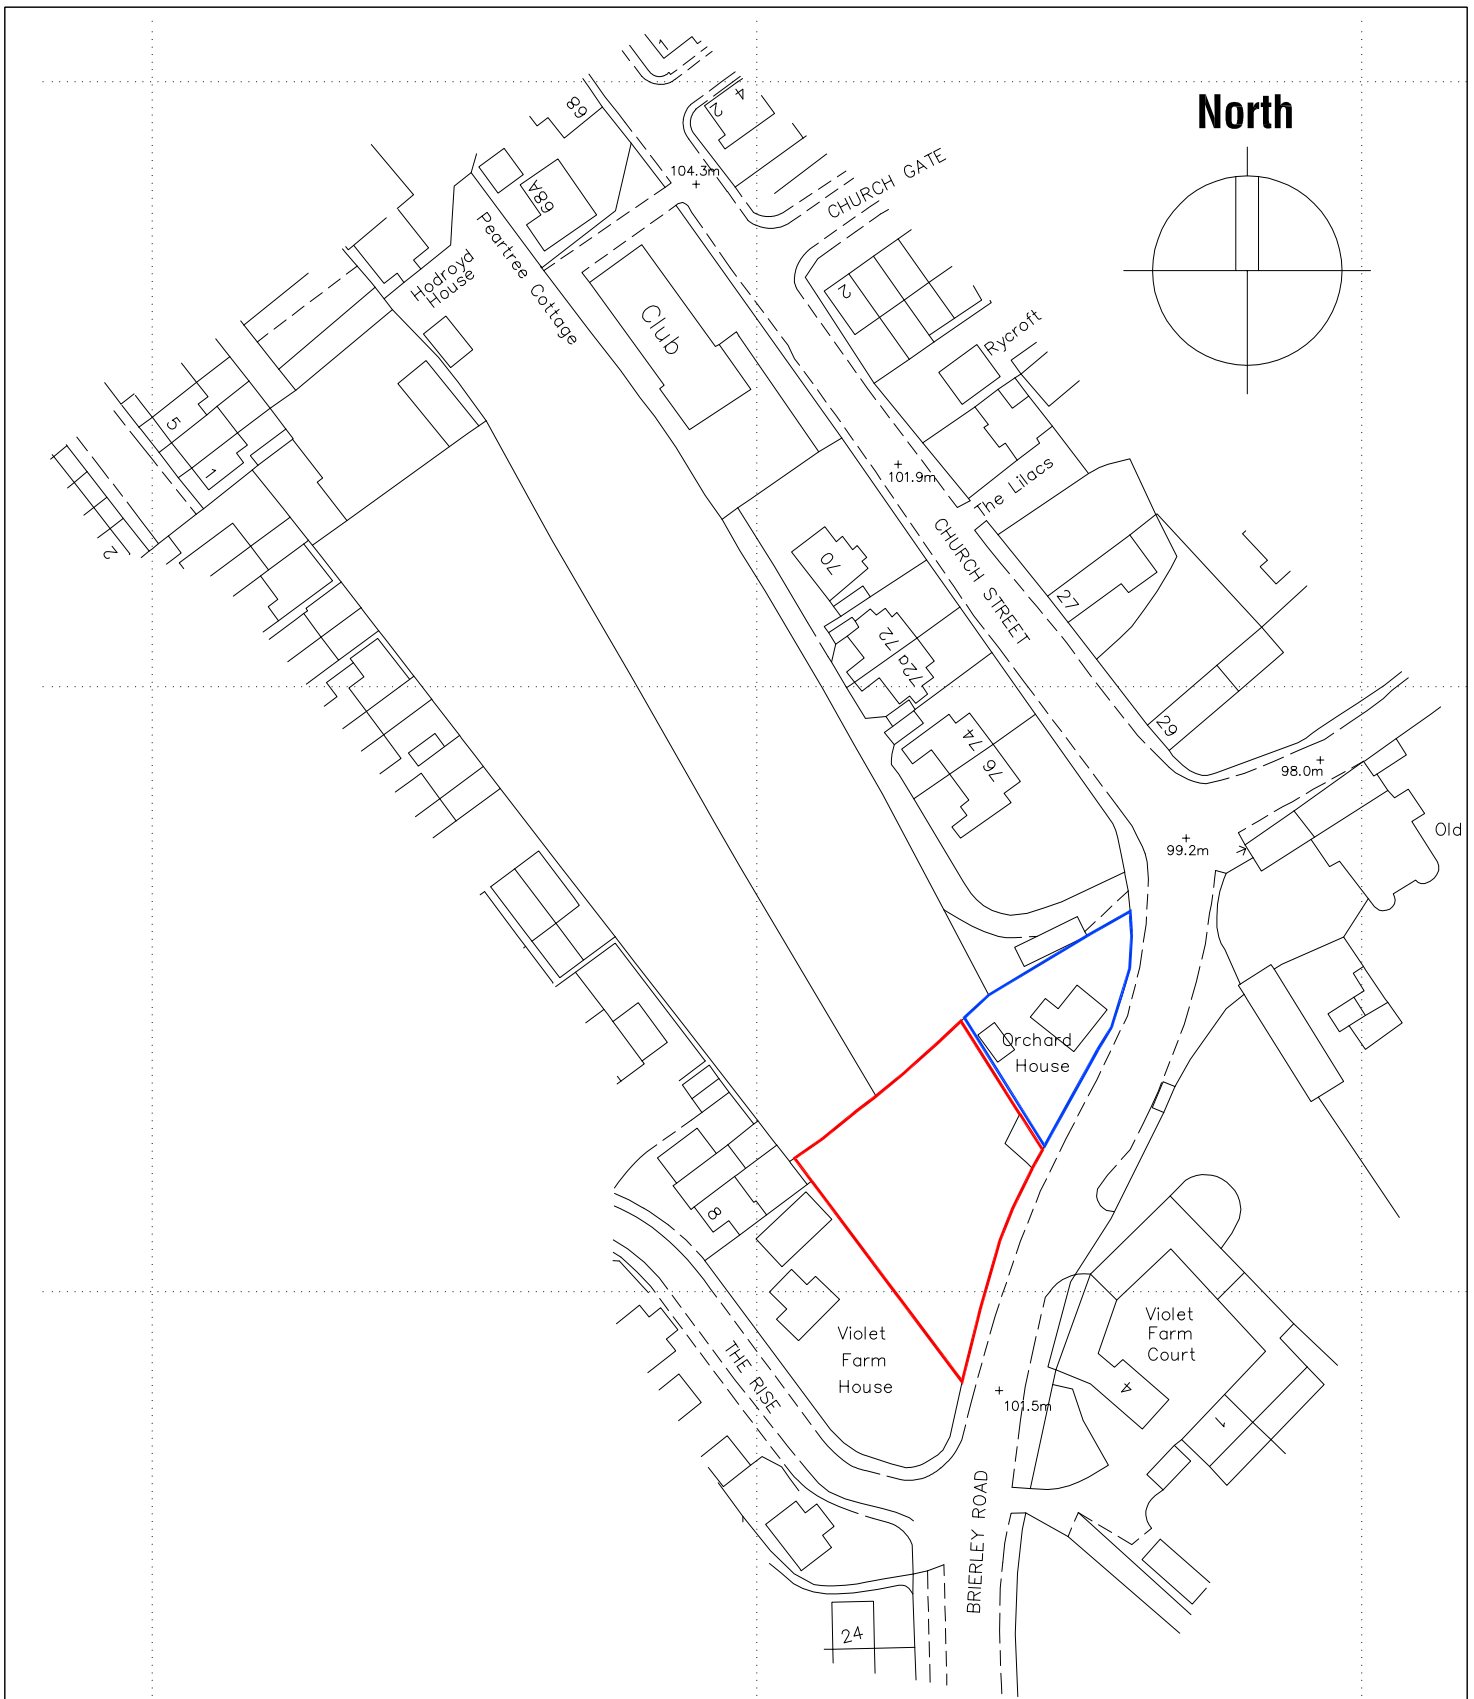

Ordnance Survey (c) Crown Copyright 2013. All rights reserved. Licence number 100022432

LAND ADJACENT ORCHARD HOUSE BRIERLEY ROAD BRIERLEY BARNSELY LOCATION PLAN	Scale 1:1250	 mboothdesign architectural design and building consultants Fairfield House Berneslai Close Barnsley S70 2FL T: 01226 286256 M: 07881898300 E: mboothdesign@btconnect.com
	Date July 2013	
	Ref 13.22	
	Drwg No 0S1	