
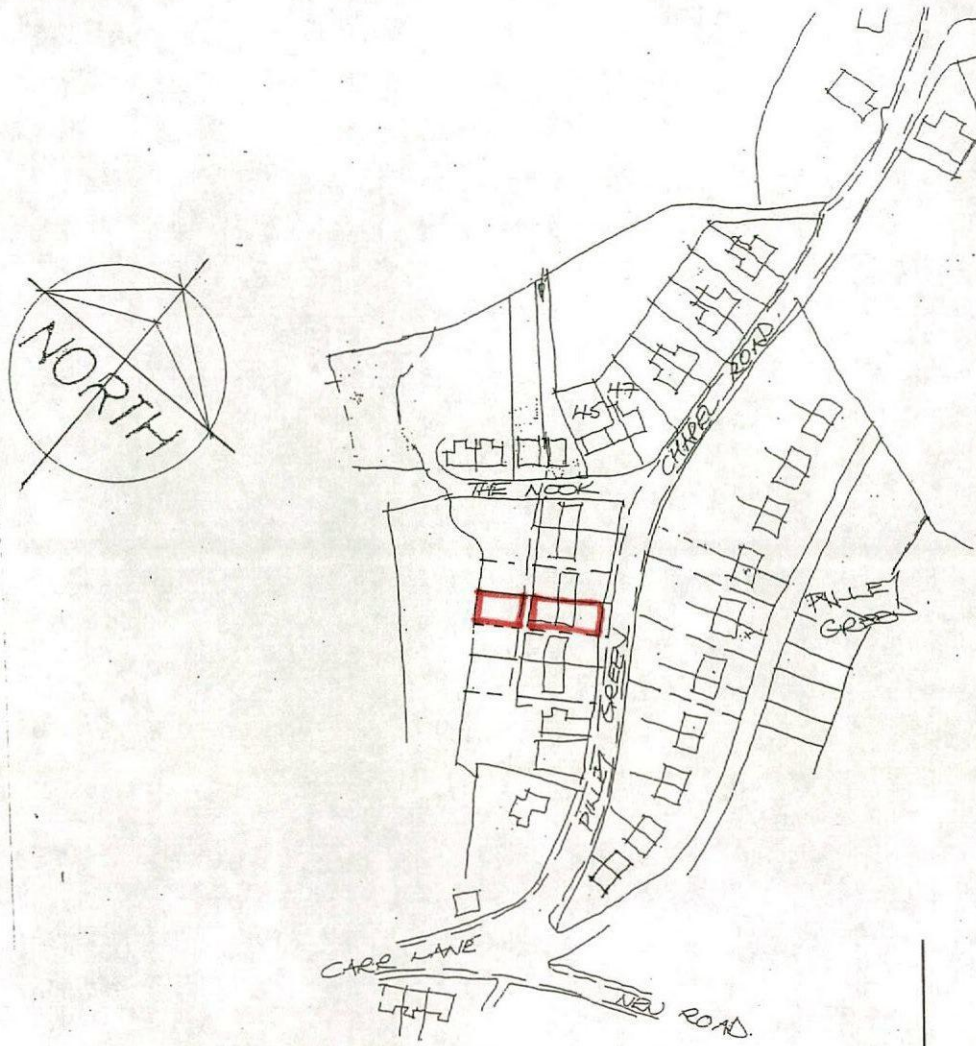


Location Plan.
1:2500

Rev	Notes	Date

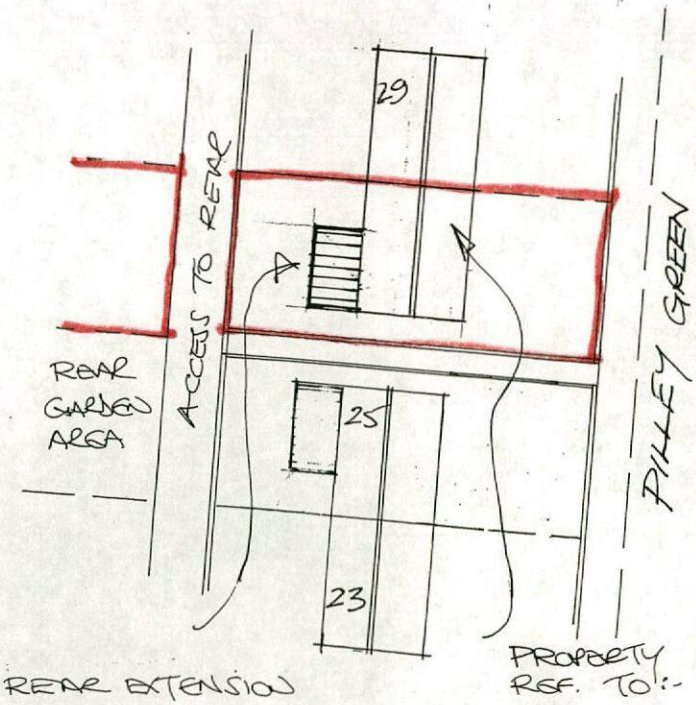


Site Layout 1:500

Garry Greetham Associates
Residential Design Consultant
Westwood House
18 Carr Lane
Tankersley
Barnsley S75 3BE
Tel(01226)746573


PROJECT	Alts. to Rear Extension
CLIENT	Mr. & Mrs. A. Robinson
TITLE	Site & Location Layouts
ADDRESS	27 Pilley Green, Tankersley, Barnsley. S75 3AB
DRAWN BY	ggg
SCALE	as shown
DATE	Jan 19
DRAWING No	887-01
REV	

Member of the Chartered Institute of Architectural Technologists

Elevations

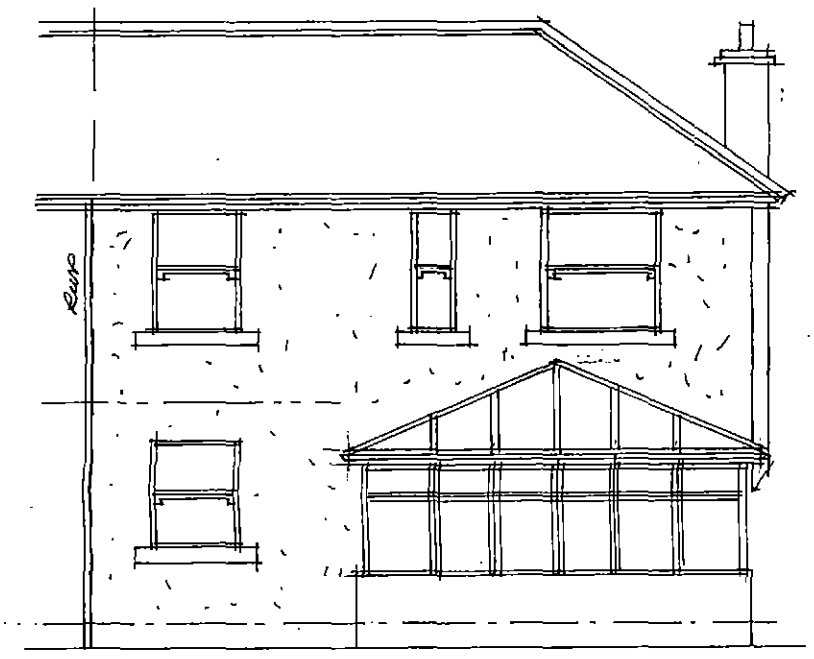


Rear

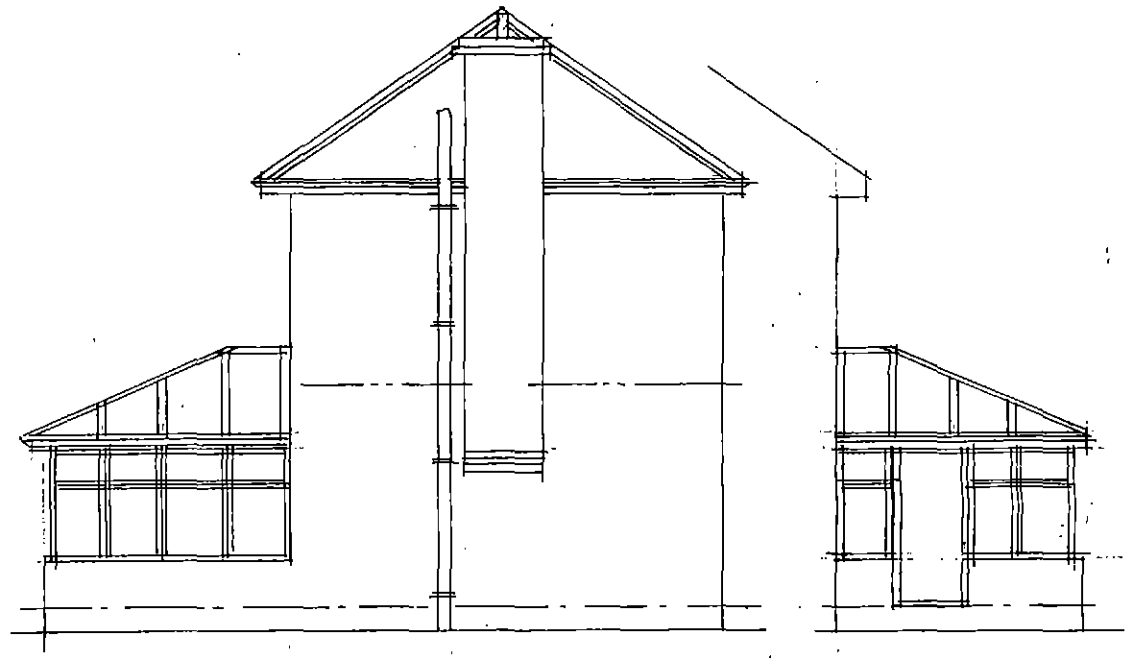

Side

Side

Ground Floor Layout

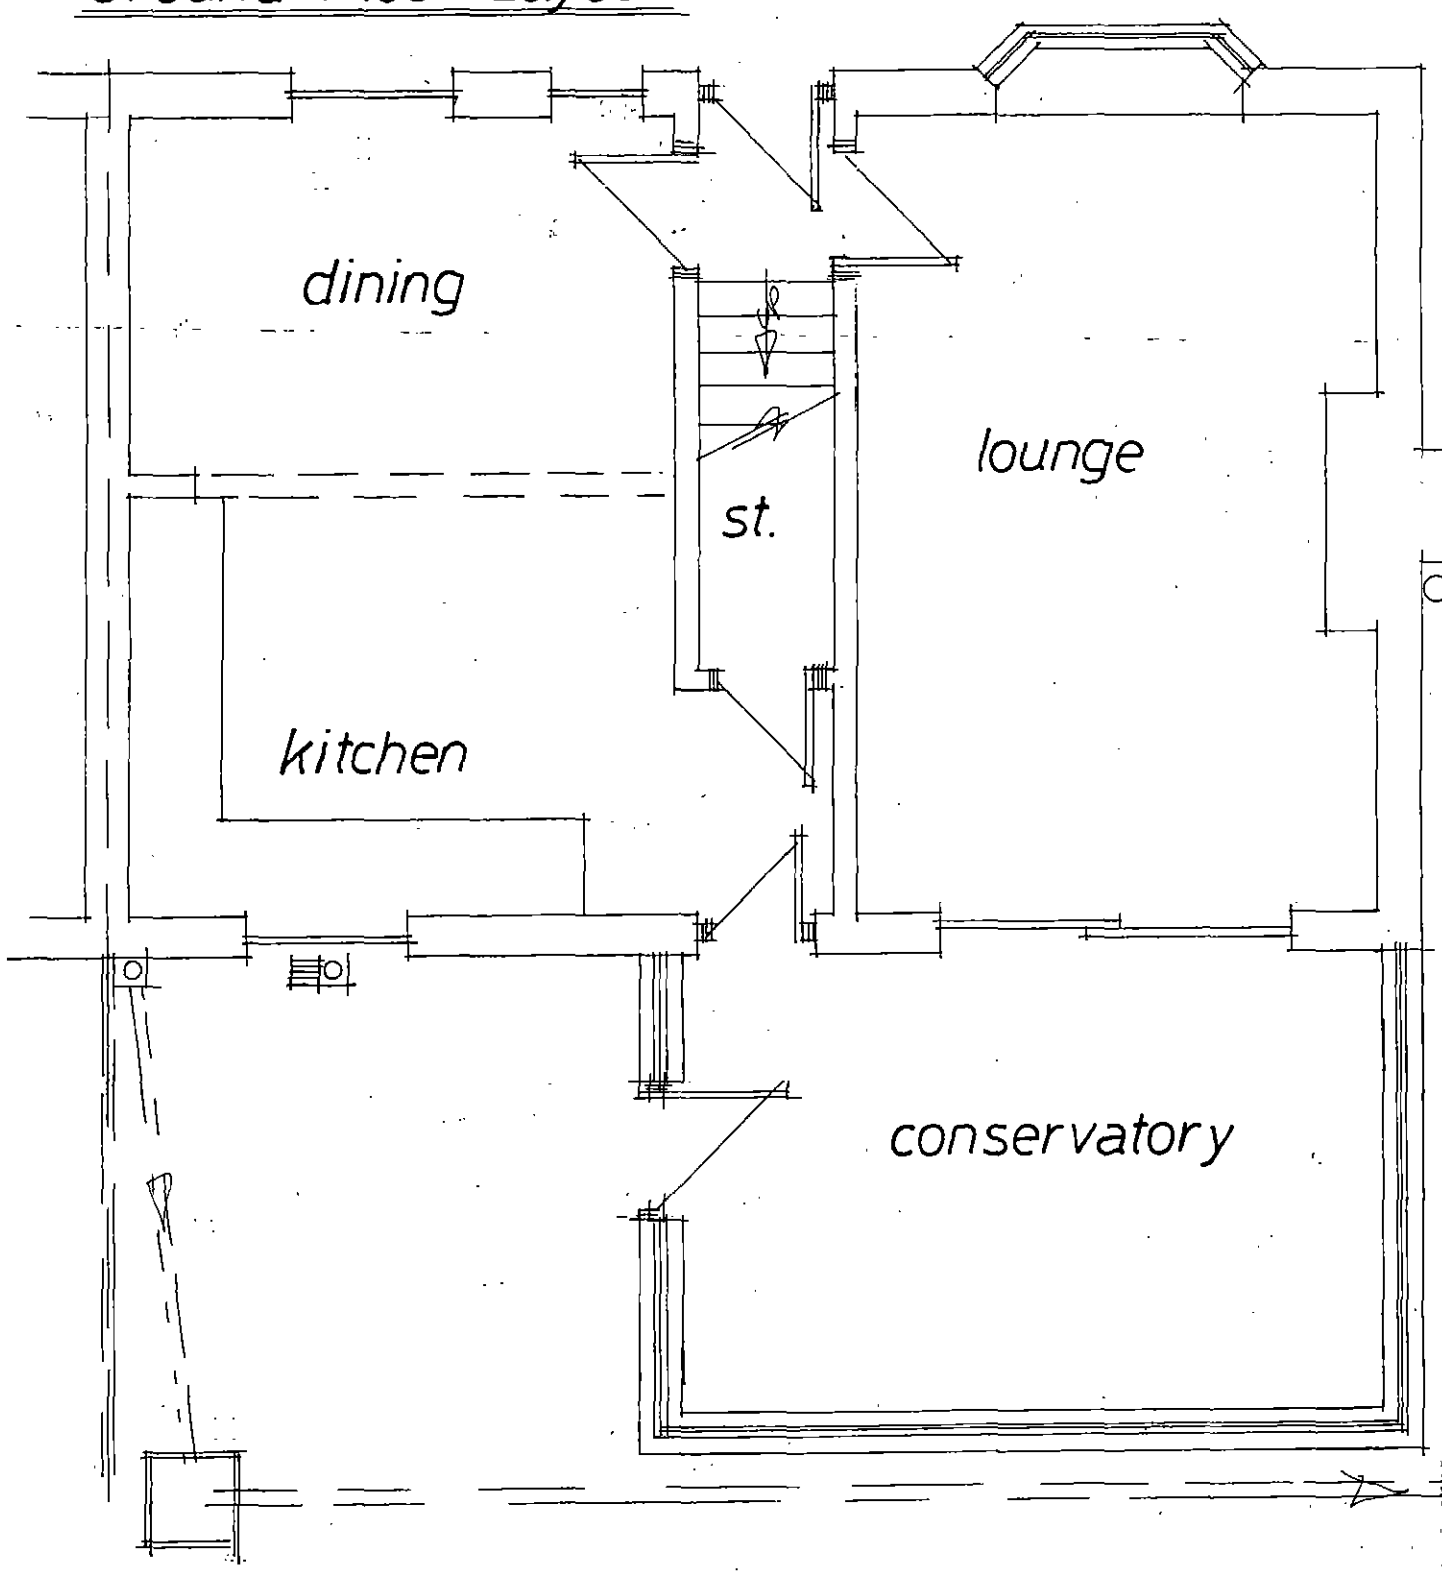

Rev	Notes	Date

Garry Greetham Associates
Residential Design Consultant
Westwood House
18 Carr Lane
Tankersley
Barnsley S75 3BE
Tel(01226)746573

PROJECT	Alts. to Rear Extension
CLIENT	Mr. & Mrs. A. Robinson
TITLE	Property as Existing
ADDRESS	27 Pilley Green, Tankersley, Barnsley. S75 3AB
DRAWN BY	ggg
SCALE	1:50; 1:100
DATE	Jan 19
DRAWING No	887-02
REV	

Member of the Chartered Institute of Architectural Technologists