
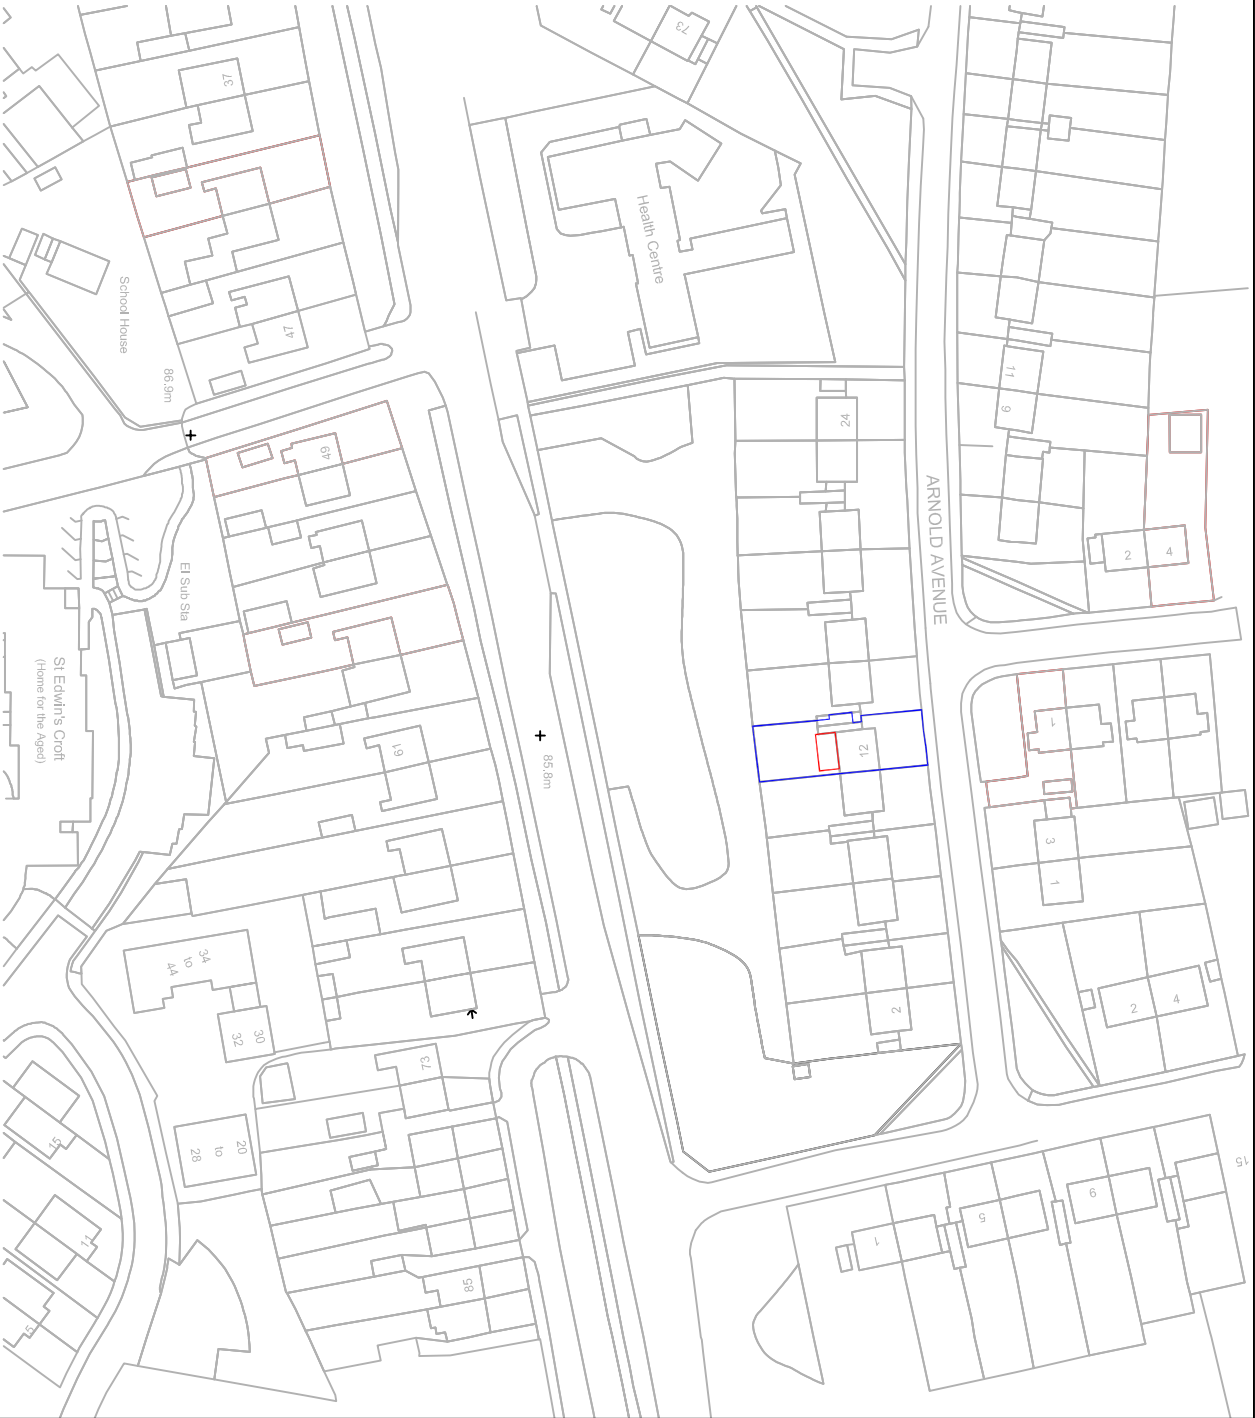


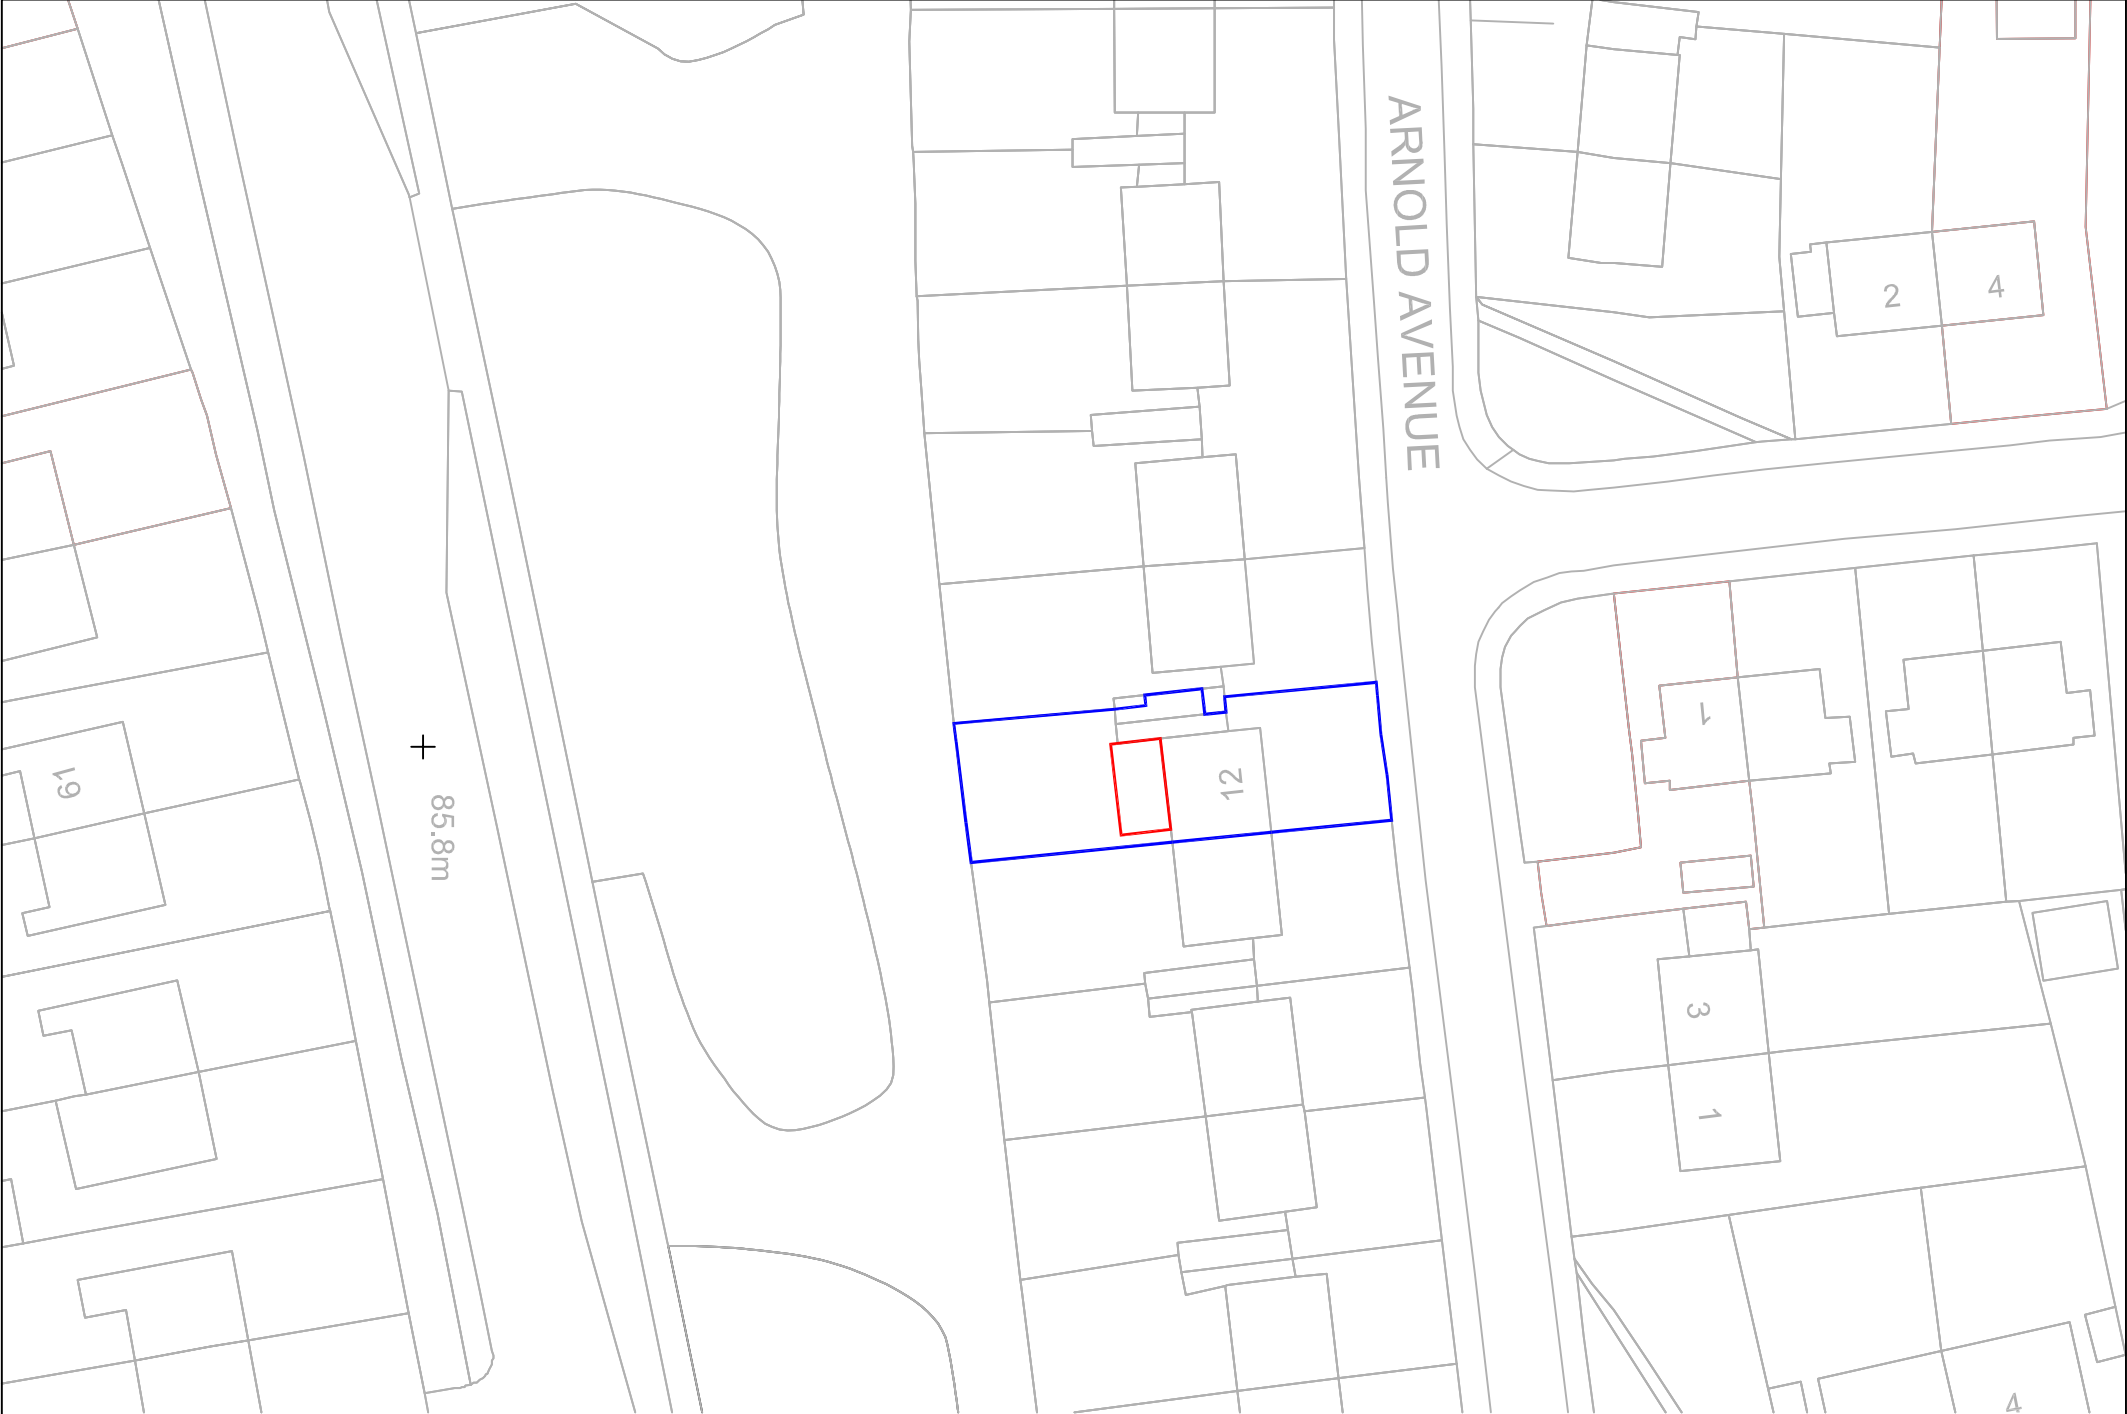

Revisions	A. A----	00-00-
This drawing is for planning permission only and is not a construction drawing.		
Drawing Title	LOCATION-BLOCK-PLAN	
Job No. - Dwg No.	SW/2013/9	—
Client:	STUART WILLIAMS 12 ARNOLD AVENUE ARNESLEY NORTH BARNSELEY S71 3AS	
Scale,	1:500 1:1250	