
Side : East Elevation.

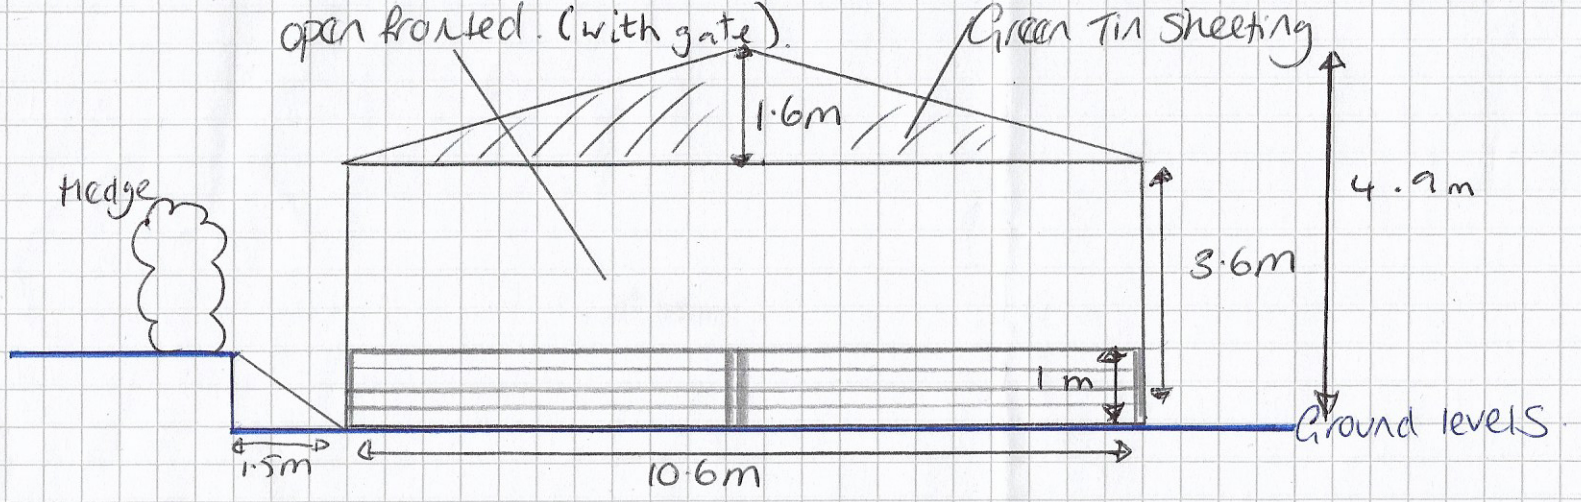

Scale - 1:100



Barn / Turnout pen
Cat Hill Livery
Firs Lane
Hoylandswaine
S36 7JB