


15 Medway Close
Barugh Green
Barnsley
S75 1NY

07762656187
steven@drawit.biz
www.drawit.biz

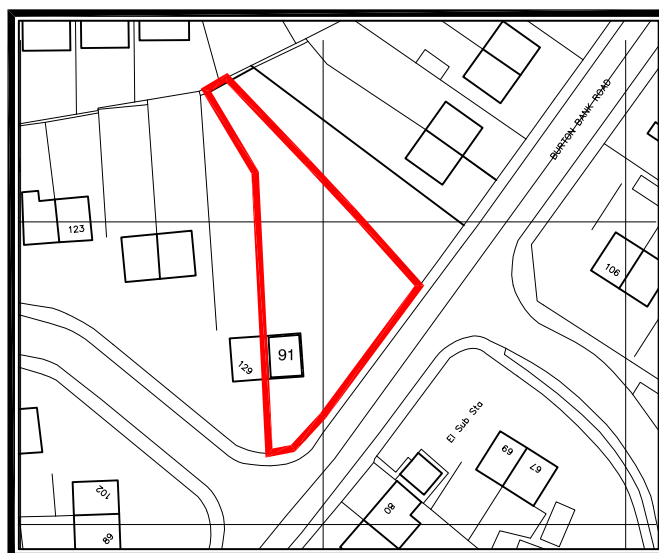

SITE LOCATION PLAN

Scale: 1:1250

PLANNING

Rev:	Date:	Description:	By:

CLIENT:
Mr. R Trash

PROJECT: Proposed two storey side and single storey rear extension with associated external and internal works

DWG OF:
Site Location Plan

SITE ADDRESS: 91 Burton Bank Road, Monk Bretton
Barnsley S71 2AD

Drawn by: SH	Scale: 1:1250	Date: 28/05/2014
Dwg No: 1410_101	rev	

A4 Sheet

© Copyright Draw it 2013