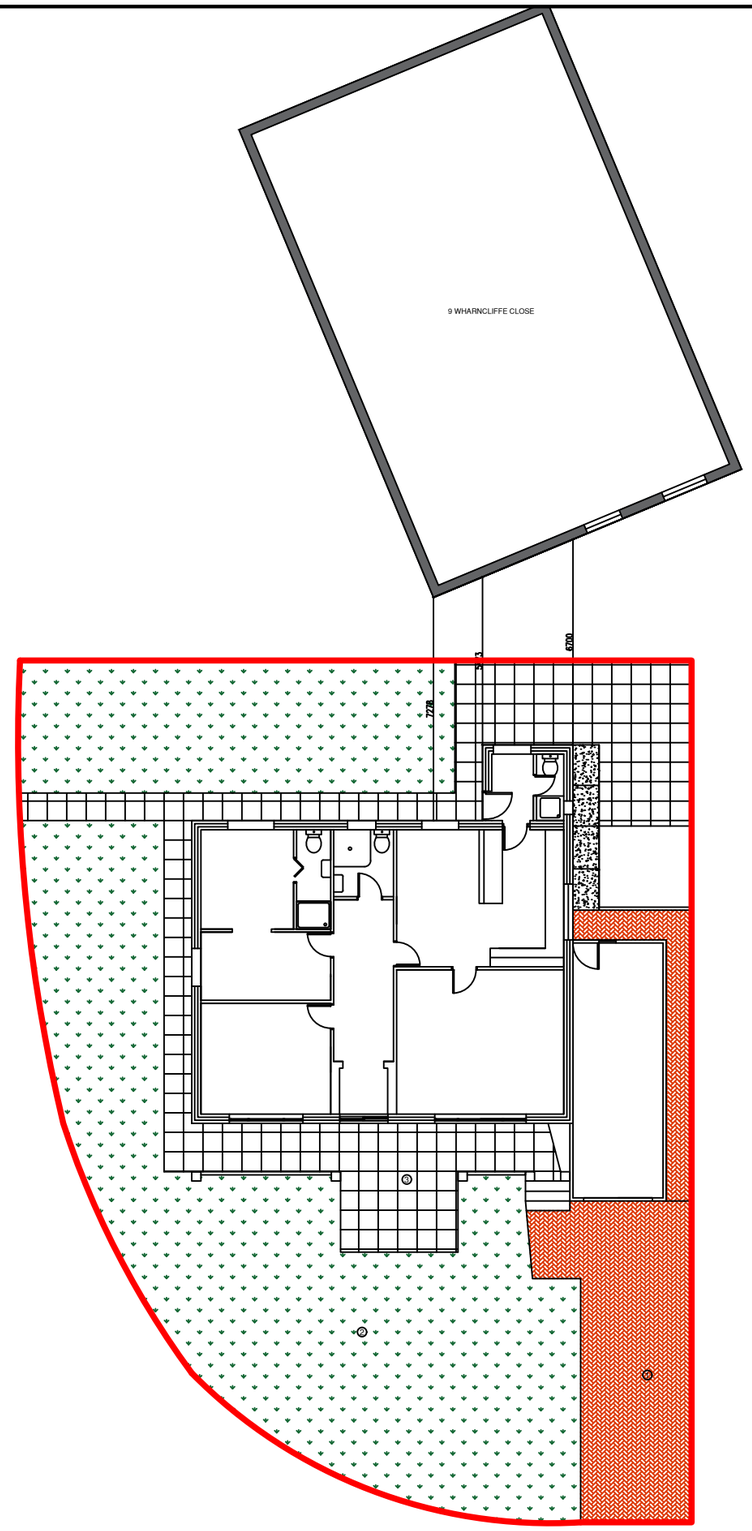


KEY

1. Block Paving
2. Garden
3. Patio

N

TITLE: EXISTING SITE LAYOUT		
SITE NAME: 11 WHARNCLIFFE ROAD		
SITE ADDRESS: 11 WHARNCLIFFE ROAD HOYLAND BARNSLEY S74 0HP		
JOB No: 0001		DATE: 04/03/2023
DRAWING No: 003	REV: N/A	SCALE: 1:200 (@ A3)
DRAWN BY: TS	ALL DIMENSIONS IN MM	