

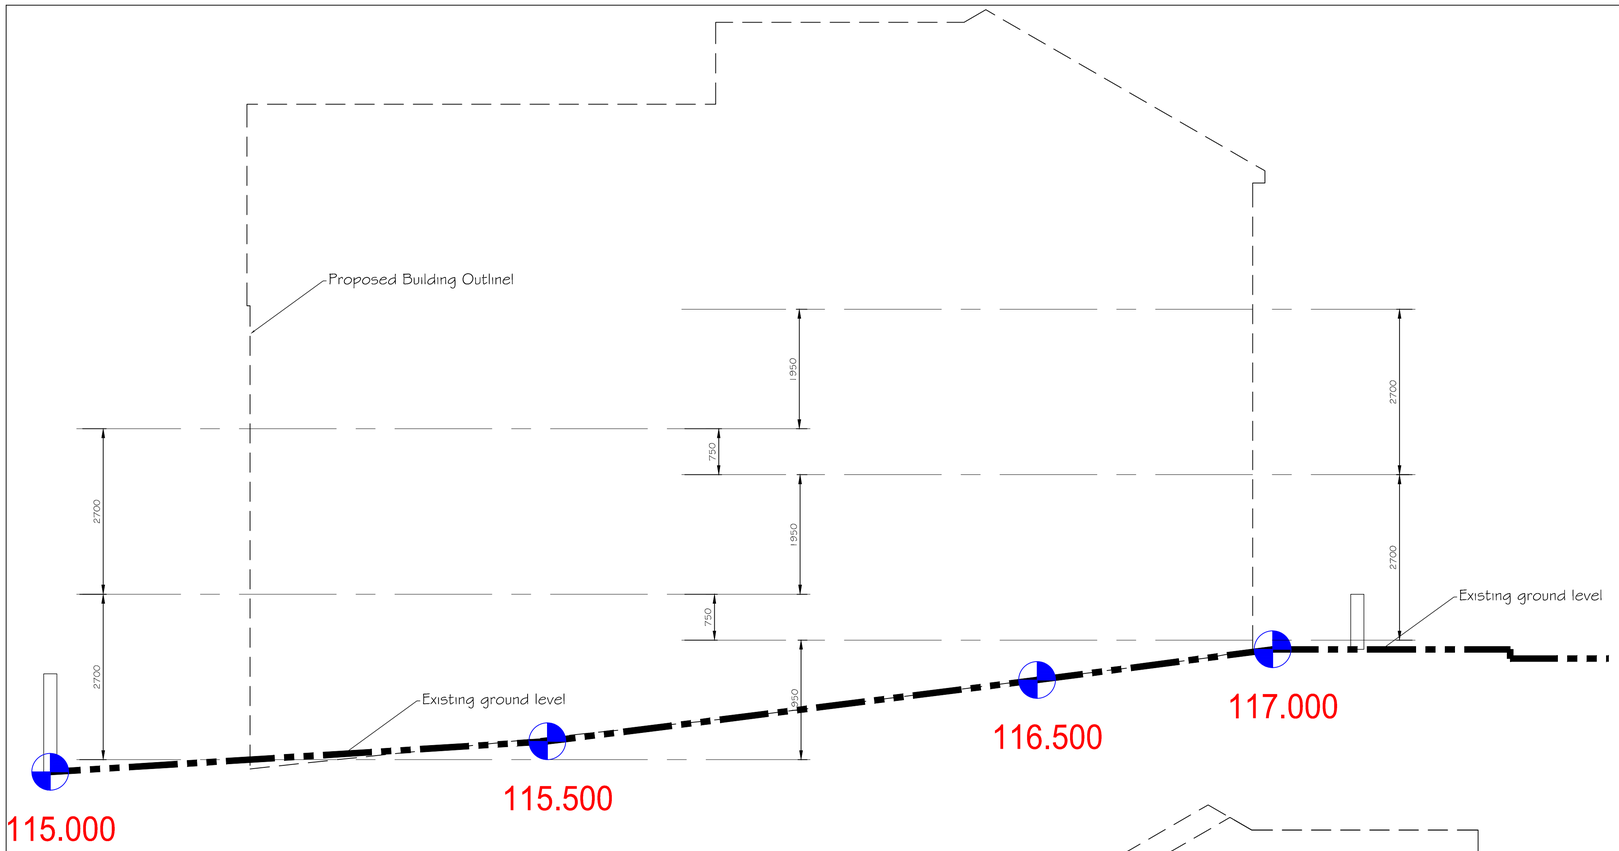


Site Section A-A

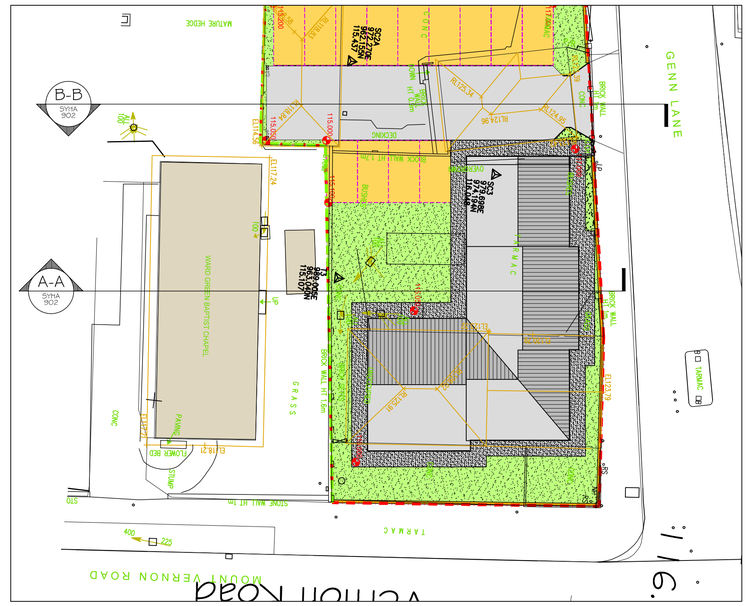

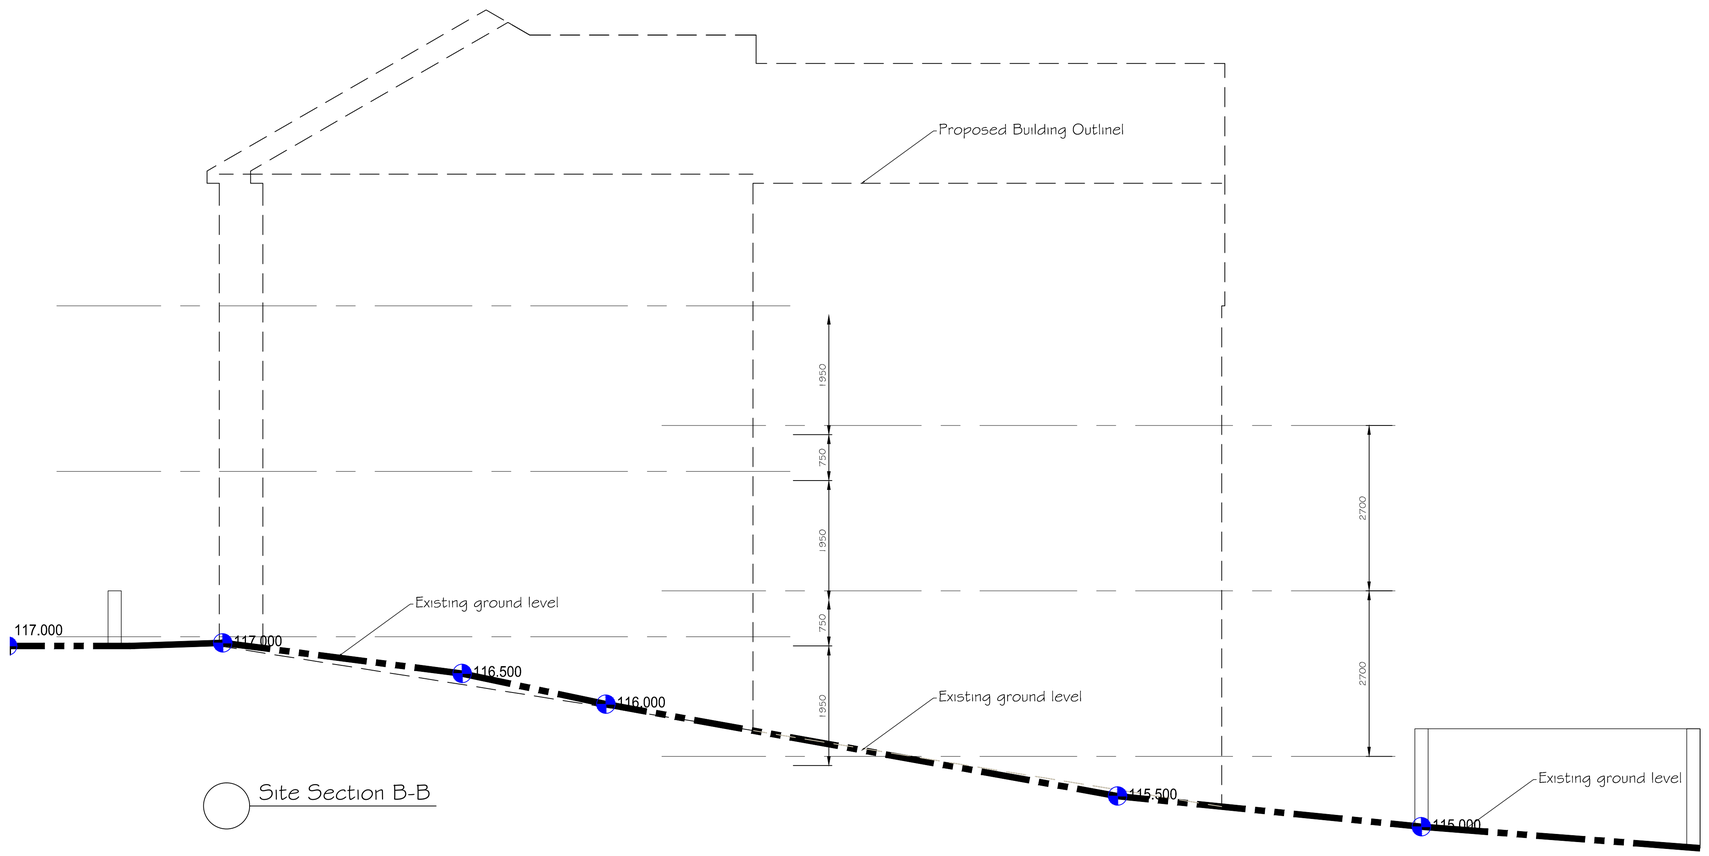

Site Section B-B

General Notes

1) To be read in conjunction with Specification / Project Drawings:
2) Do not scale from this drawing. Check all dimensions on site and report any discrepancies to the architect.
3) All structural and drainage work to be to the satisfaction of DBS on site.
4) If in doubt, ask.

Drawing Status

Revisions

BY DATE

SYHA DRAWING CONTROL
Printed by - DAVID TIMMER
Printed on - 21/11/2012 11:31:04
© Copyright - All rights reserved

SYHA Architects
43-47 Wellington Street
Sheffield
South Yorkshire
S1 4HF
tel: 0114 2900 200
fax: 0114 2900 290
web: www.syha.co.uk

SYHA

Maximum Dpmx	Nov 2012	JOB	Genn Lane, Worsbrough, Barnsley
By	dwt	Client	SYHA Development Section
Scale	1:50	Size A1	Title Existing Site Section

Dwg No 906 Rev: