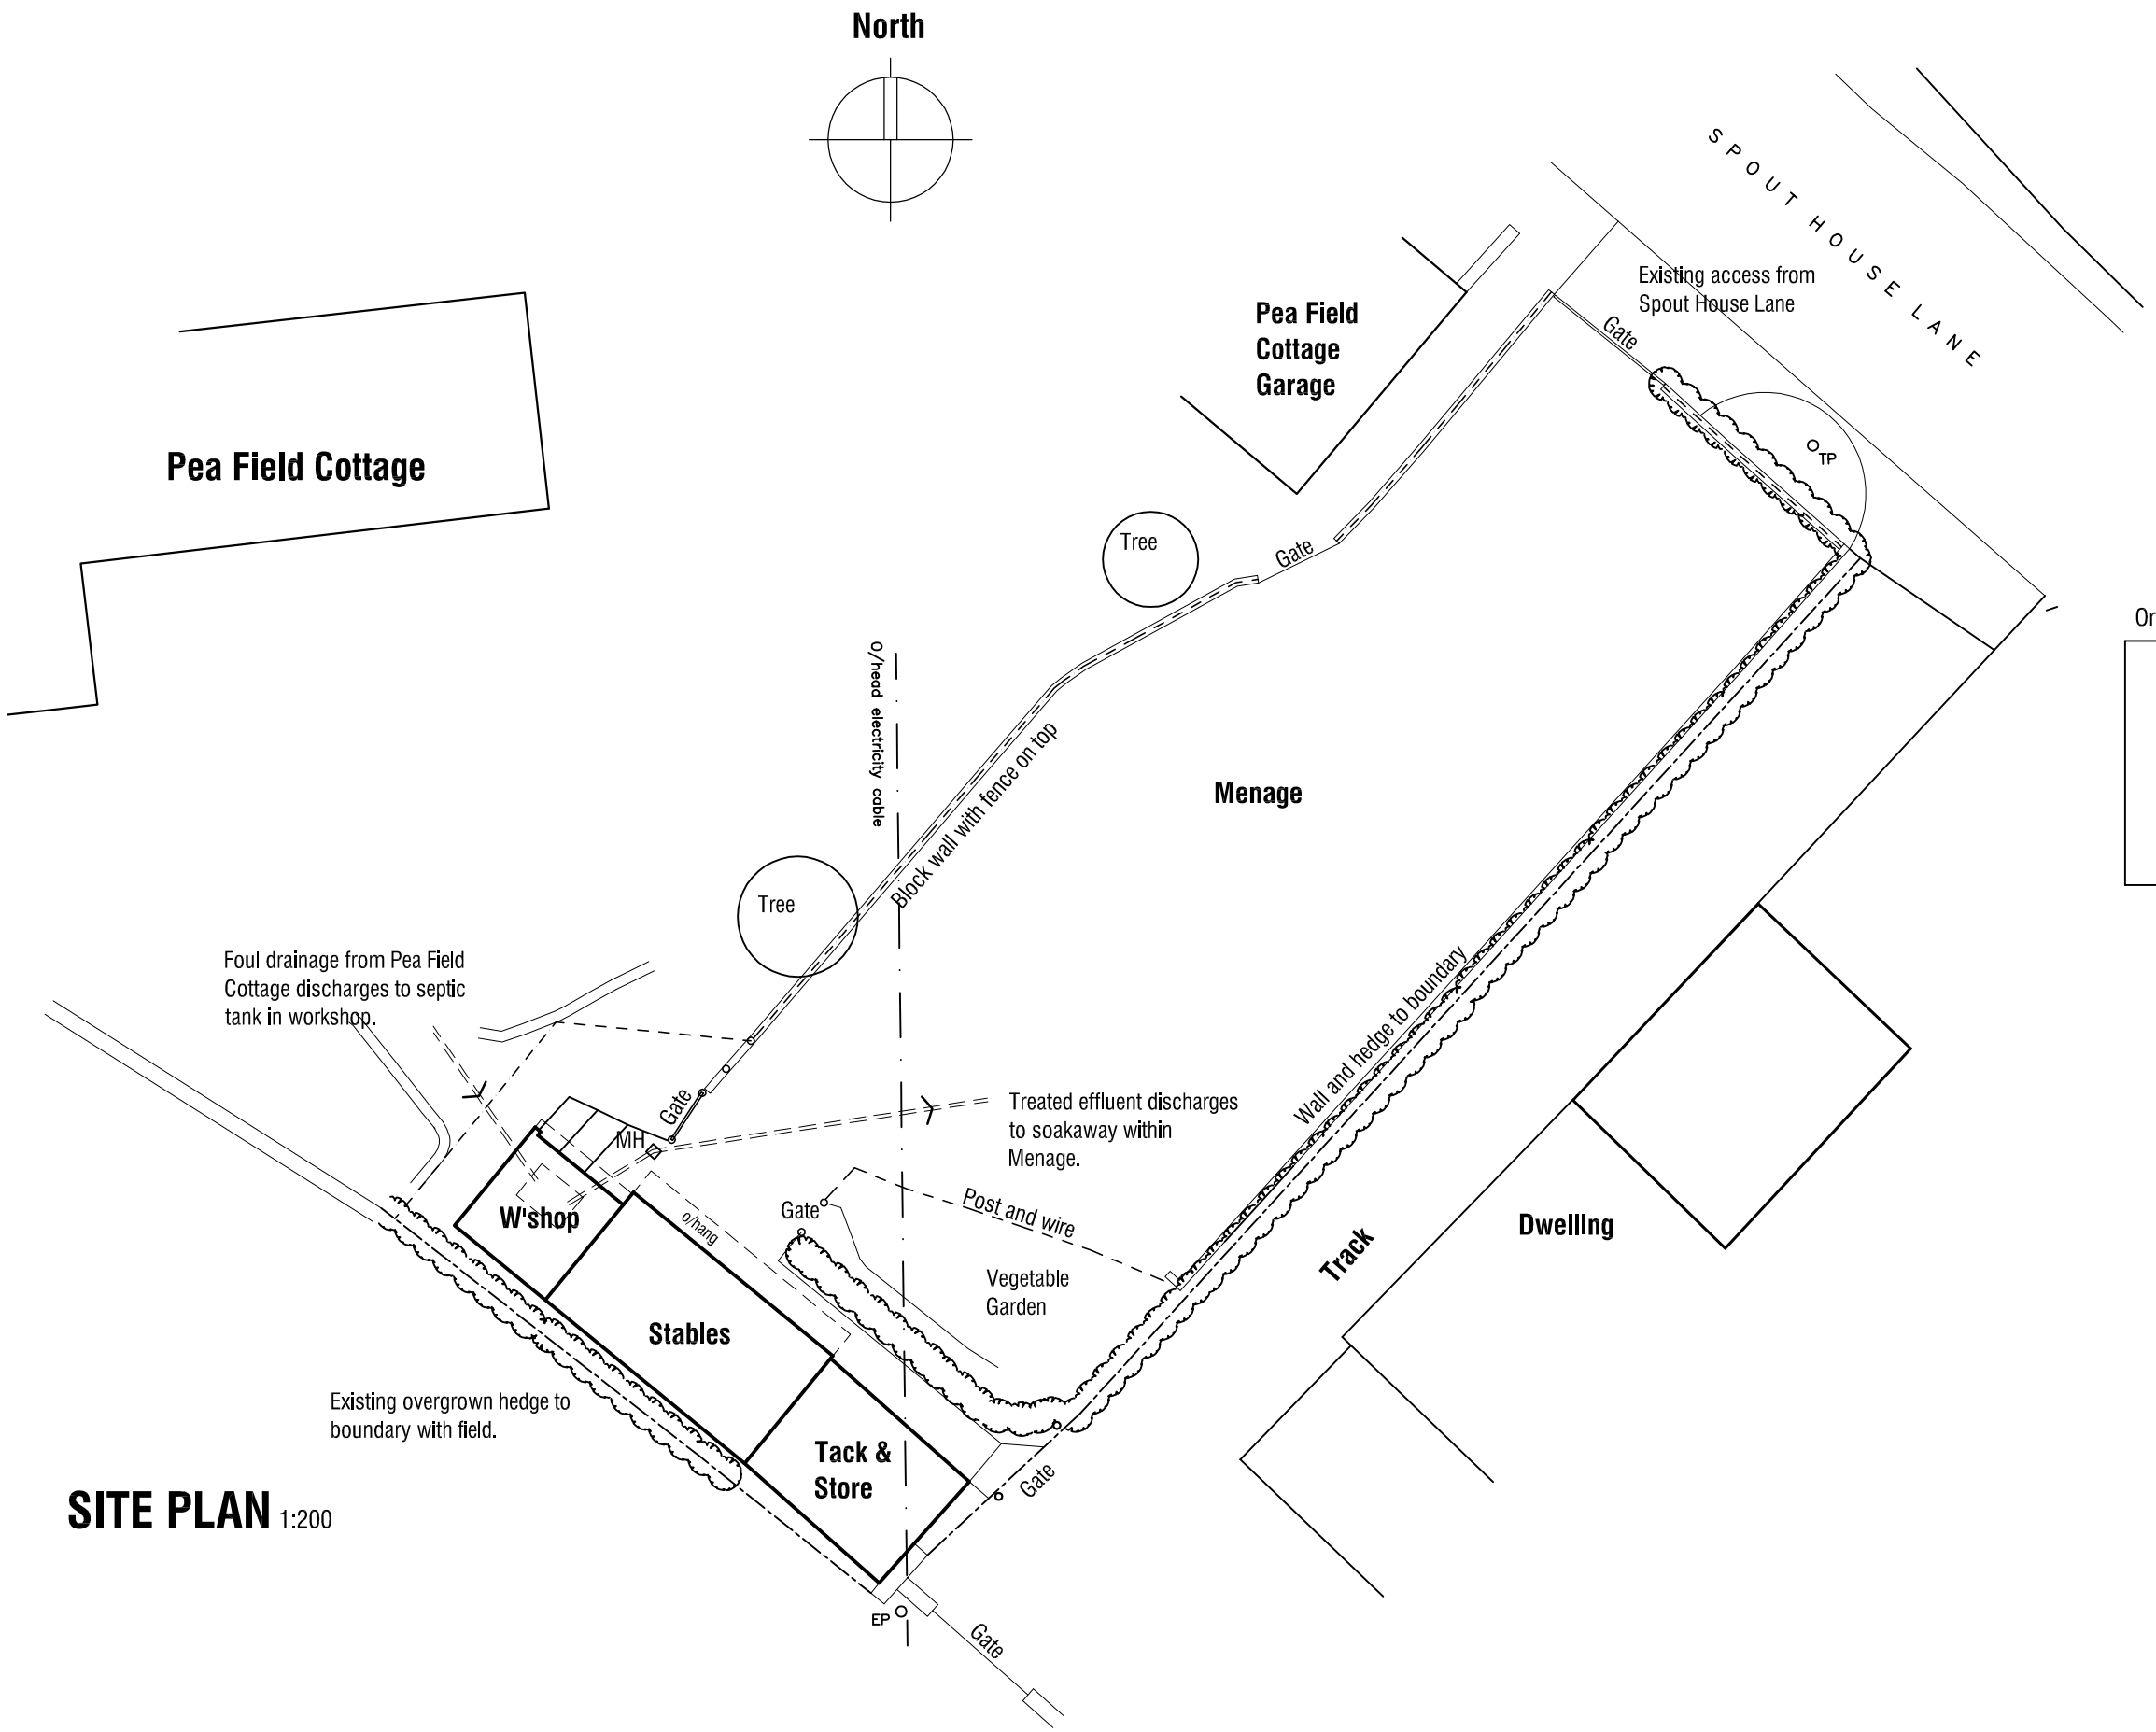

SITE PLAN 1:200

Original Survey By:

ALAN ROWLEY FRICS
Chartered Surveyor
1 Mountain Row
Crane Moor Nook
Sheffield
S35 7AN
Tel. 0114 288 2595

AutoCAD LT97 Licence No: 610-00106975

RICS

EXISTING STABLES PEA FIELD COTTAGE SPOUT HOUSE LANE BROMLEY Nr WORTLEY SHEFFIELD

SITE SURVEY

mboothdesign
architectural design and building consultants

Fairfield House
Barnsley S70 2FL
T: 01226 286256
M: 07881898300
E: mboothdesign@btconnect.com

Scale	1:200 @ A3	Drawn	MJB
Date	JAN 2015	Ref.	14.30
Dwg No.	S1	Rev.	

0cm 2cm 4cm

Copyright mboothdesign Ltd. All dimensions in millimeters unless otherwise stated. Dimensions for setting out in existing buildings are to be checked and verified on site.