



Conservatory to rear. 3 Trewan Court. Monk Bretton. S71 2LE.

Scale 1:100    date 23.7.08

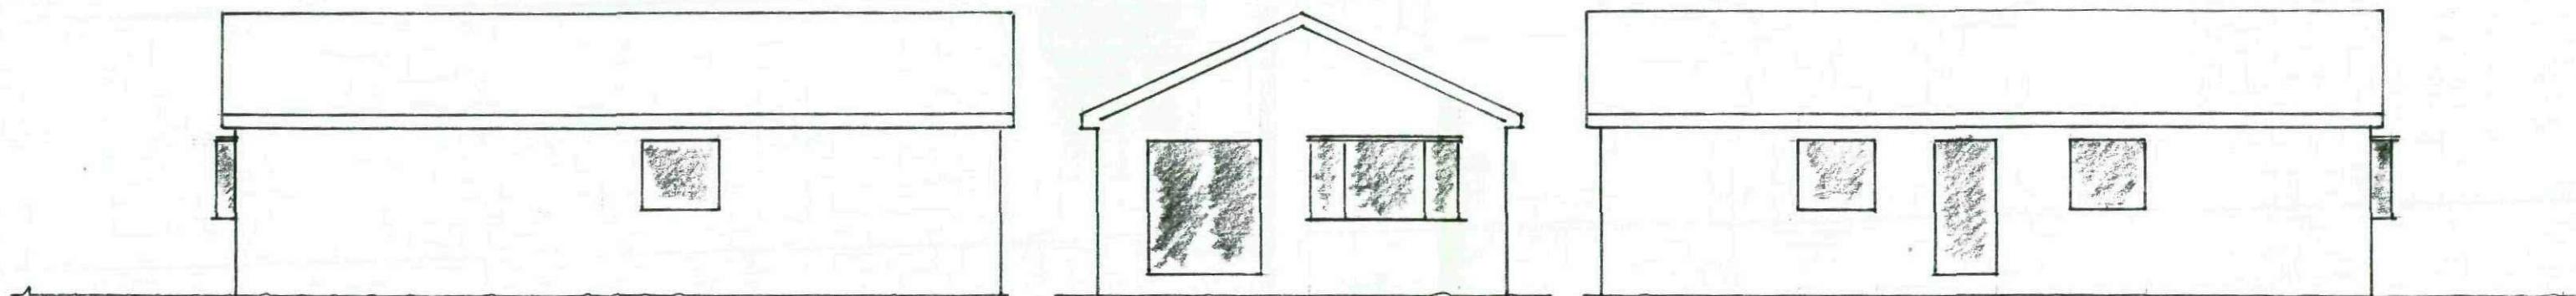

Existing elevations

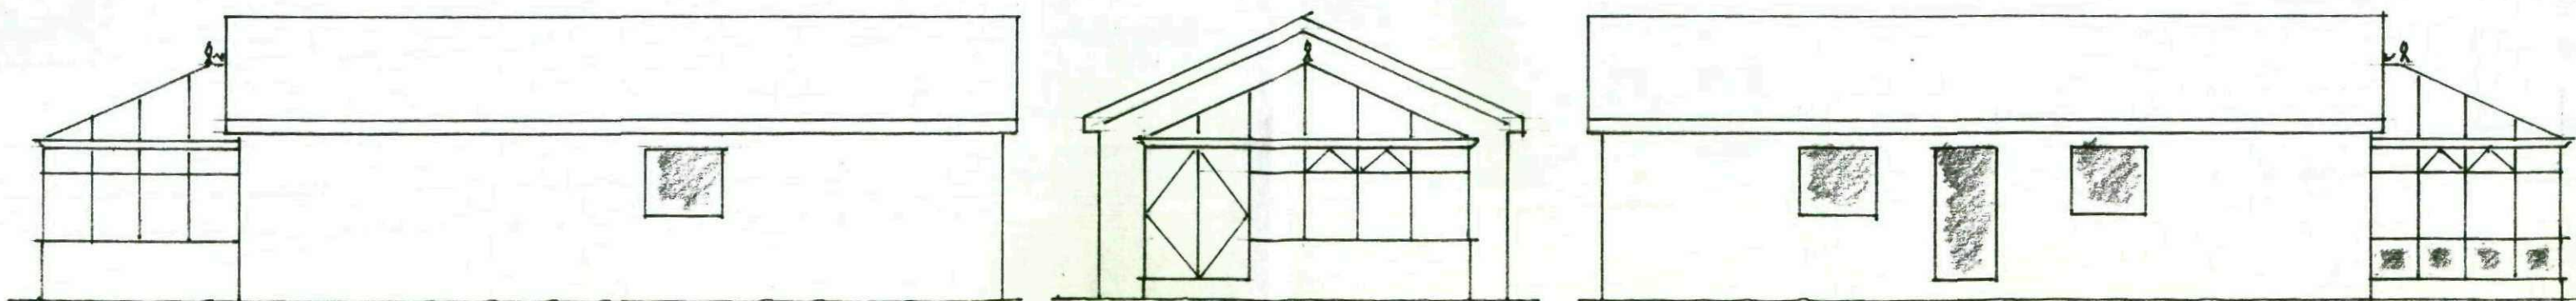

Proposed elevations