




SITE LOCATION AERIAL PLAN
SCALE / NTS

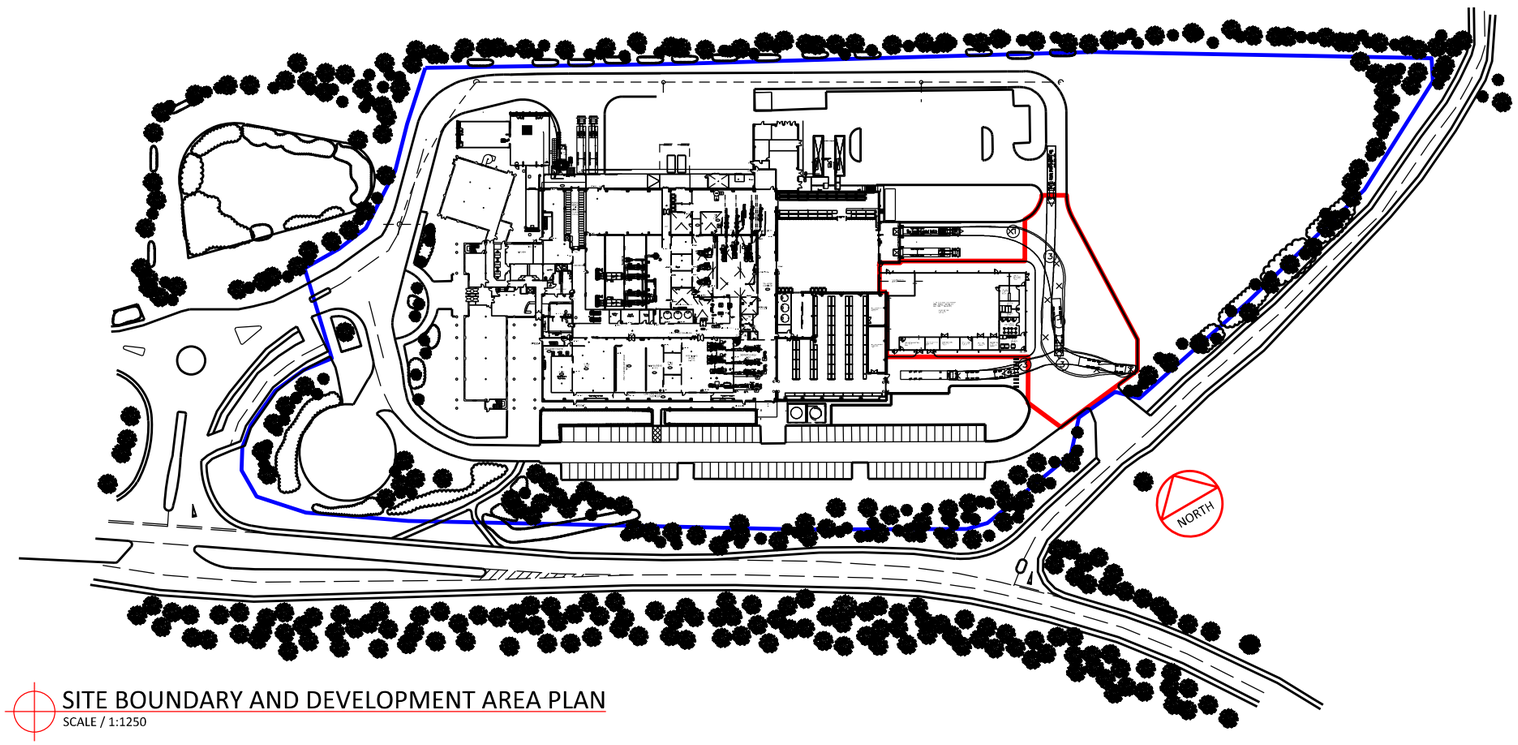

SITE BOUNDARY AND DEVELOPMENT AREA PLAN
SCALE / 1:1250

0 5 10 15 20 25 50 75 100 125

Do not scale this drawing
ashton smith to be notified of discrepancies in figured dimensions
Contractors must check all dimensions from site
This drawing is copyright and is for use on this site only
This drawing is to be used solely for information as entitled
For other information refer to the latest revision of any cross referenced drawing

LOCATION PLAN

NOTES

SITE BOUNDARY AREA: APPROX. 3.53 ha

APPLICATION SITE AREA: APPROX. 2,585m²

REV	DATE	DESCRIPTION	DRAWN BY	CHECKED BY

REVISIONS

PROJECT TITLE
FRESH PAK
RECONFIGURATION

DRAWING TITLE
BUILDING EXTENSION -
SITE LOCATION PLAN

DRAWING NO.	REVISION	DATE	DRAWN BY
P01	--	14.09.16	PC
SCALE	SHEET	STATUS	CHECKED BY
1:1250	A2	PLANNING	PC

Ashton Smith, Belvedere House, 2 Victoria Avenue, Harrogate, North Yorkshire, HG1 1EL
Tel: 01423 527882 Fax: 01423 565164
www.ashtonsmith.co.uk

CLIENT
Fresh - Pak
Chilled Foods

ashtonsmith
beyond design

JOB NO. 16059