

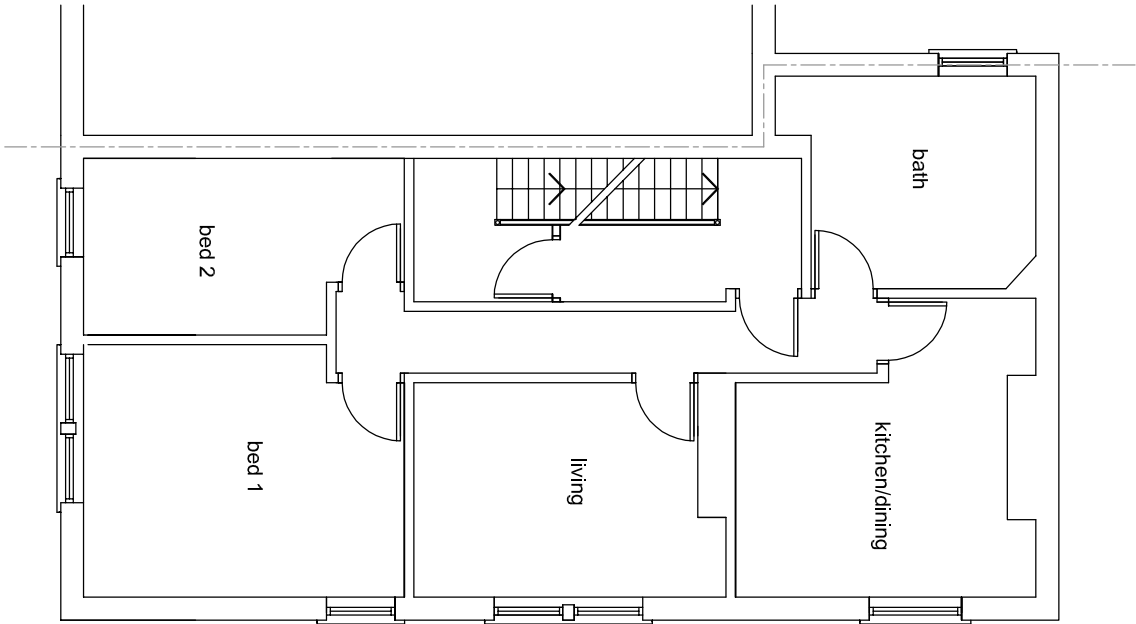


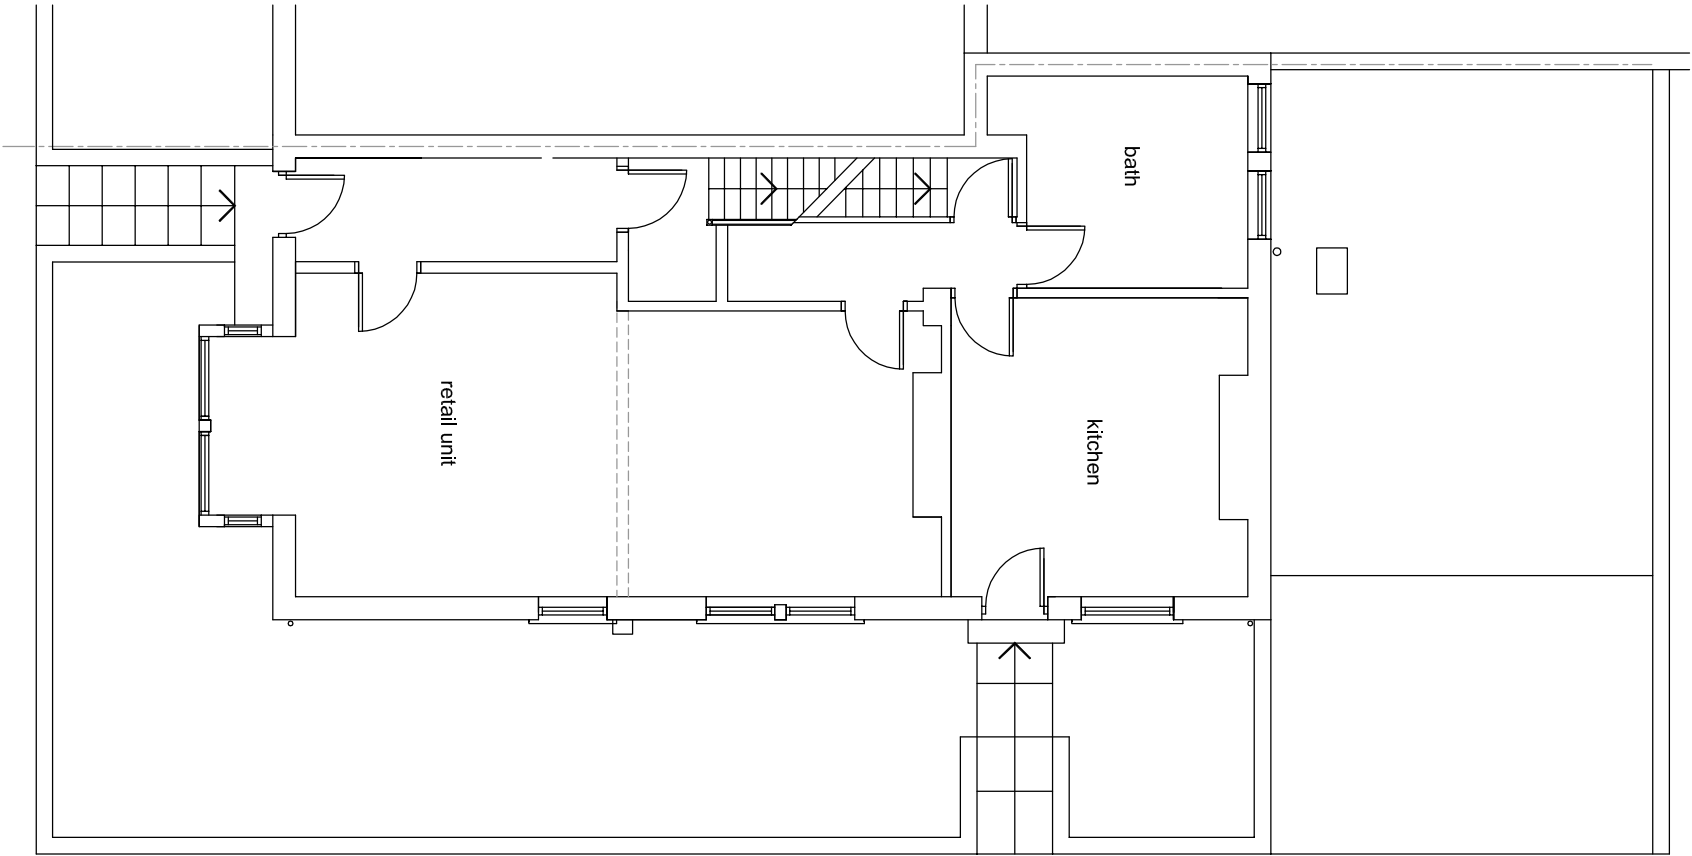

First Floor

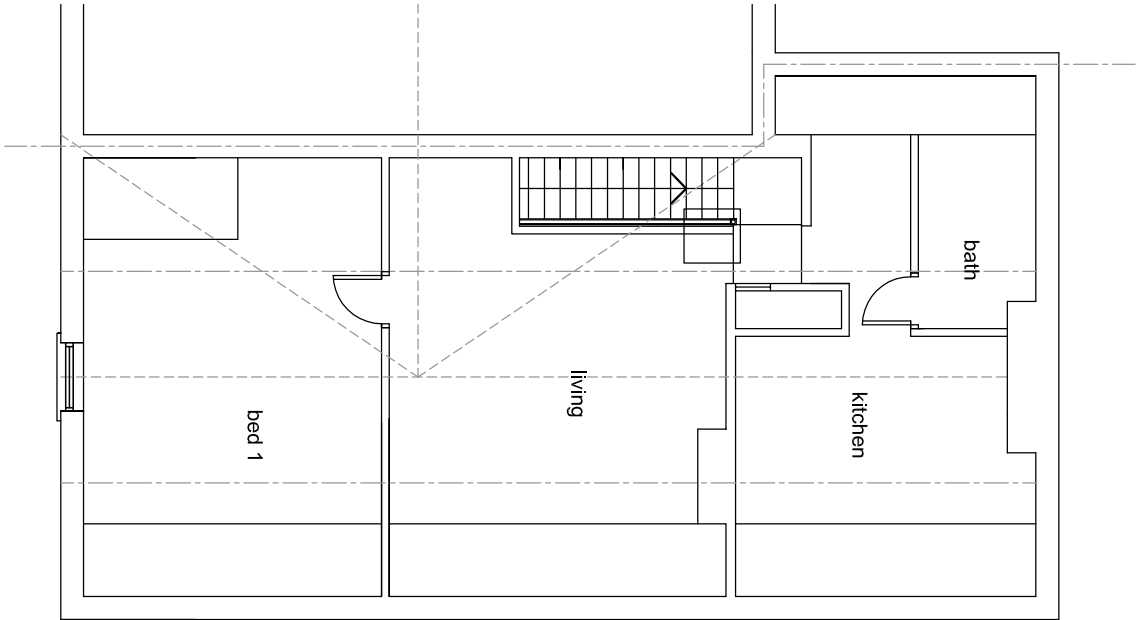

Second Floor

38 Hough Lane Wombwell

existing



P H Architects
0114 2350193
07721 306623
email: pharch@aol.com
web: pharchitects.co.uk

job 38 Hough Lane Wombwell Flat Conversion	job no 38HL:01	drawing no 01
title Plans as existing	date 11:10	
	scale 1:100	
	revision A B C D E	